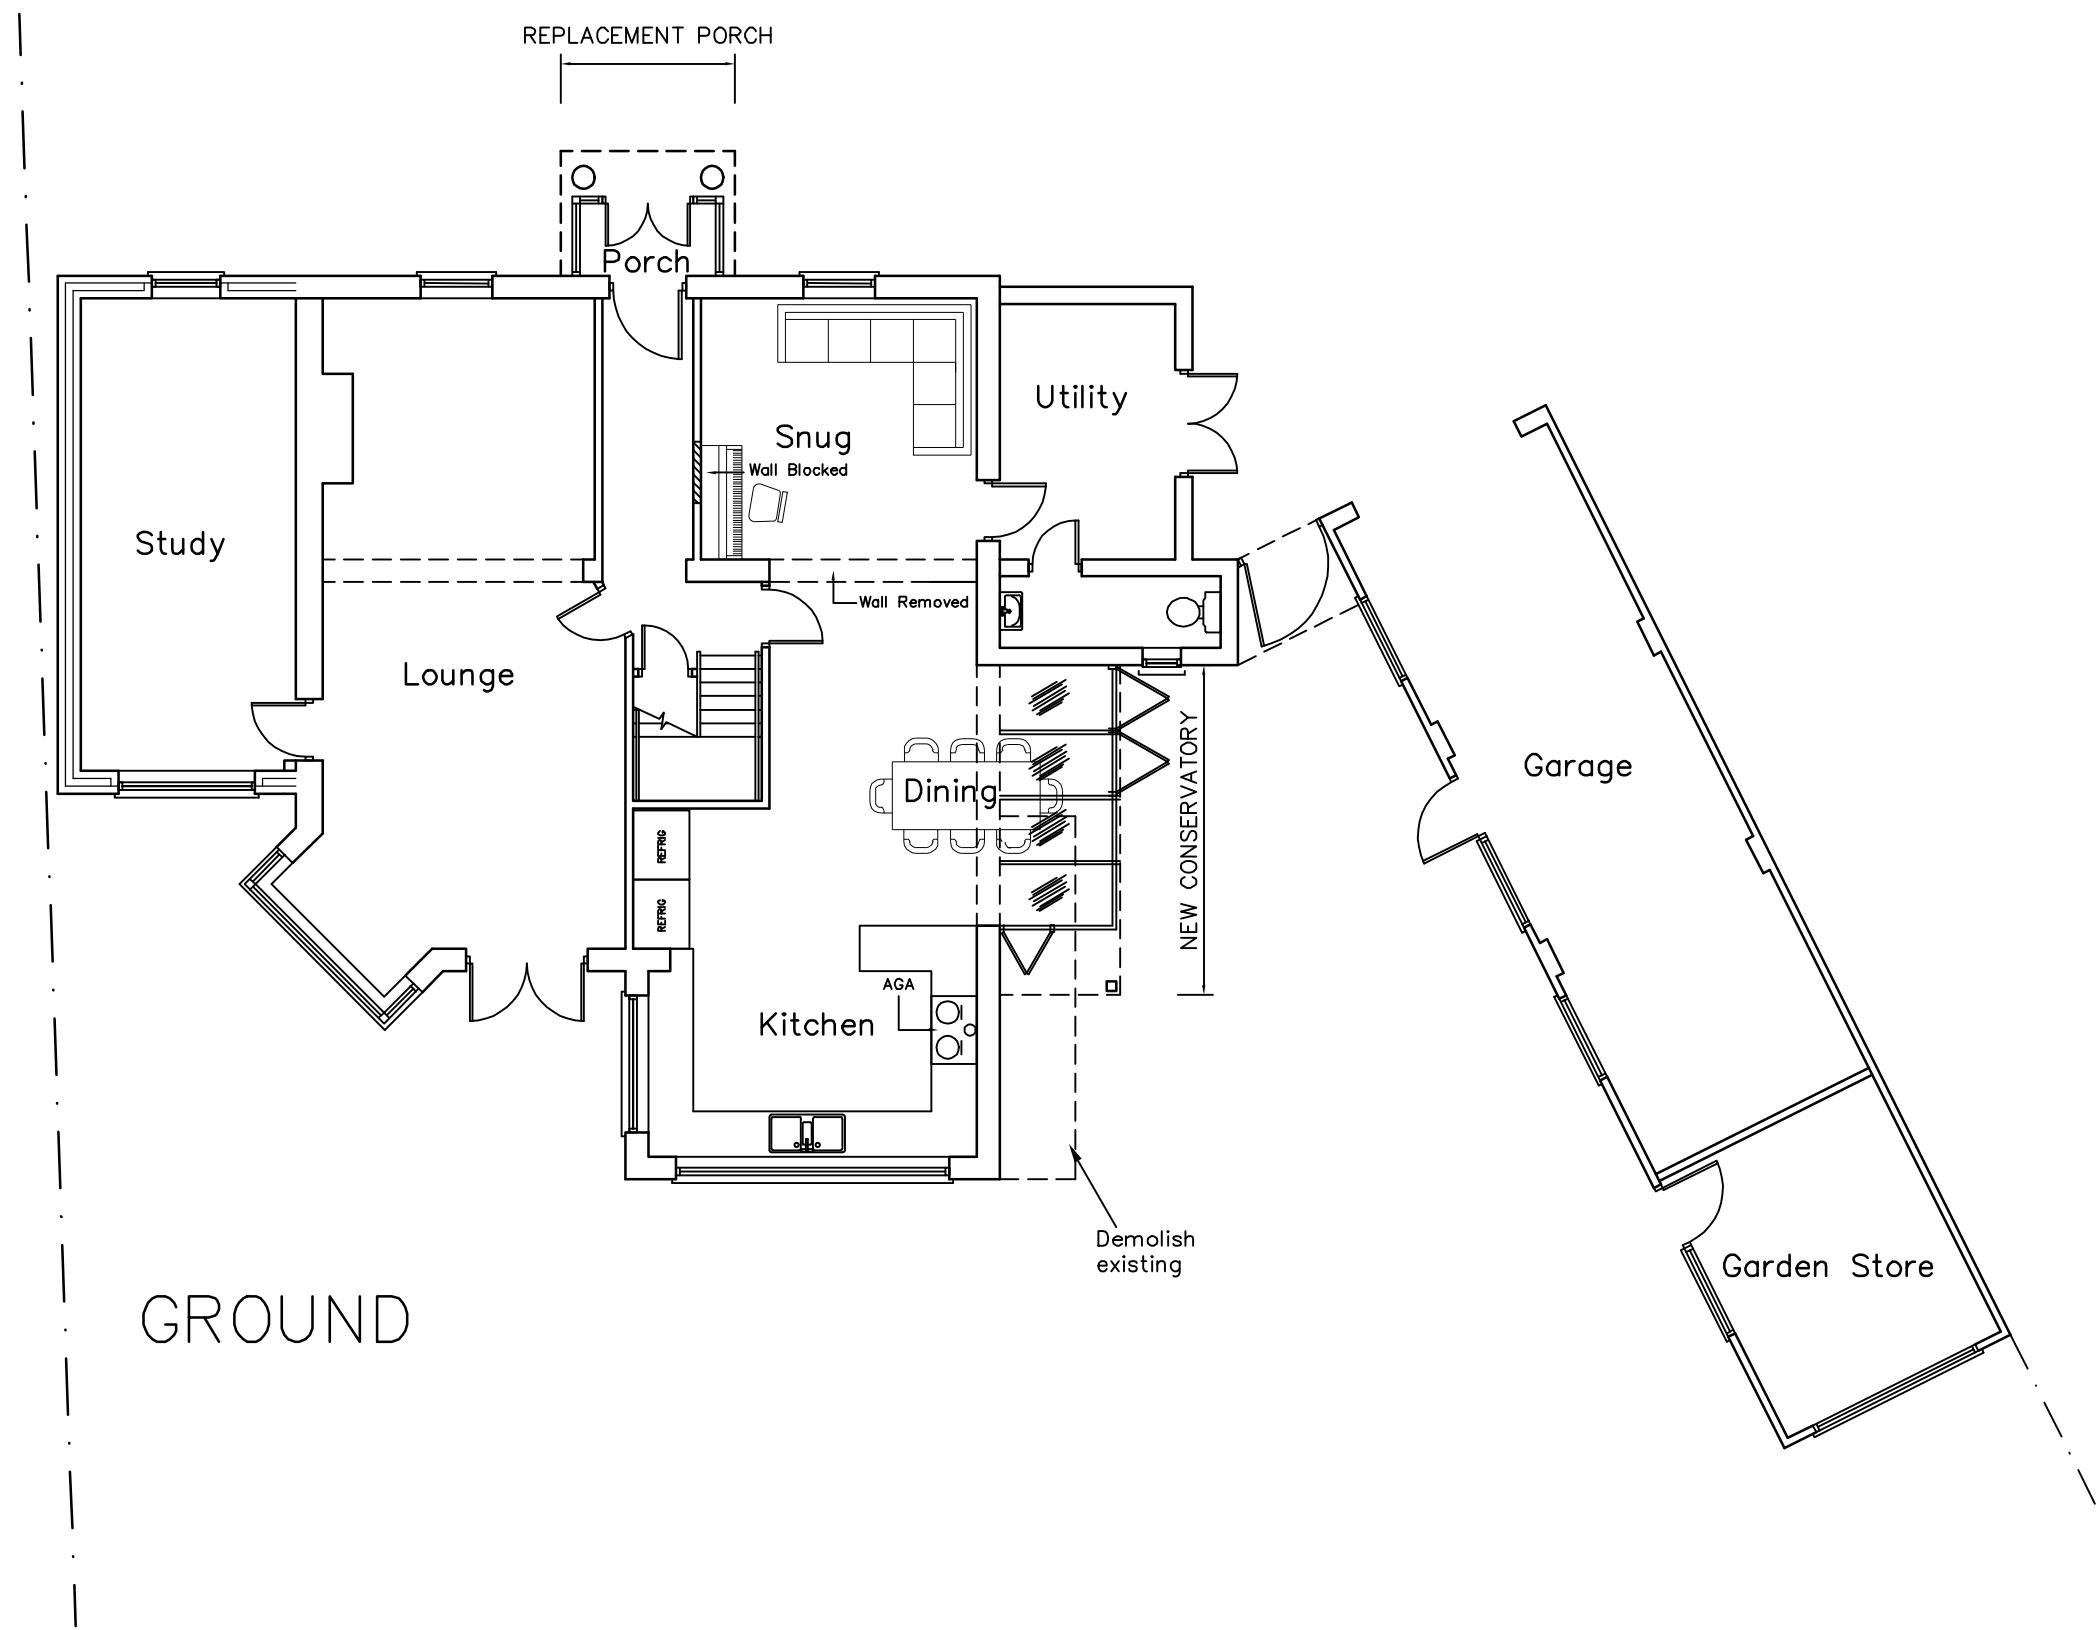


Yew Cottage
30 South Road
Hayling Island

PROPOSED PLANS

Martin Critchley
Chartered Architect
7 North Street
Havant, Hampshire, PO9 1PW
023 92 474 919
critchleyarchitect@hotmail.com

Scale A3=1:100
Drawn JSC/ELR
Date 22/11/14

Revisions

- A. Garage added and other alterations 29/11/14
- B. Notes added. 22/12/14
- C.

1467-303^B