



SECTION E1–E1
SCALE 1:200 H 1:50 V

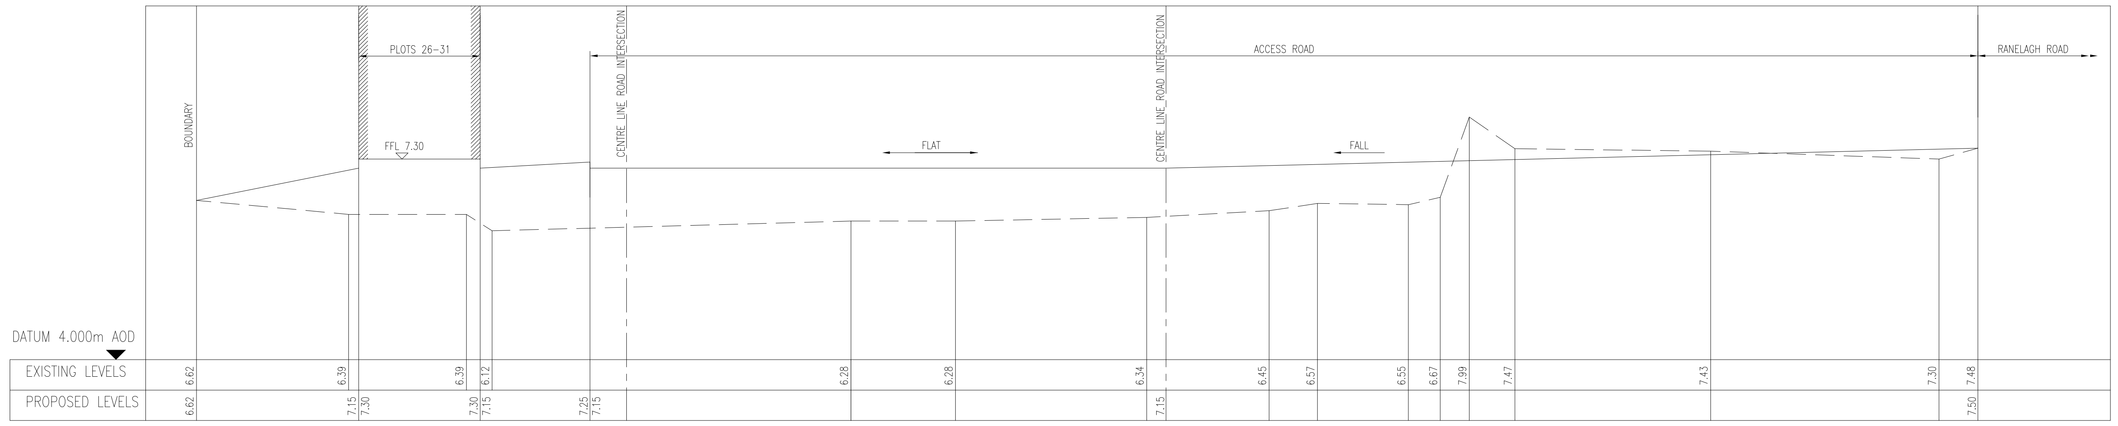

SECTION E2–E2
SCALE 1:200 H 1:50 V

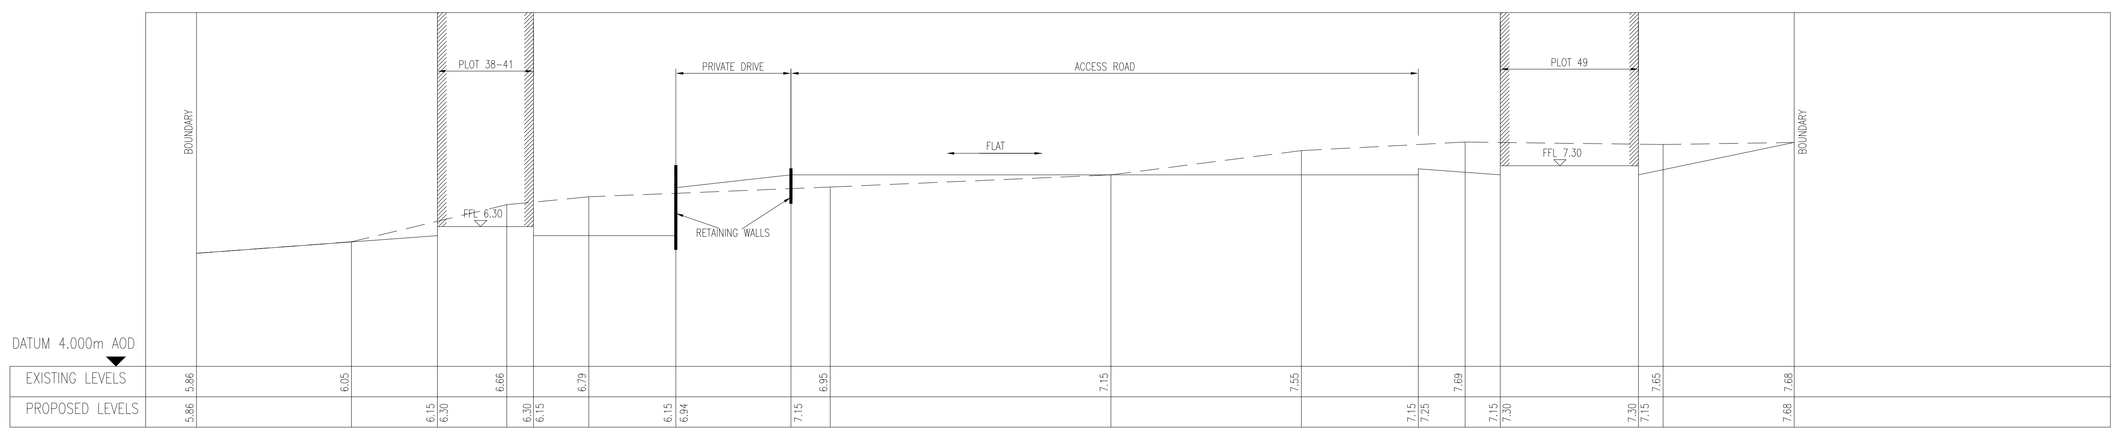

SECTION E3–E3
SCALE 1:200 H 1:50 V

NOTES:

1. THIS DRAWING IS COPYRIGHT AND SHOULD NOT BE REPRODUCED WITHOUT APPROVAL.

2. THIS DRAWING TO BE READ IN CONJUNCTION WITH THE ARCHITECTS DRAWINGS. ANY DISCREPANCIES ARE TO BE BROUGHT TO THE ATTENTION OF BOTH PARTIES IMMEDIATELY.

3. ANY DIMENSIONS/LEVELS INDICATED 'ref.' REFER TO ASSUMED/EXISTING DIMENSIONS WHICH ARE TO BE SITE CHECKED PRIOR TO THE COMMENCEMENT OF ANY WORK.

PRELIMINARY

Version	Amendment	Revised by and date	Checked by and date	Approved by and date
P3	PRELIMINARY	HDL/11.14	HDL/11.14	HDL/11.14
P2	PRELIMINARY	HDL/10.14	HDL/10.14	HDL/10.14
P1	PRELIMINARY	HDL/06.14	HDL/06.14	HDL/06.14

ORIGINAL DRAWING SIZE – A1

X-REFS: -

CAD REF.

HAMILL DAVIES LIMITED
Consulting Civil and Structural Engineers

Client: FOREMAN HOMES LTD
Project: RANELAGH ROAD, HAVANT
Drawing Title: PROPOSED RESIDENTIAL DEVELOPMENT SITE SECTIONS SHEET 2 of 2
Purpose: PRELIMINARY
Drawn: HDL
Designed:
Scale: 1:200 @ A0
Issuing Office: SWANMORE
Telephone: 01489 893 596
Drawing Number: 14–2260–602
Version: P3