


PITCHED ROOF TO REPLACE EX FLAT ROOFS
17&18, MEATH CLOSE, HAYLING ISLAND, HANTS
FOR M.REEVE & K.WIDDOWSON.

HAVANT BOROUGH
COUNCIL

18 AUG 2014

RECEIVED

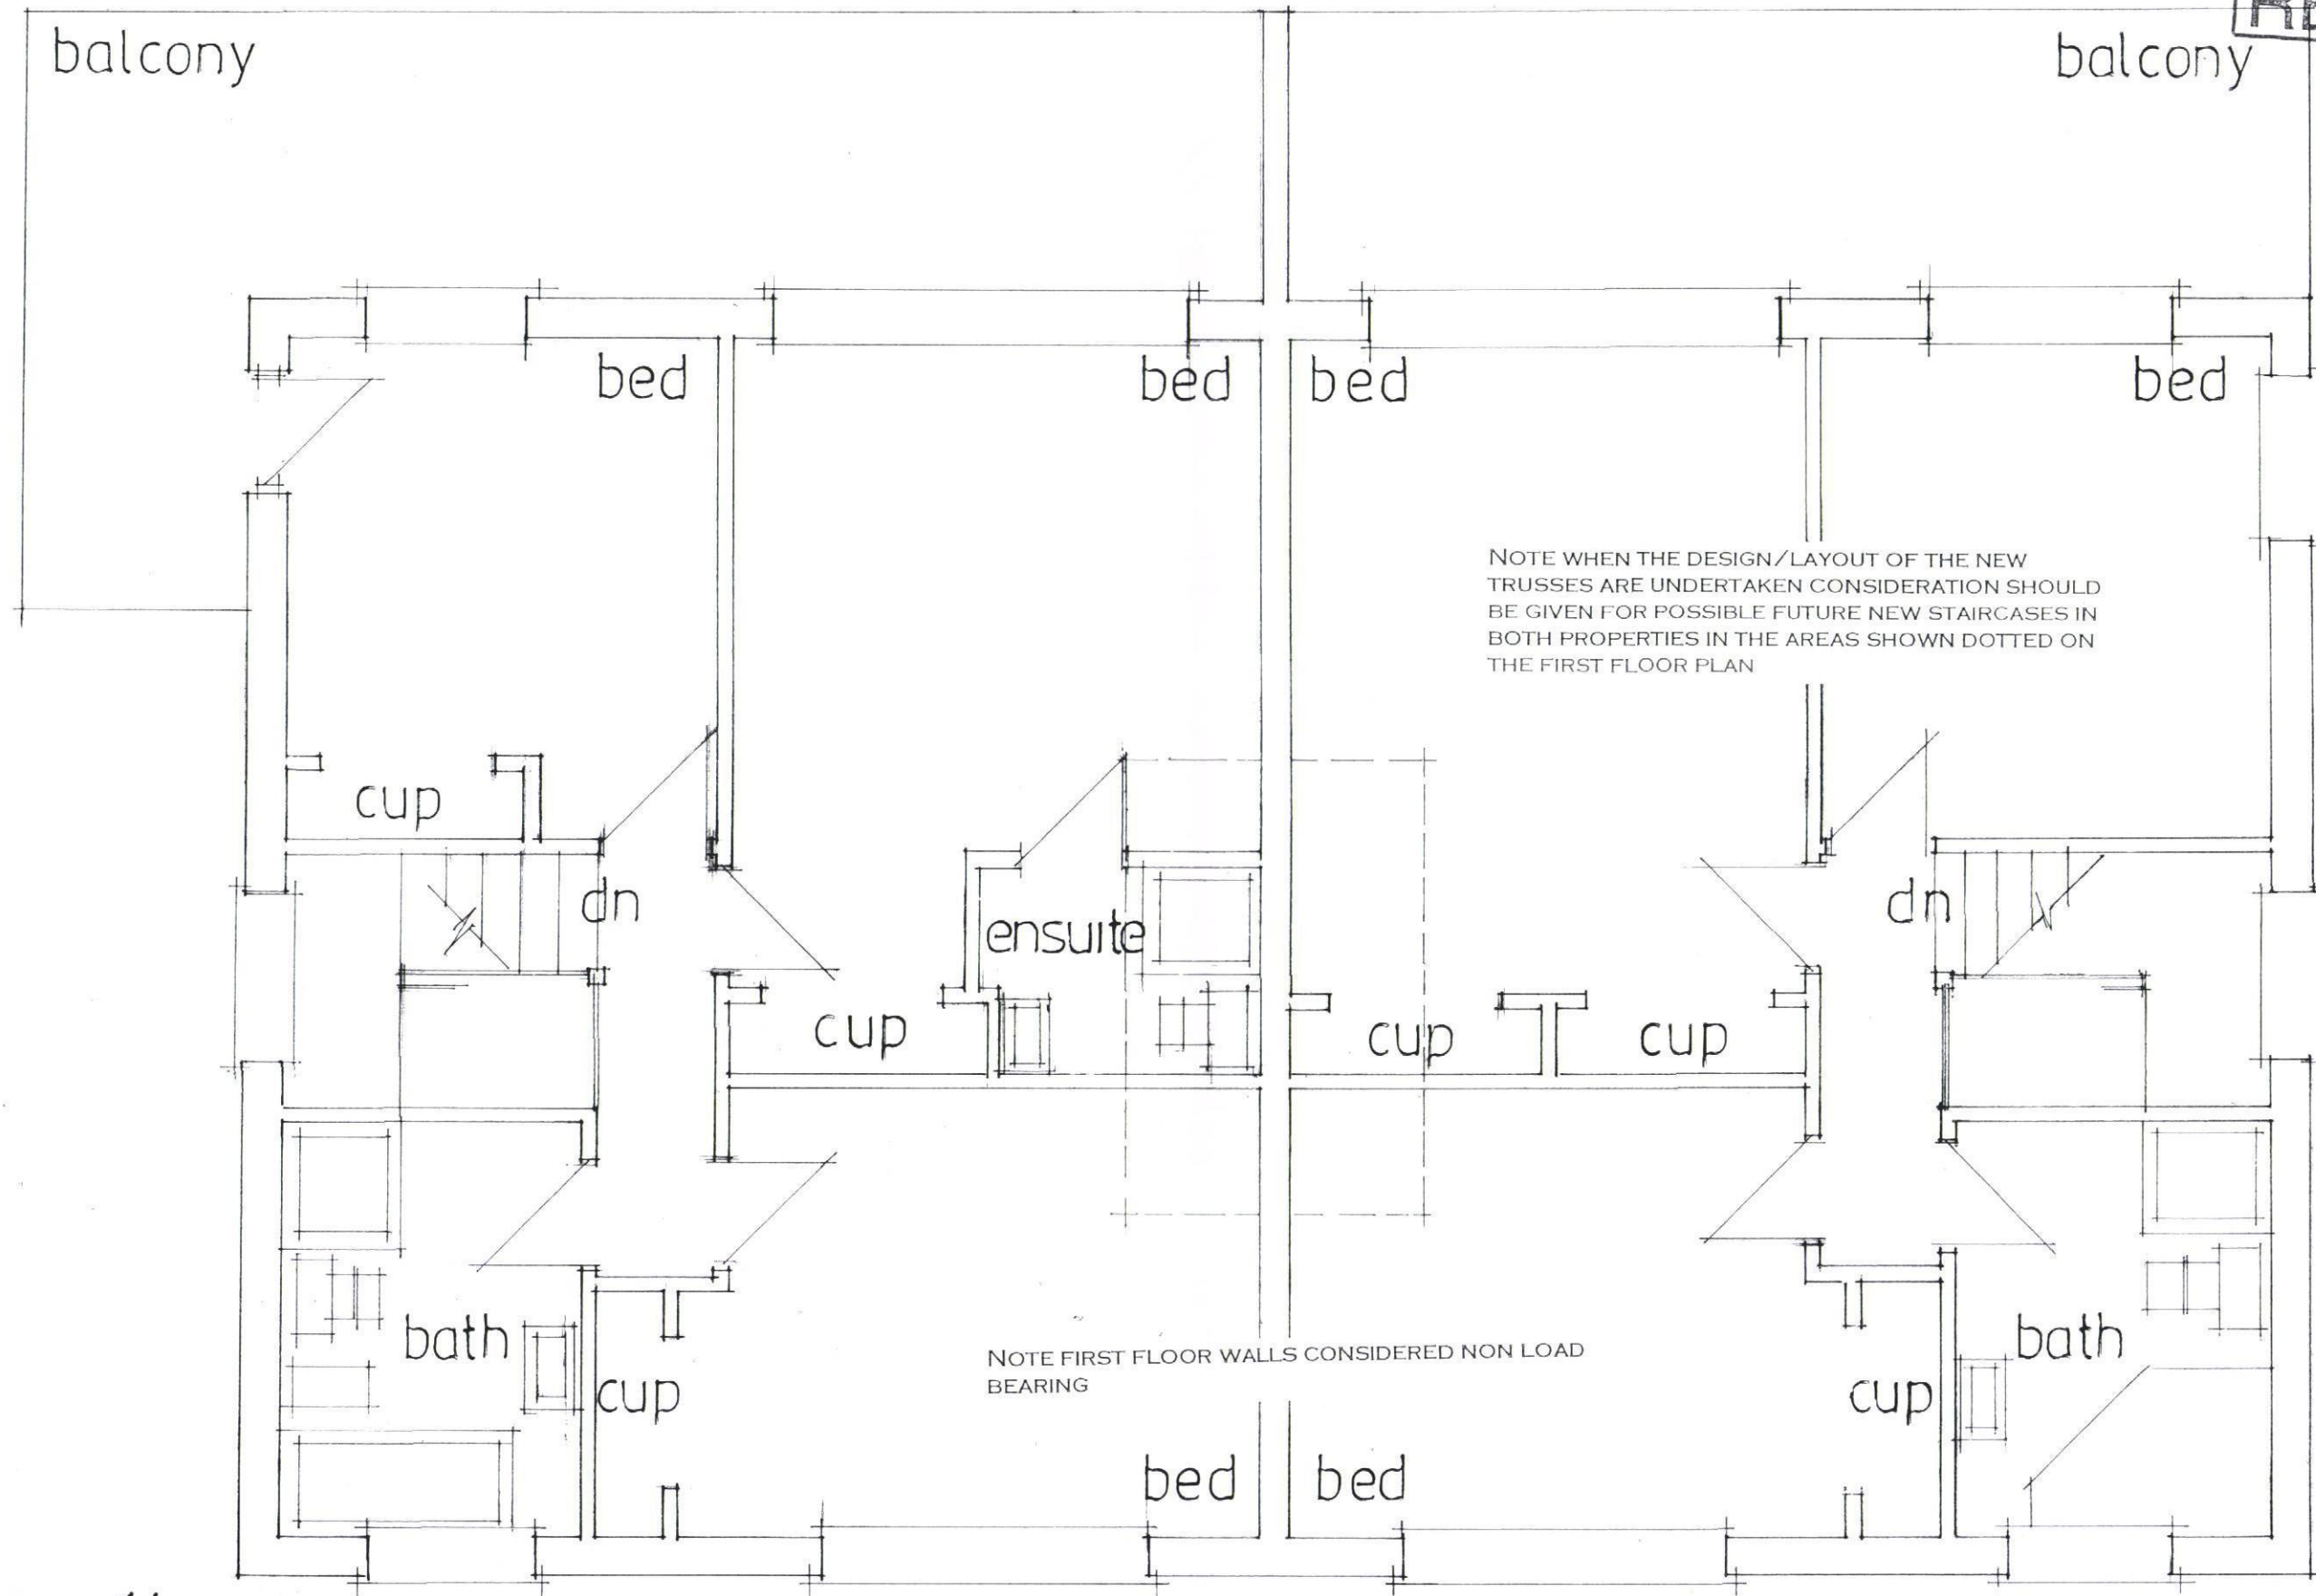

date aug 14
scale 1:50

EXISTING FIRST FLOOR

PETER J. WALKER MRICS
CHARTERED SURVEYOR
182 SEAFRONT, HAYLING ISLAND, HANTS
PO11 9 AN

TEL: 02392467571