


36 Brookside Road

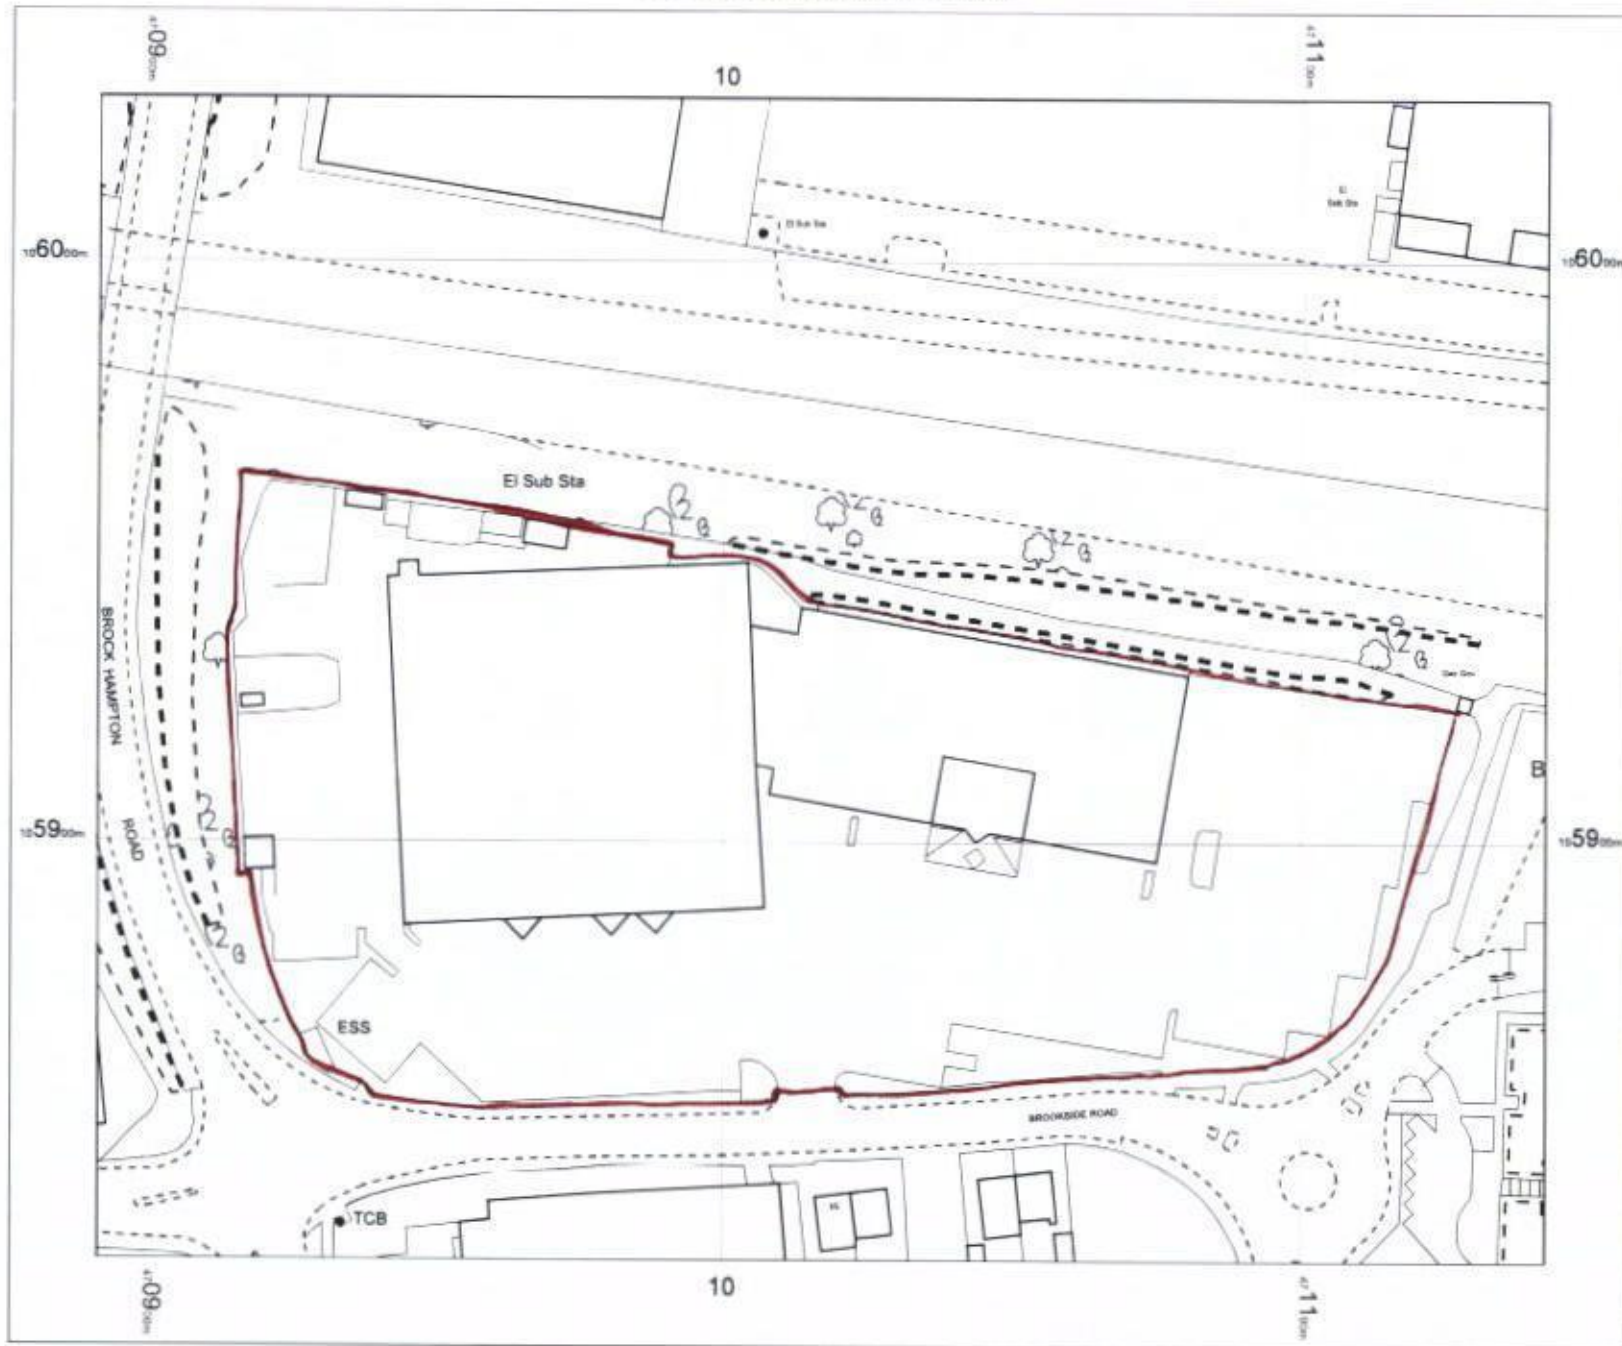

OS MasterMap 1250/2500/10000
scale
19 February 2014, ID:
BLJT-00298753
www.planningapplicationmaps.co.uk

1:1250
scale
print
at
A4,
Centre:
471017
E:
105928
N

© Crown
Copyright
Ordnance
Survey
Licence
no.
100051661



RECEIVED

2 B 2014

Mapping sourced from

bluejet
mapping