
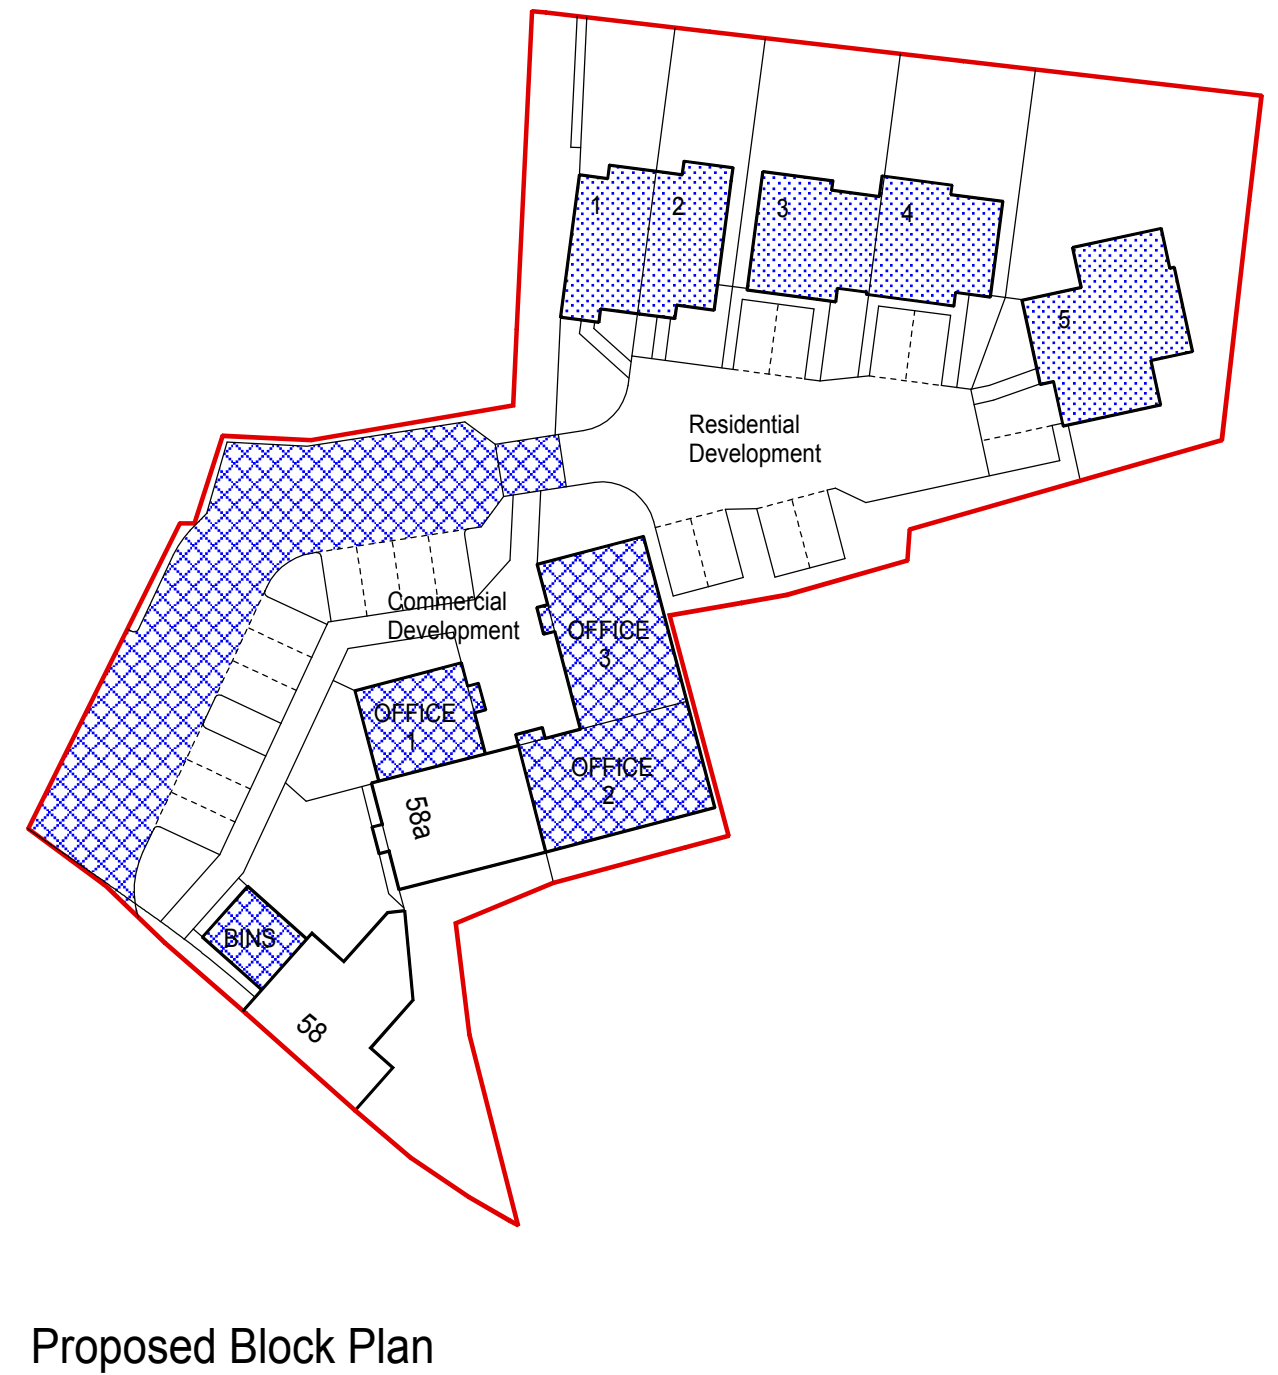


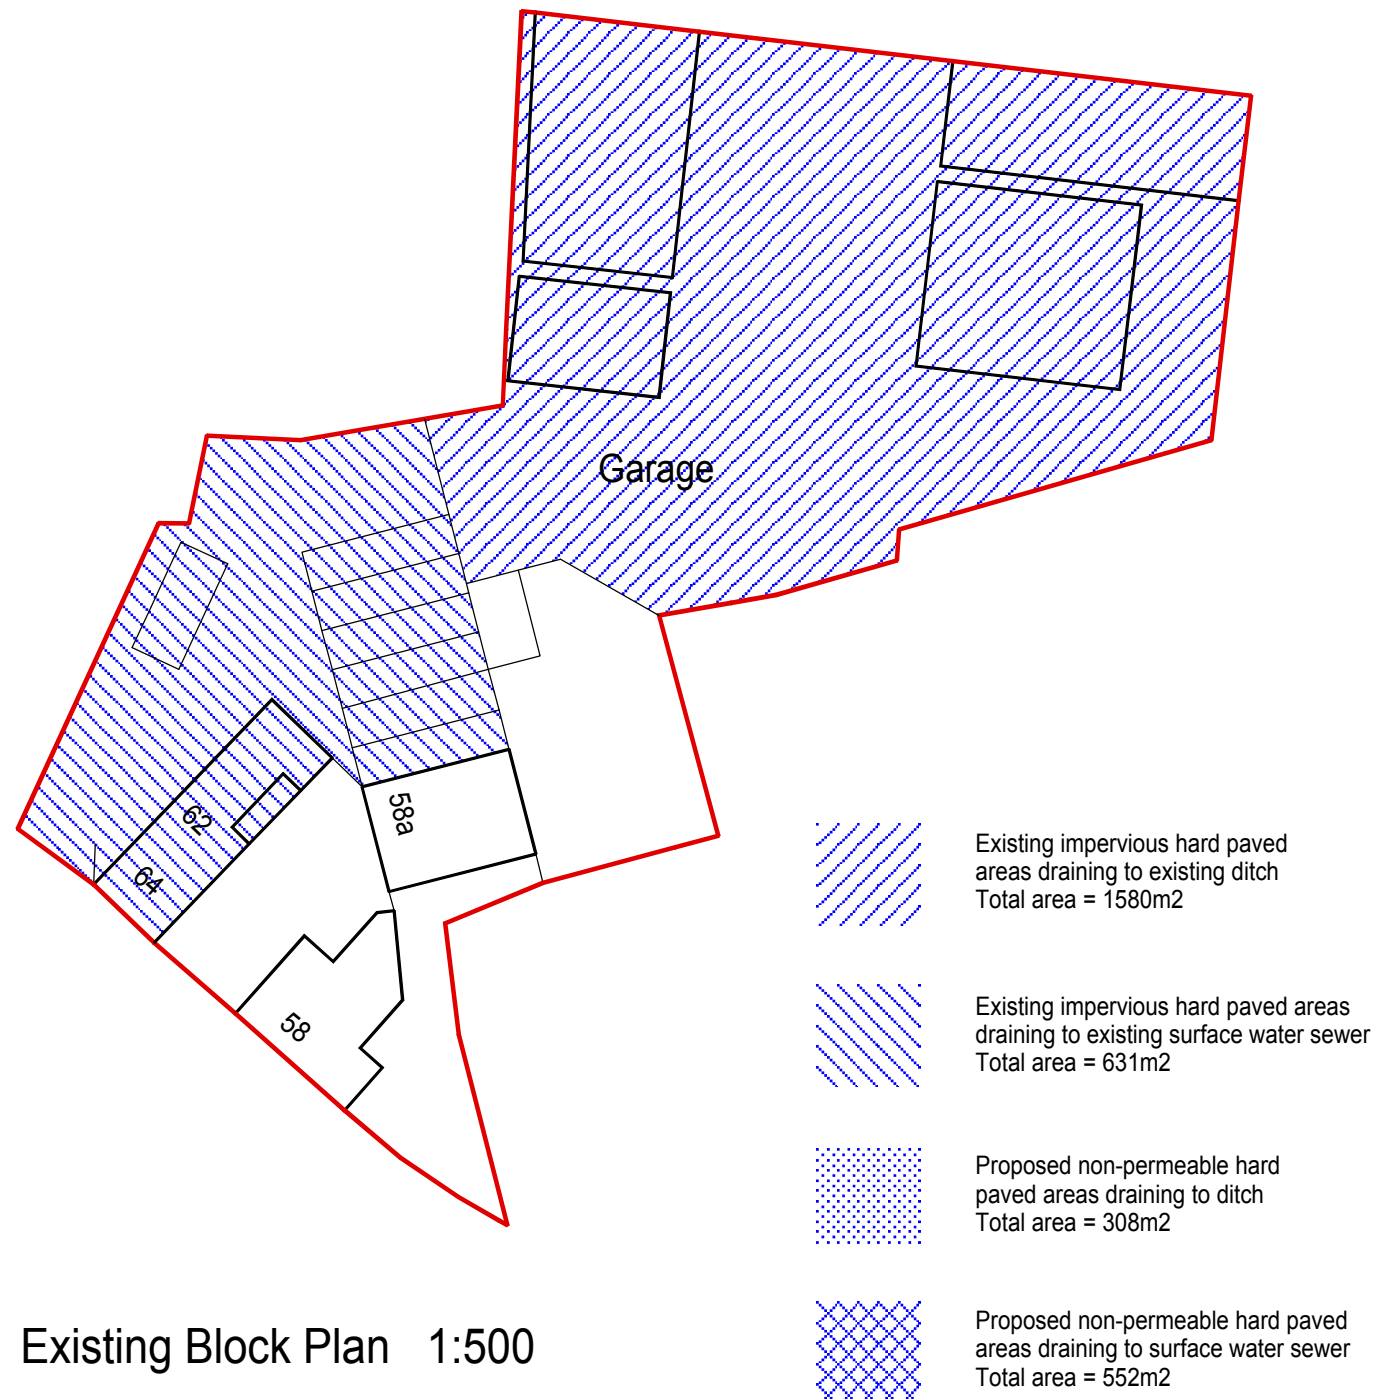

This drawing is the copyright of the Architect and must not be reproduced without permission, except by the Local Planning Authority for planning purposes. Figured dimensions to be taken in preference to scaled. Dimensions to be checked on site before work commences. No deviation from this drawing will be permitted without the prior written consent of the Architect. Ground floor slabs, foundations, structure, etc., and all work below ground is shown provisionally and inspection of ground conditions is essential prior to work commencing. Reassessment is essential when the ground conditions are apparent and redesign may be necessary in the light of soil conditions found. The responsibility for establishing the soil and subsoil conditions rests with the Contractor.		A - Updated to include discharge of commercial development to existing surface water sewer.		09-02-15
		revisions	date	
		drawing no.	rev.	date
		21412/211	A	NOV 2014
client N P SLYDELL		scale(s)	1:500, 1:1250	sheet size
				A3
project PROPOSED RESIDENTIAL & COMMERCIAL REDEVELOPMENT OF HAYDEN GARAGES & ADJOINING SITES, 58-64 STATION ROAD HAYLING ISLAND, HAMPSHIRE PO11 0EL		Jeffrey Douglas Chartered Architect 60a Simsb Lane Hayling Island Hampshire PO11 0HH Tel: (023) 9246 8889 E-mail: jdo@jeffreydouglas.co.uk		