Johnston Tree Consultancy
Arboricultural & Forestry Solutions

APPENDIX 1 TREE QUALITY ASSESSMENT PLAN
70 JUBILEE ROAD

Tree of high quality

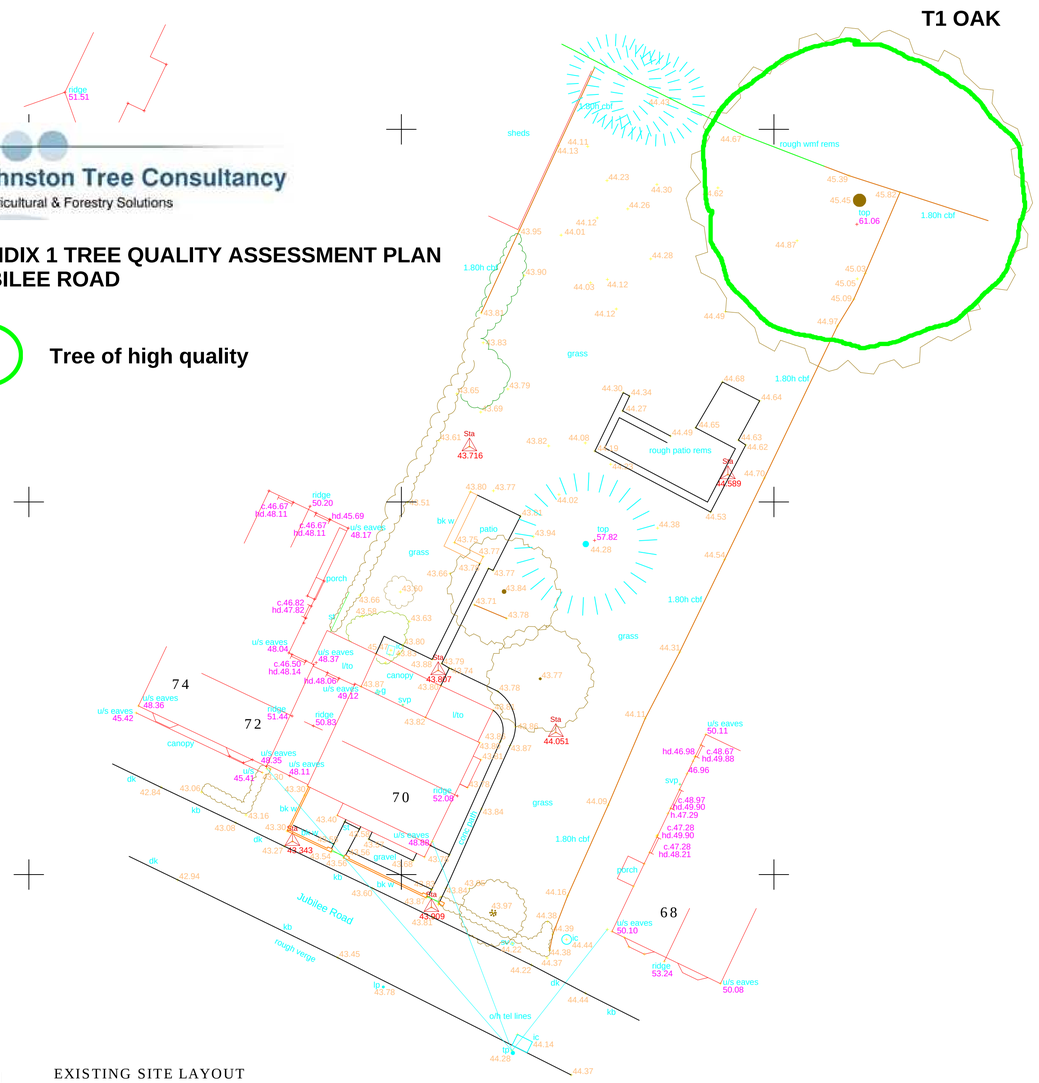

EXISTING SITE LAYOUT
SCALE 1 : 200

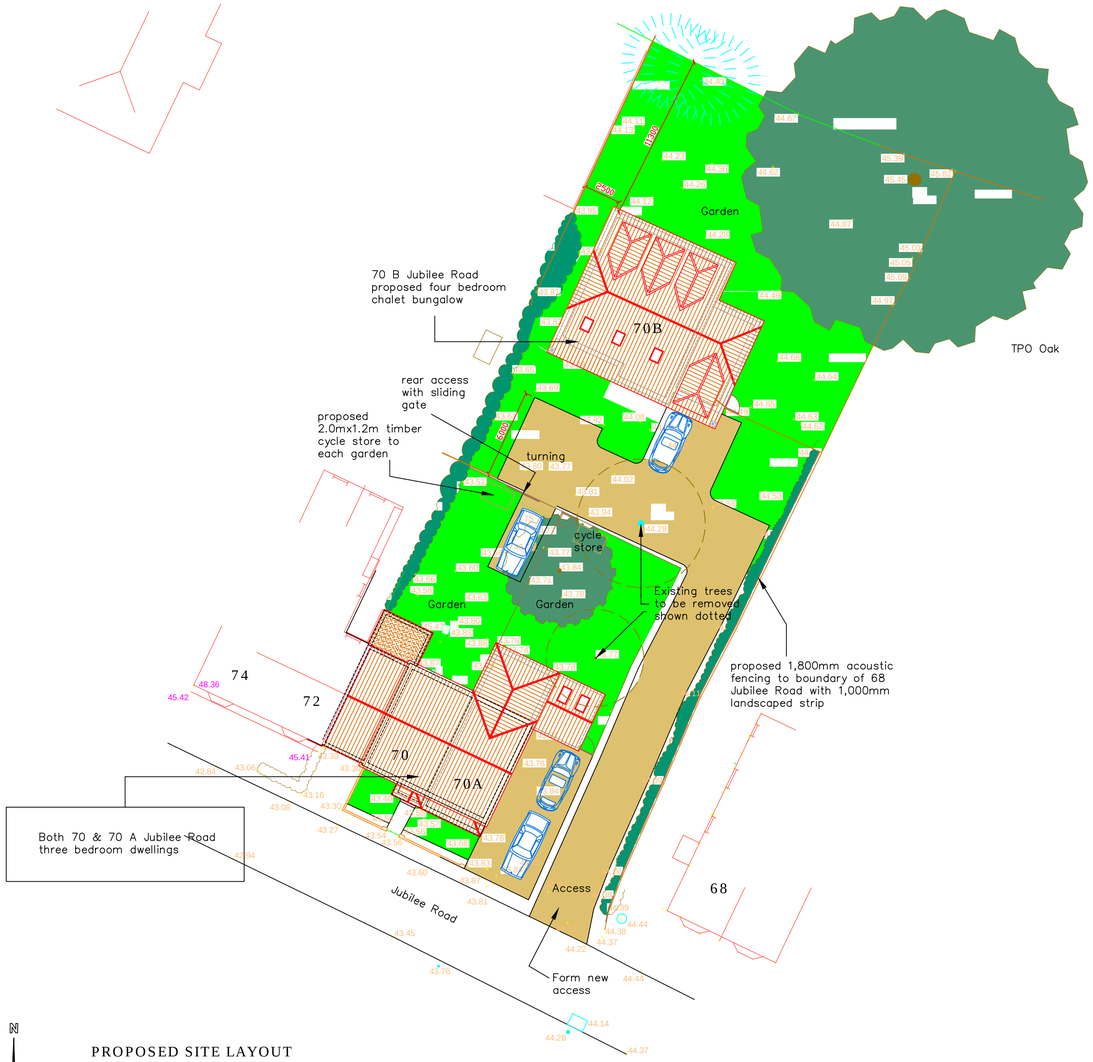

PROPOSED SITE LAYOUT
SCALE 1 : 200

NOTES:
The design and construction of this project shall be in accordance with the current Building Regulations & NHBC Standards. These notes & drawings have been prepared solely for the purpose of Planning & Building Regulation approval.

Do not scale from this drawing unless for Planning purposes. All dimensions to be checked on-site and any alterations to be approved by the Architect and/or client prior to any work commencing.

Ordnance Survey Licence No: 100047591

This drawing to be copyright and to be read in conjunction with all other drawings

AMENDMENTS:
Rev A : Turning circle added adjacent to rear of 70 Jubilee Road, trees to be removed shown, notes amended – 01/12/14

KEY:
Scale in Metres 1:200
0 2 4 6 8 10 20

CLIENT NAME & ADDRESS
Mr & Mrs M Forfar
13 Castle Road
Southsea
PO5 3DE

PROJECT ADDRESS
70 Jubilee Road
Waterlooville
PO7 7RE

DRAWING DETAILS
PLANNING DRAWING
70 Jubilee Road
Existing / Proposed Site Layout

PROJECT No	DWG No	REV No
806	6	A
SCALE 1:200 @ A1	DRAWN BWH	DATE 26/11/14

B H
ARCHITECTURE Ltd
Heath Cottage
Newlands Lane
Purbrook
Waterlooville
Hants
PO7 5SQ
Tel: 023 9223 2322
Mob: 07747 771808
E-mail:bernard@bernardharding.com