



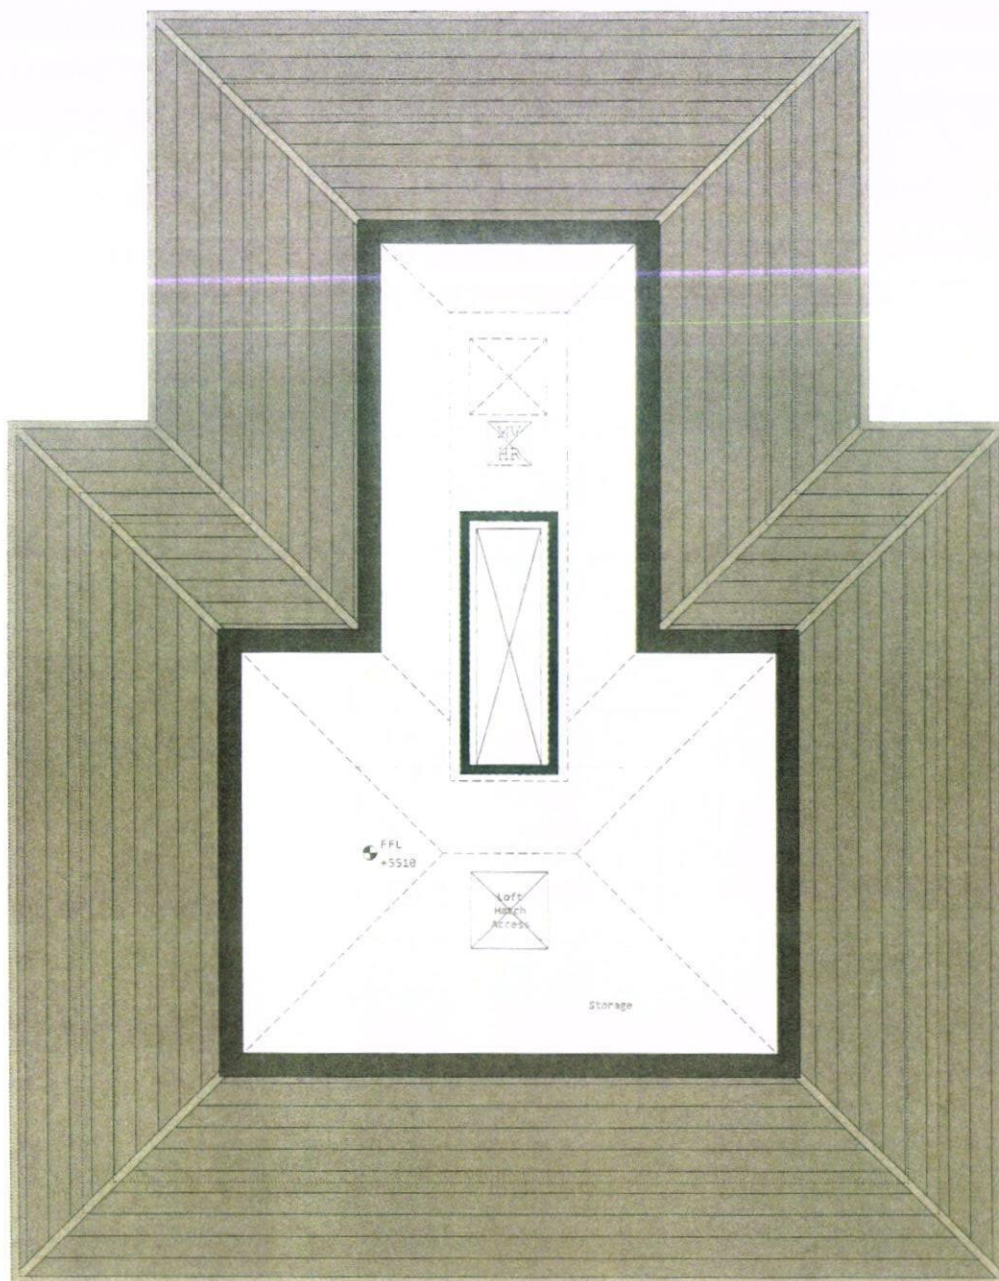

Attic

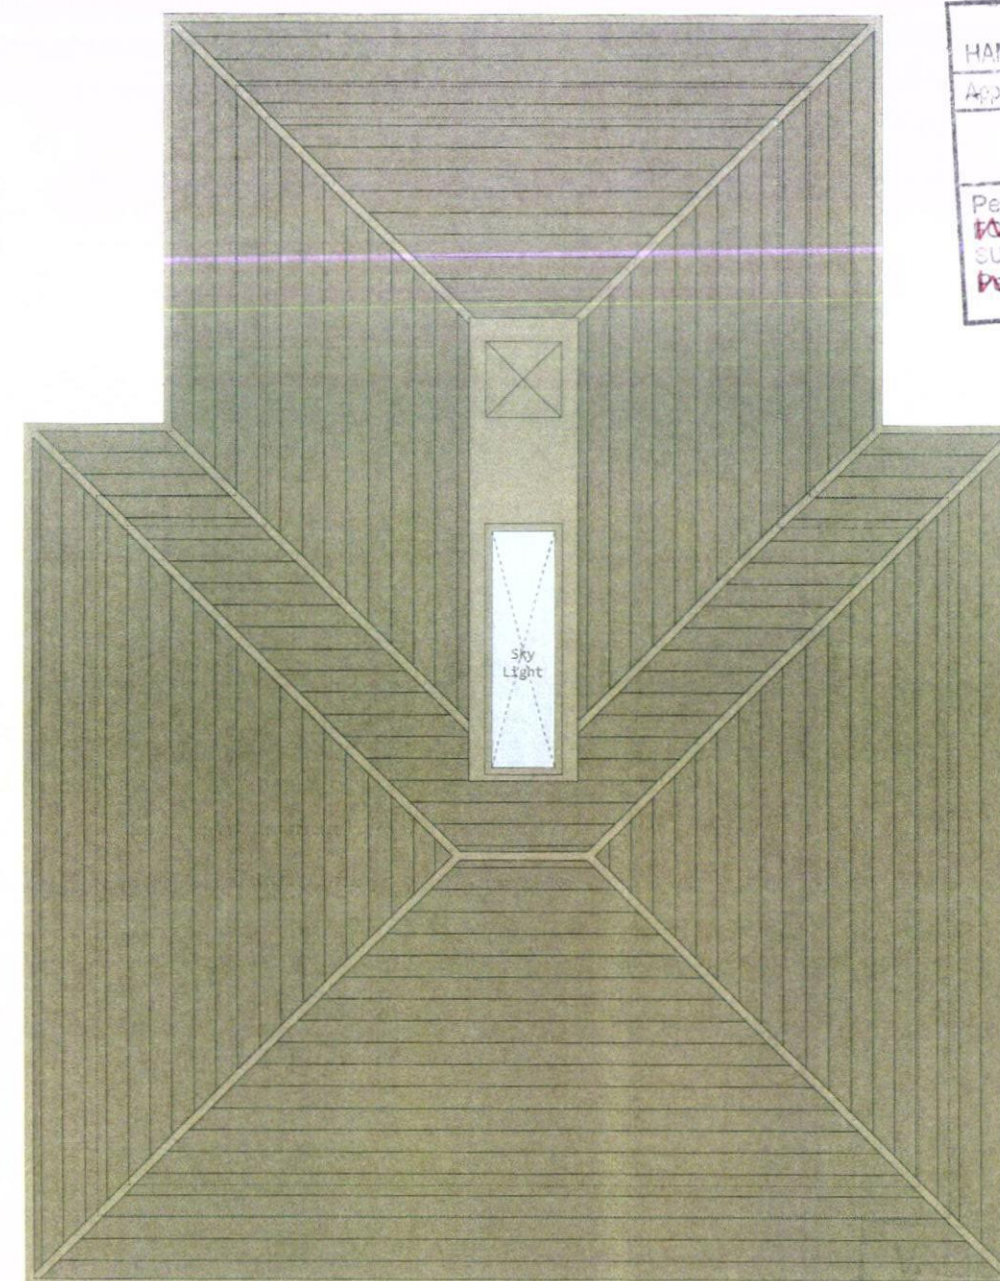

Roof



Notes
1 This drawing is © copyright Hampshire County Council 2013. No unauthorised reproduction of any kind is permitted.
2 No Dimensions to be scaled from this drawing
3 This map is reproduced from Ordnance Survey material with the permission of Ordnance Survey on behalf of the controller of Her Majesty's Stationery Office © Crown copyright. Unauthorised reproduction infringes Crown Copyright and may lead to prosecution or civil proceedings. (100010180), (2013)

rev	description	date	by

Hampshire County Council		HCC Property Services Three Ministers House, 76 High Street, Winchester SO23 8UL tel: (01962) 847801	
PROJECT Children's Home Programme Barncroft, Havant P10261		SHEET CONTENTS Plan as Proposed Attic and Roof	
SCALE 1:50@A1 1:100@A3	DATE 22/05/14	DRAWN YYW	CHECKED DK
DRAWING No. 201		REVISION p1	
FILE REF		File name	

PLANNING