


RECEIVED
21 JUL 2014
Development Control

REVISIONS:

- 1 - HEYWOOD GARDENS (15-25)
- 2 - BADDESLEY GARDENS (14-34)
- 3 - BADDESLEY GARDENS (36-56)
- 4 - SWANMORE ROAD (85-105)
- 5 - CALSHOT ROAD (1-21)
- 6 - SOUTHFIELD ROAD (2-22)
- 7 - LARKWHISTLE WALK (34-54)
- 8 - WOOLSTON ROAD (54-74)
- 9 - GORLEY COURT (34-54)

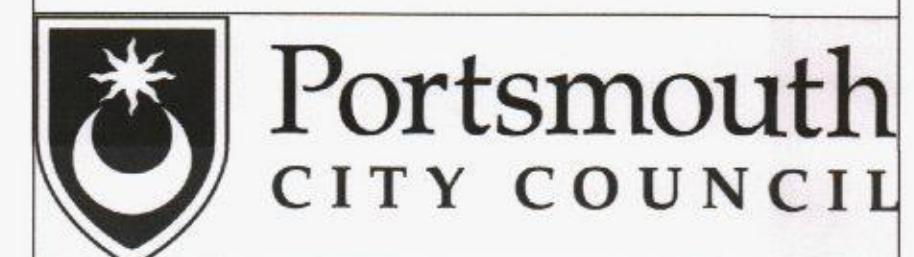

PROJECT: THE WARREN - PHASE 4

DRAWING TITLE: LOCATION PLAN

Date: 15.07.2014

Drawn by: FH

A1 - Scale: 1:1250

Drawing No.: W.P.01