

Client

The **co-operative**
funeralcare

Location

Cowplain

Drawing

004-055-104

Revision

A

Approval

Please print, sign & date approval
after checking thoroughly


SCALE	SHEET SIZE	DRAWN	CHKD	DATE
1:1000	A3	JG	RB	18/11/13

✉ **Key2 Group**
Unit C4,
Hazelton Interchange
Lakesmere Road
Horndean
PO8 9JU

08450 55 44 33

info@Key2Uk.com

Key2Uk.com

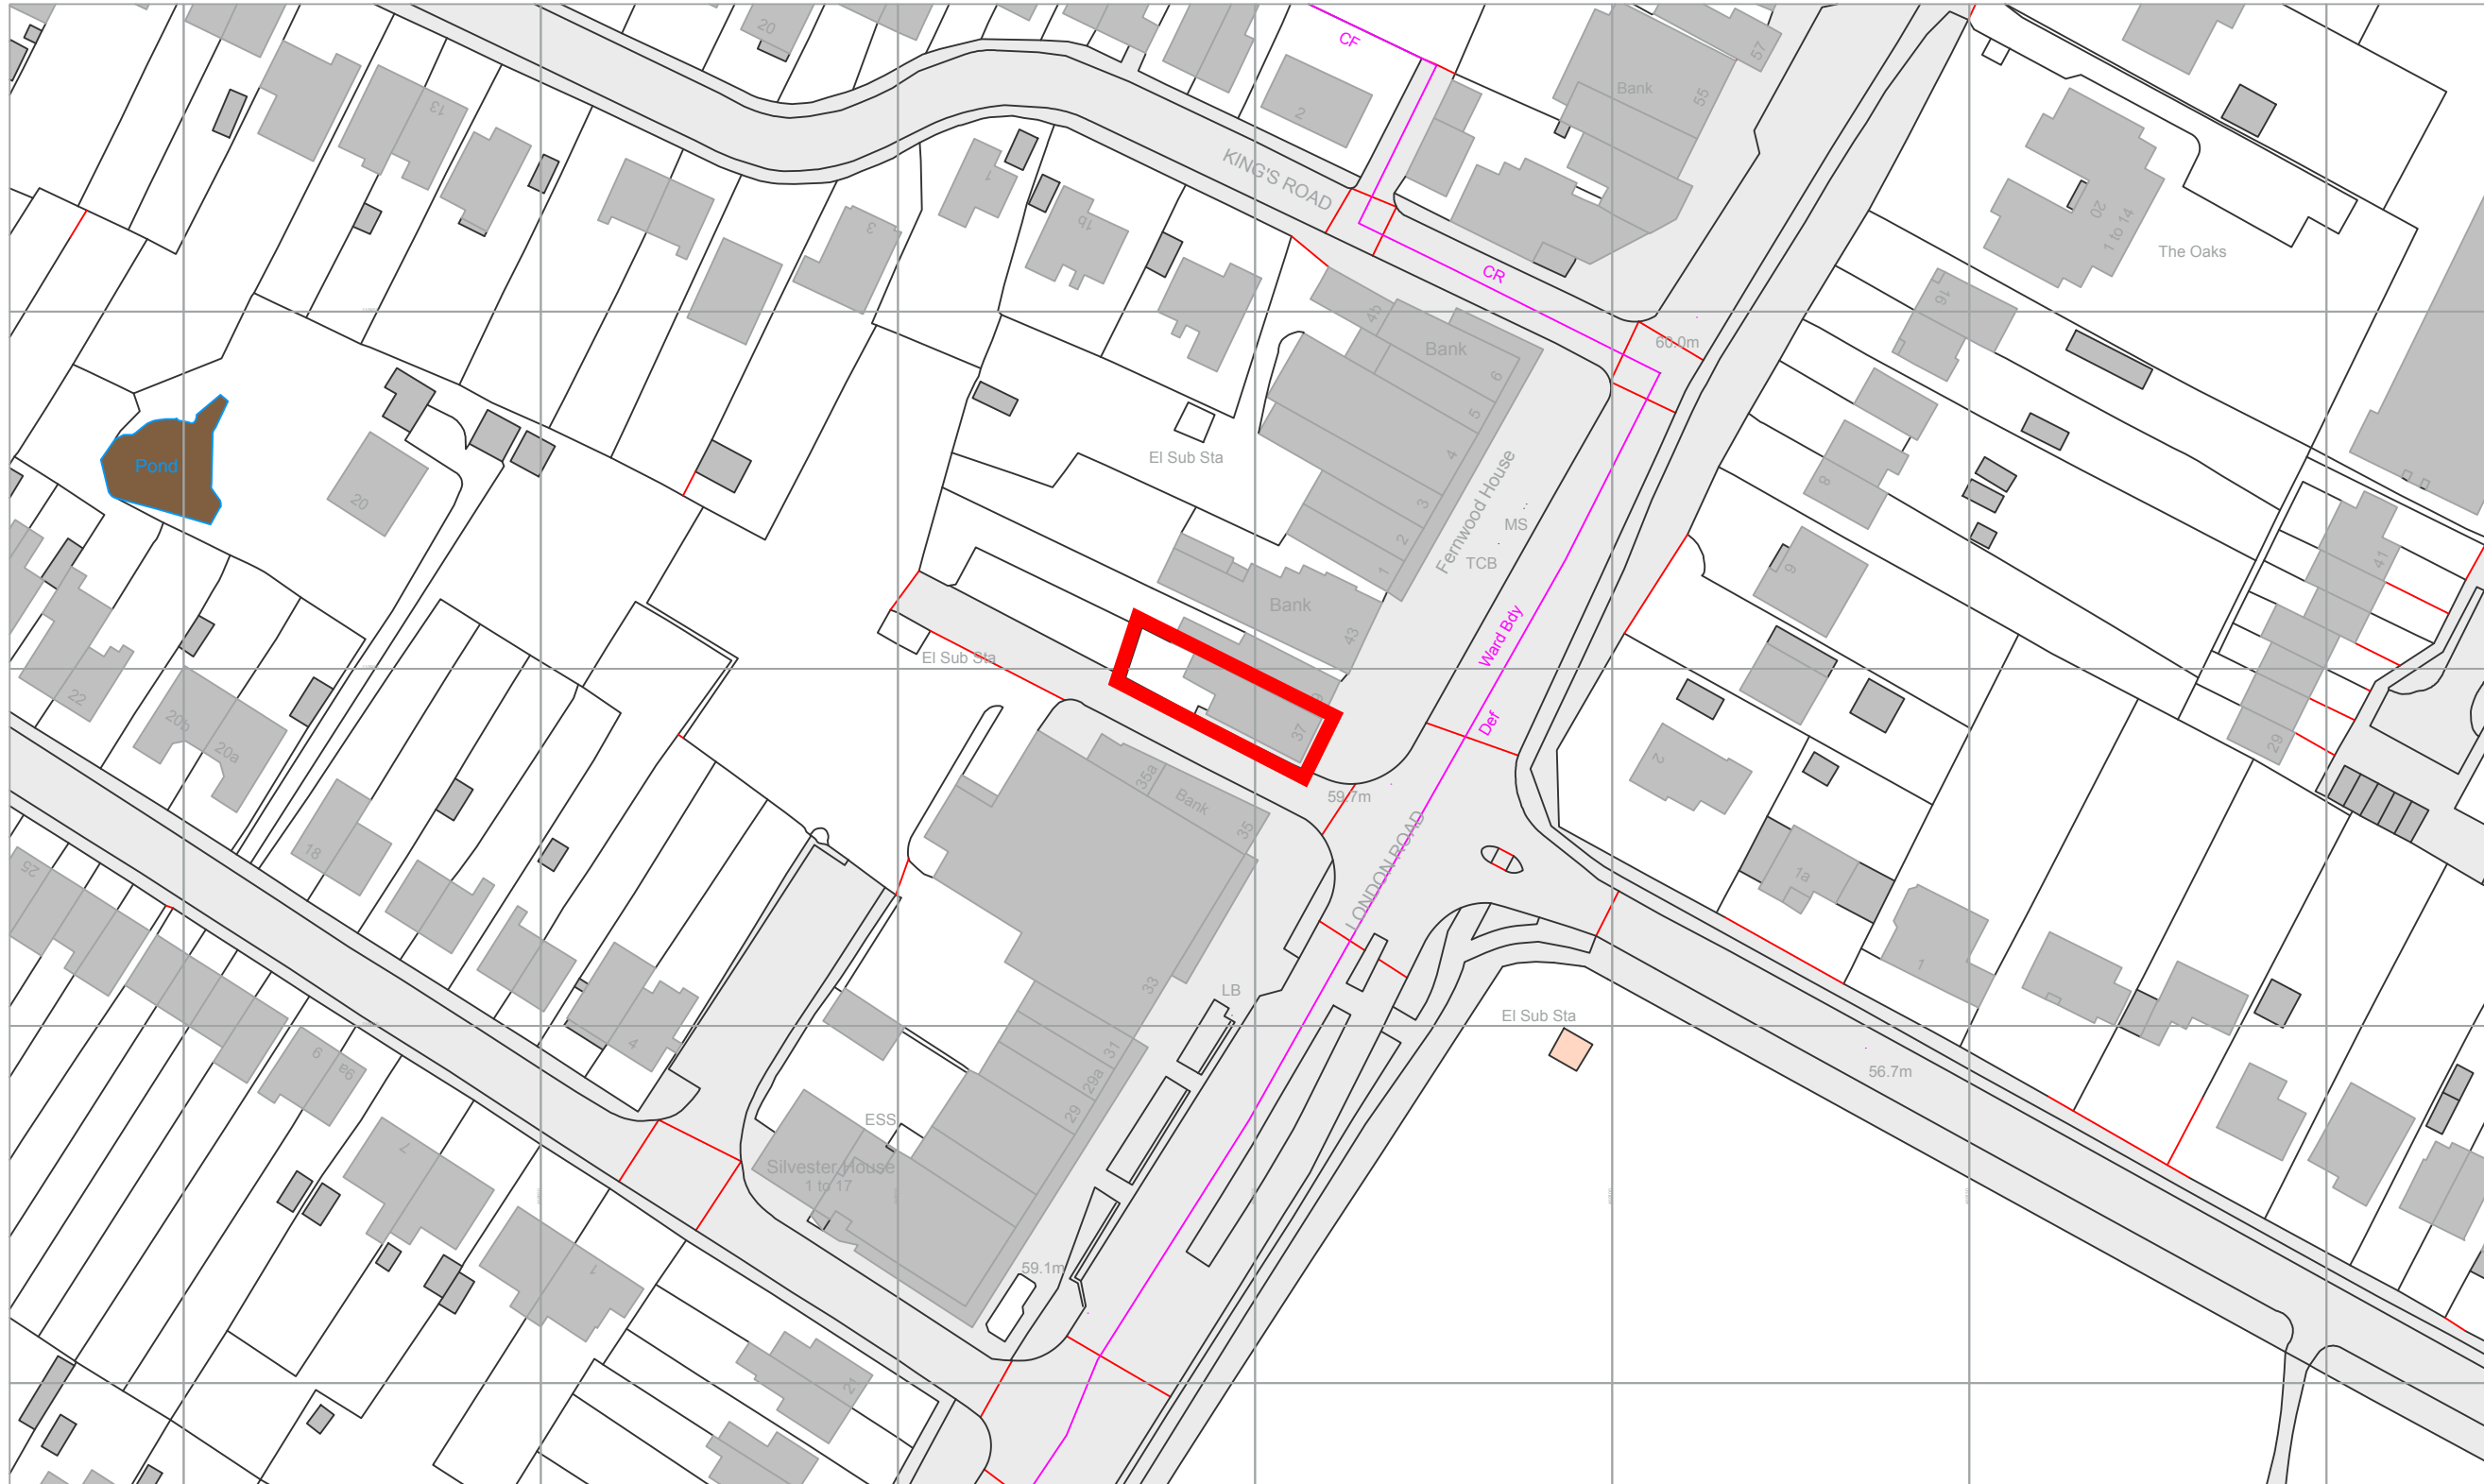

Ordnance Survey, (c) Crown Copyright 2013. All rights reserved. Licence number 100022432

THIS DRAWING IS THE COPYRIGHT OF THE KEY2 GROUP AND MAY NOT
BE COPIED, ALTERED OR REPRODUCED IN ANY FORM, OR PASSED TO A
THIRD PARTY WITHOUT THE WRITTEN CONSENT OF THE KEY2 GROUP.

DIMENSIONS SHOULD BE CHECKED AND VERIFIED ON SITE AND ANY
DISCREPANCIES SHOULD BE REPORTED TO THE DESIGNER.

DO NOT SCALE FROM THIS DRAWING, EXCEPT FOR PLANNING
PURPOSES. USE FIGURED DIMENSIONS ONLY.

IF IN DOUBT ASK FOR CONFIRMATION