


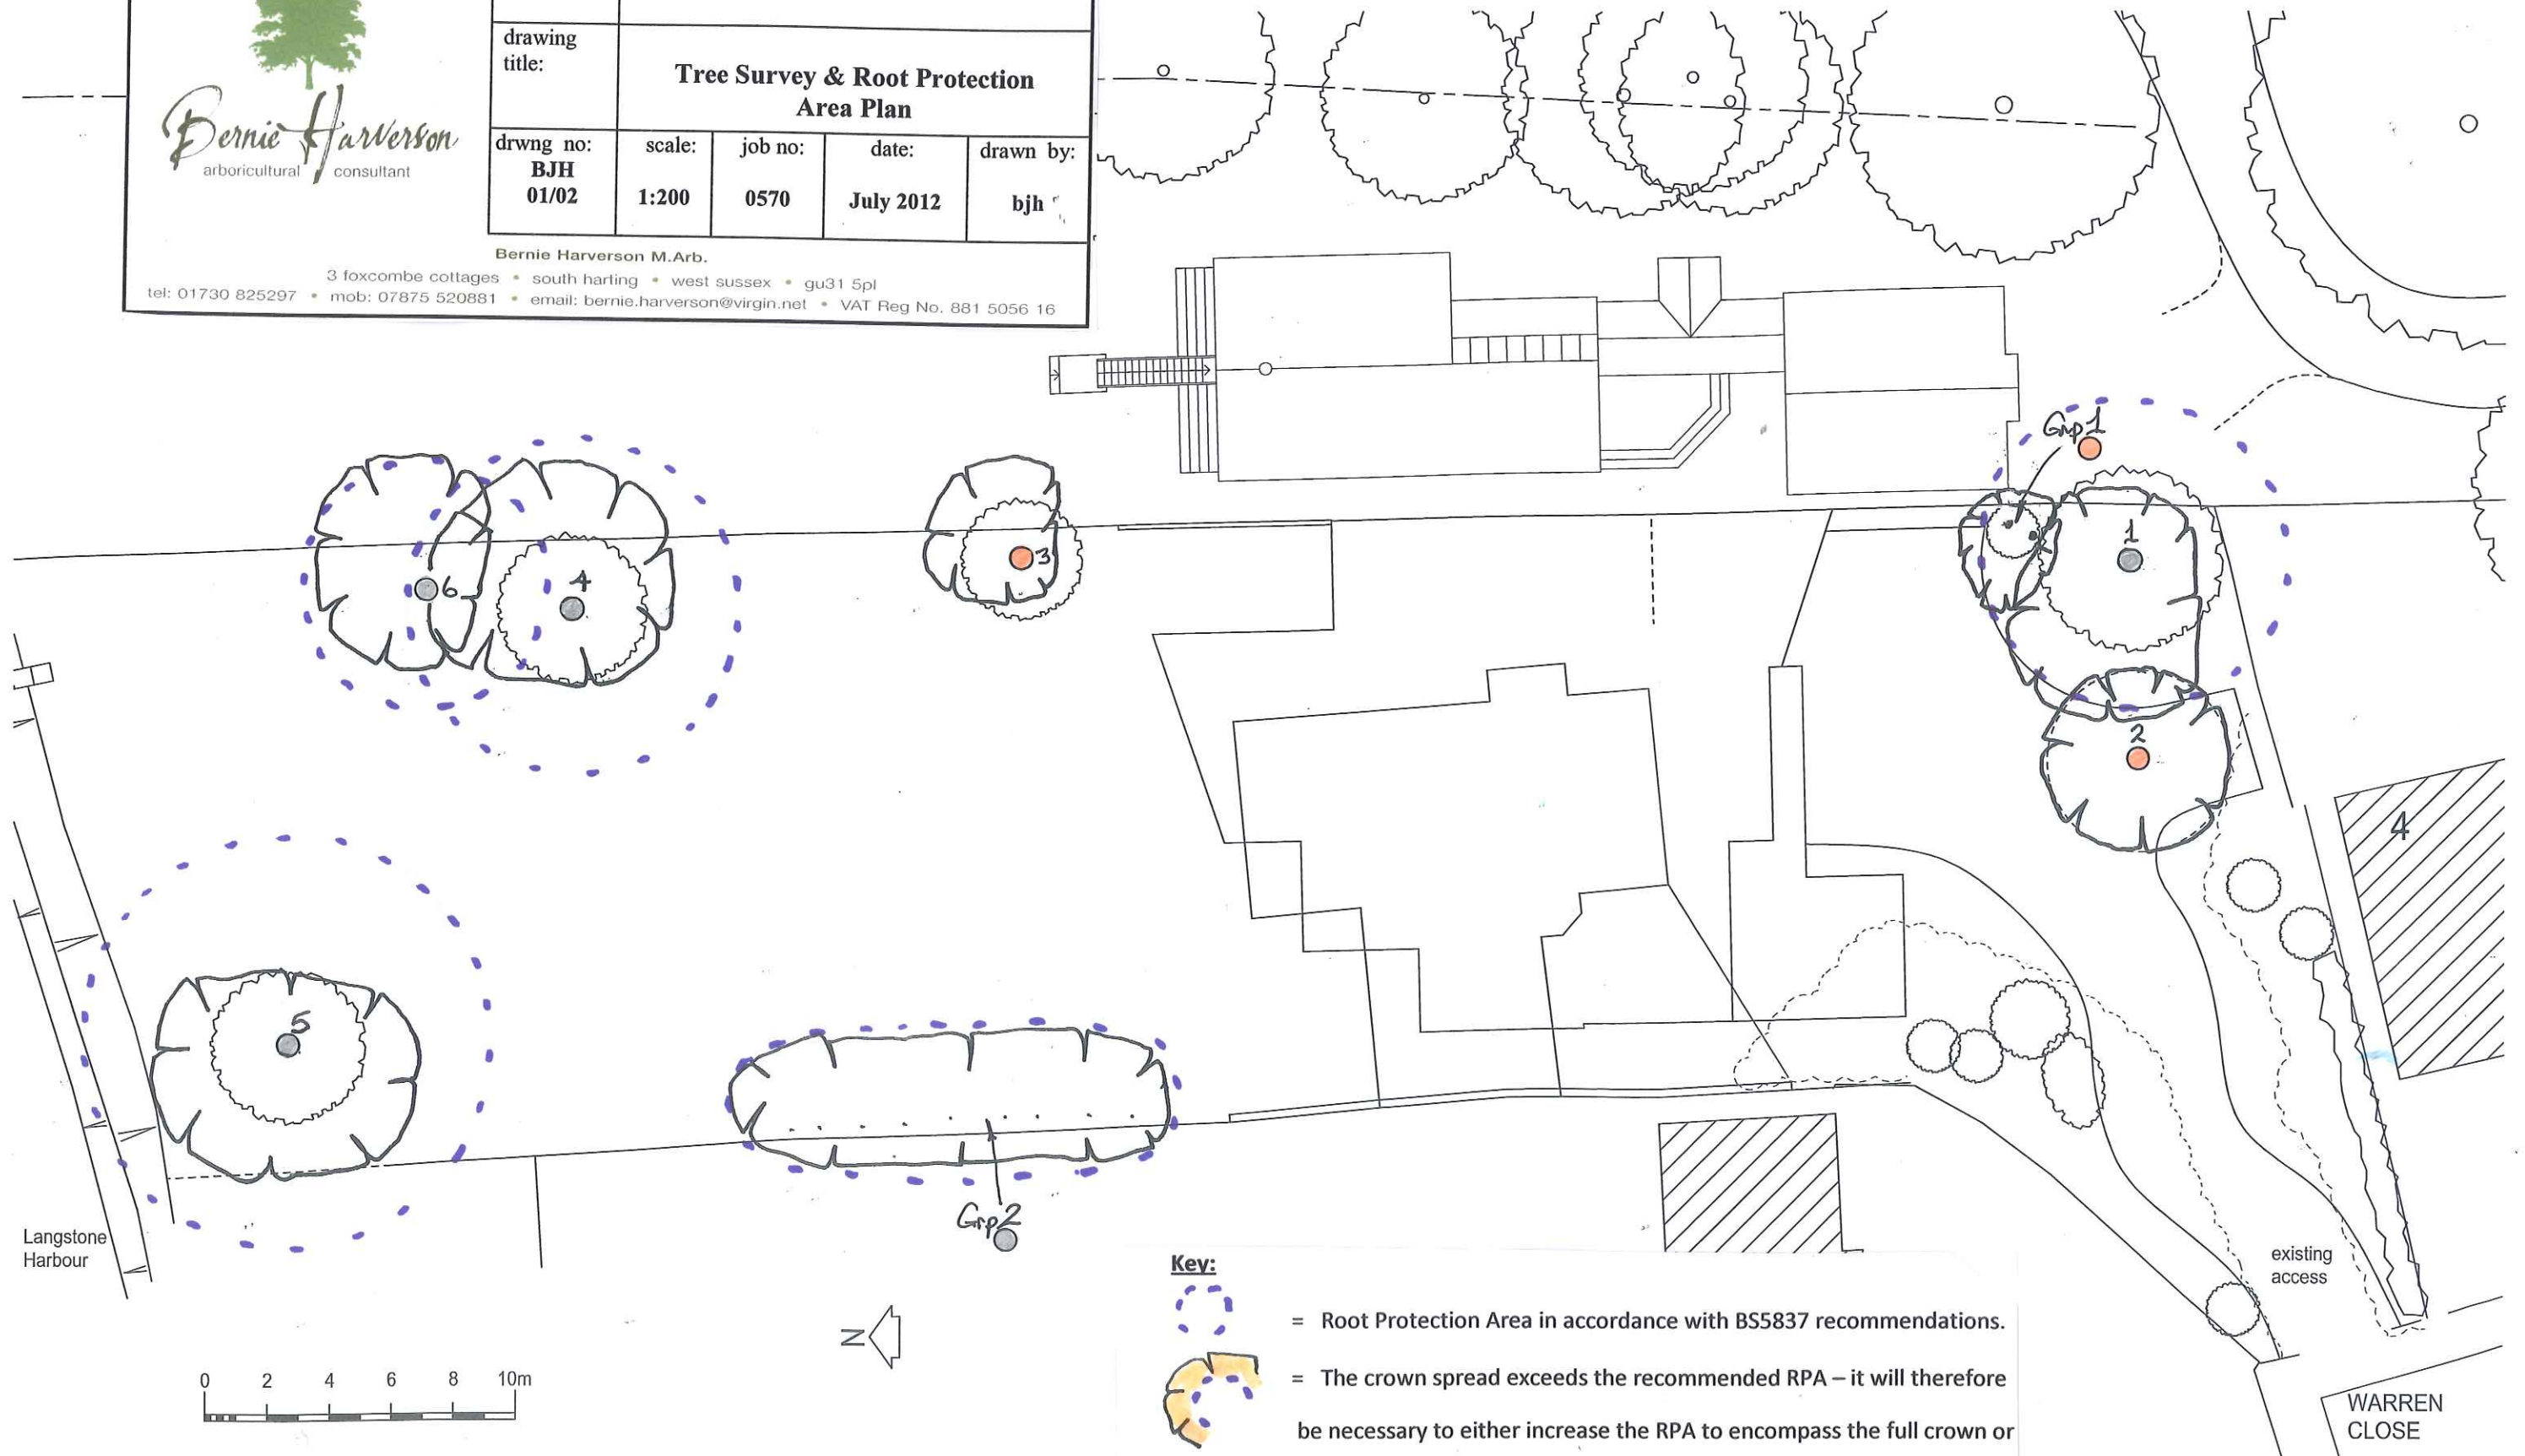

project:	5 Warren Close Hayling Island			
client:	Mr & Mrs Lines			
drawing title:	Tree Survey & Root Protection Area Plan			
drwng no: BJH 01/02	scale: 1:200	job no: 0570	date: July 2012	drawn by: bjh

Bernie Harverson M.Arb.

3 foxcombe cottages • south harting • west sussex • gu31 5pl
tel: 01730 825297 • mob: 07875 520881 • email: bernie.harverson@virgin.net • VAT Reg No. 881 5056 16



Key:



= Root Protection Area in accordance with BS5837 recommendations.


= The crown spread exceeds the recommended RPA – it will therefore be necessary to either increase the RPA to encompass the full crown or alternatively undertake facilitation pruning works

N.B. - these options are only applicable if the tree is to be retained.

Key:

-  = The setting out positions for the Protective Fencing in accordance with BS5837 recommendations
-  = There will be a need to apply Ground Protection measures in this area in accordance with BS5837 recommendations
-  = Area where the Cellular Confinement System will be laid
-  = Soil Bund to be constructed in this zone-no machinery access to this area

-  = Trees to be retained
-  = Trees to be removed
-  = Trees to be pruned back as shown on the plan

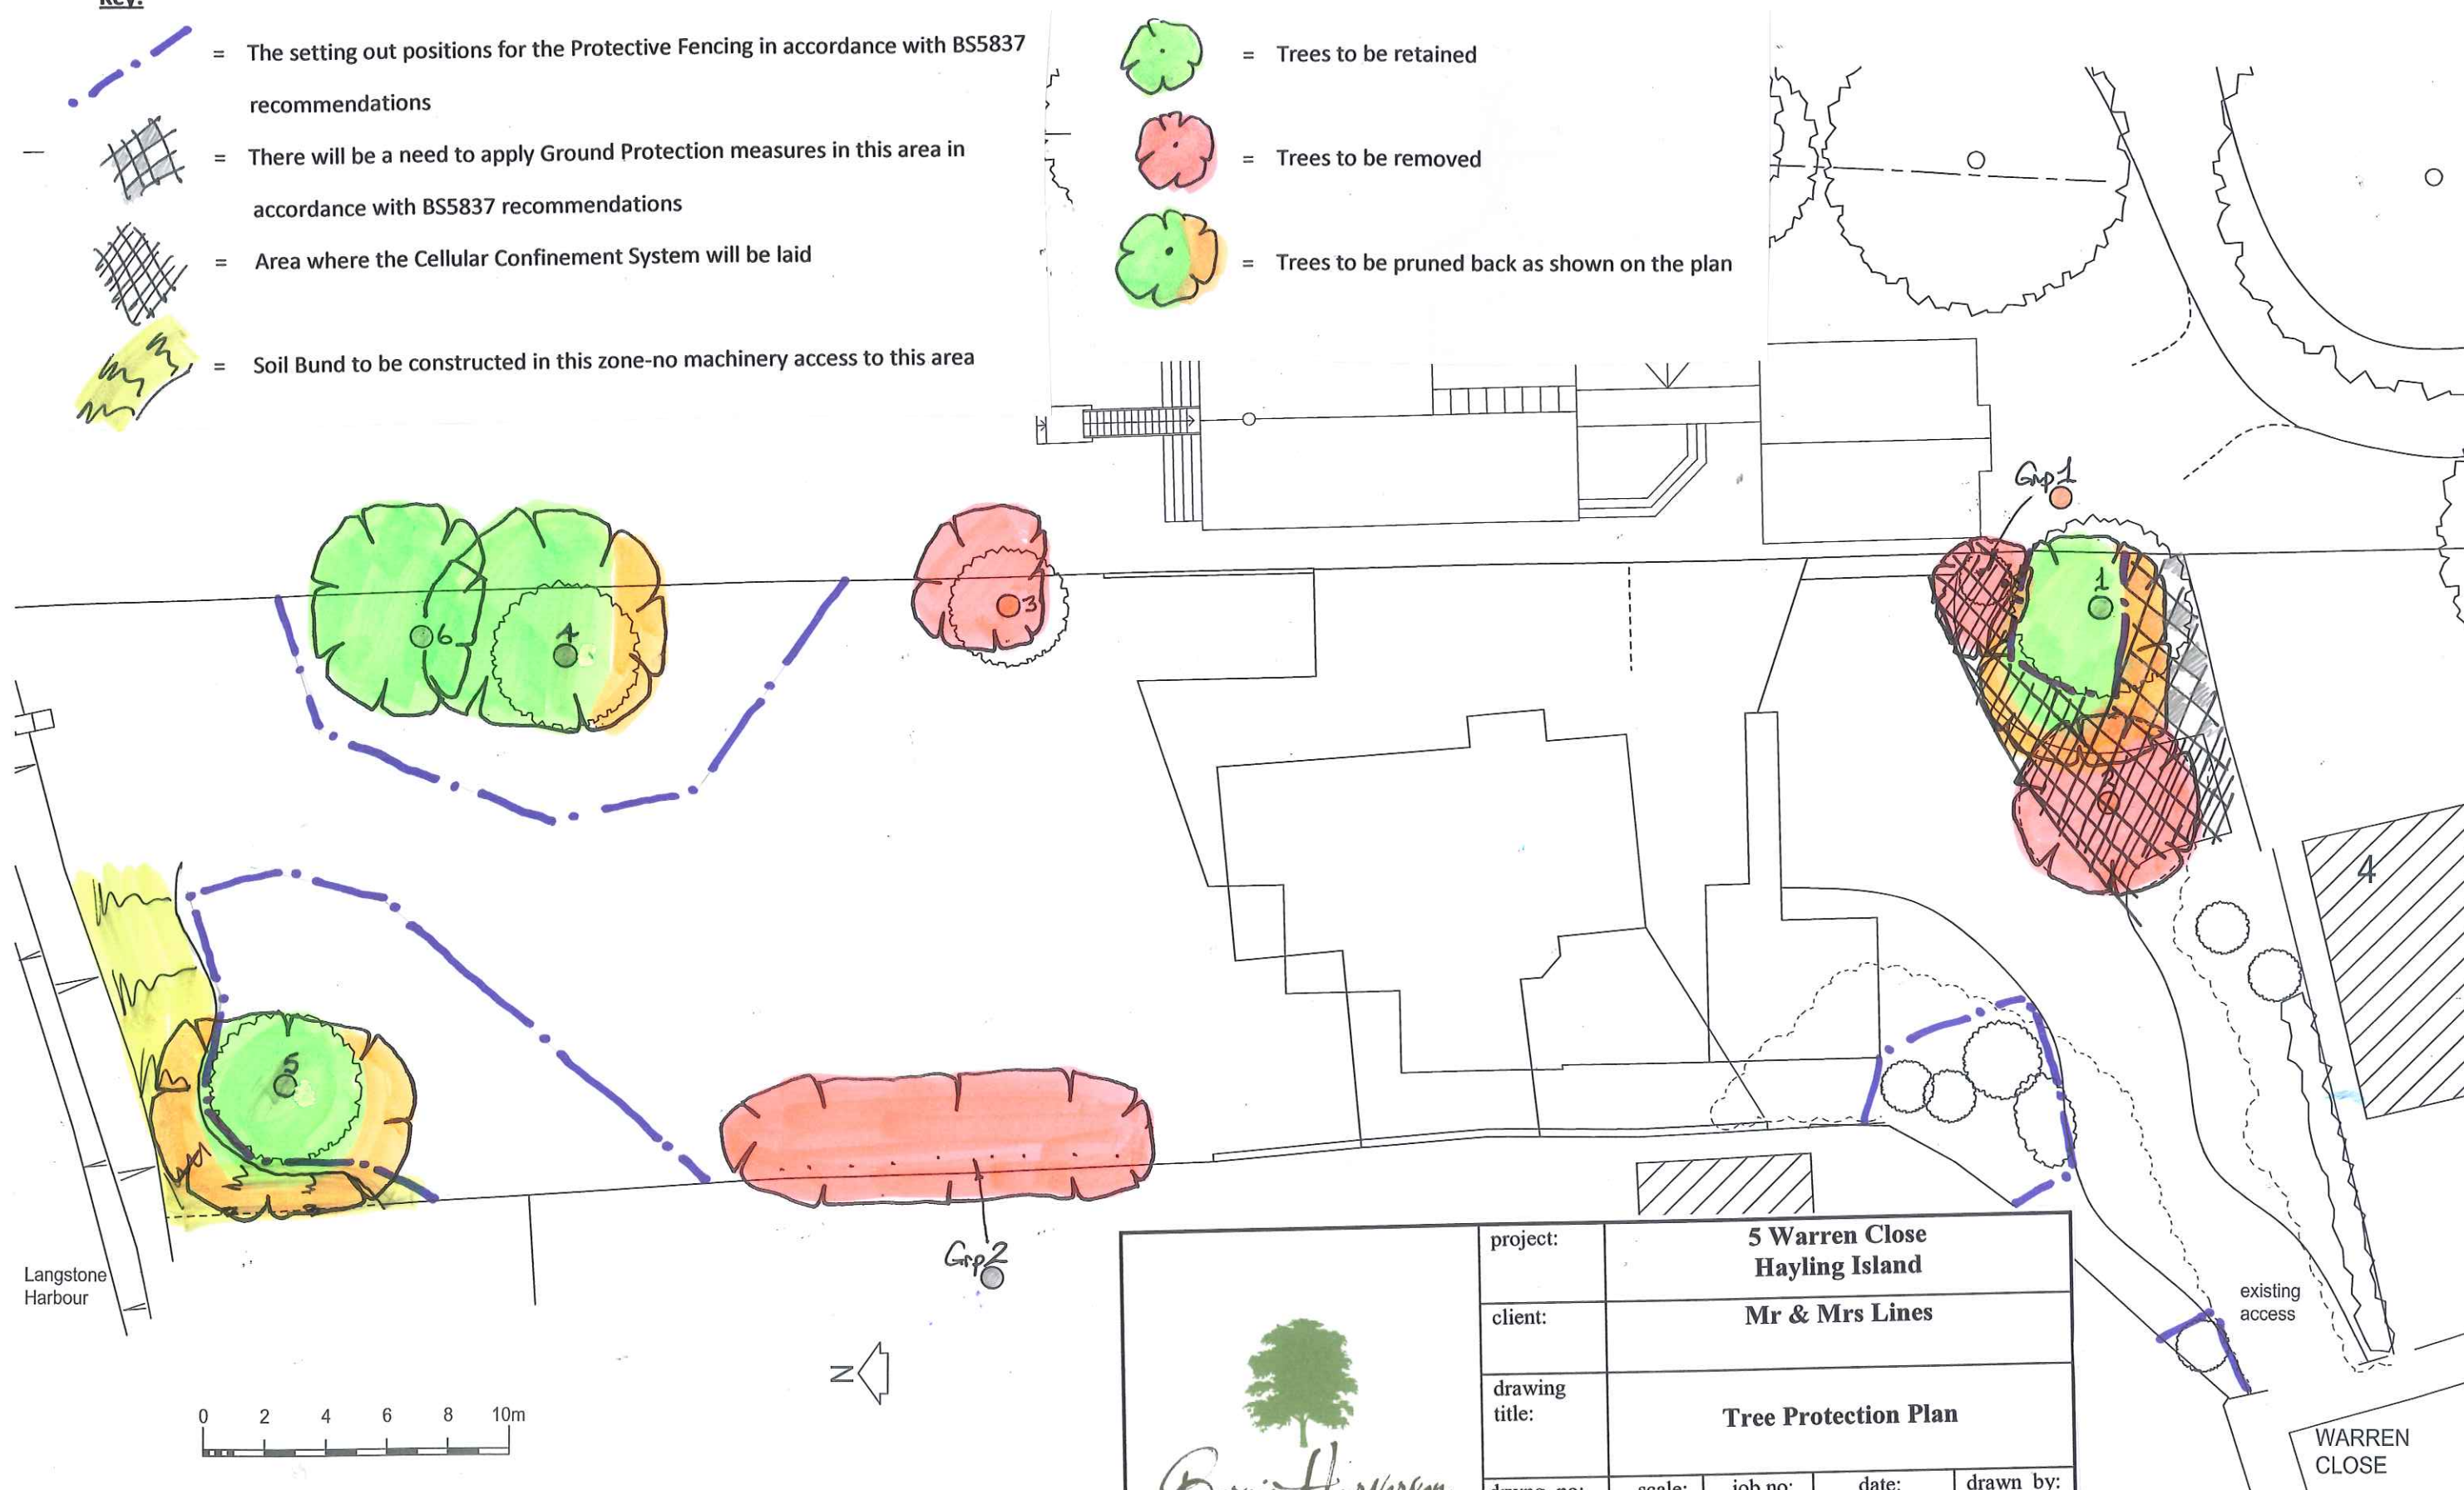

	project:	5 Warren Close Hayling Island			
	client:	Mr & Mrs Lines			
	drawing title:	Tree Protection Plan			
	drwng no: BJH 03	scale: 1:200	job no: 0570	date: July 2012	drawn by: bjh

Bernie Harverson M.Arb.

* 3 foxcombe cottages • south harting • west sussex • gu31 5pl
 tel: 01730 825297 • mob: 07875 520881 • email: bernie.harverson@virgin.net • VAT Reg No. 881 5056 16