


© Crown copyright.  
All rights reserved.  
Reproduced by permission.  
License No. 100046837

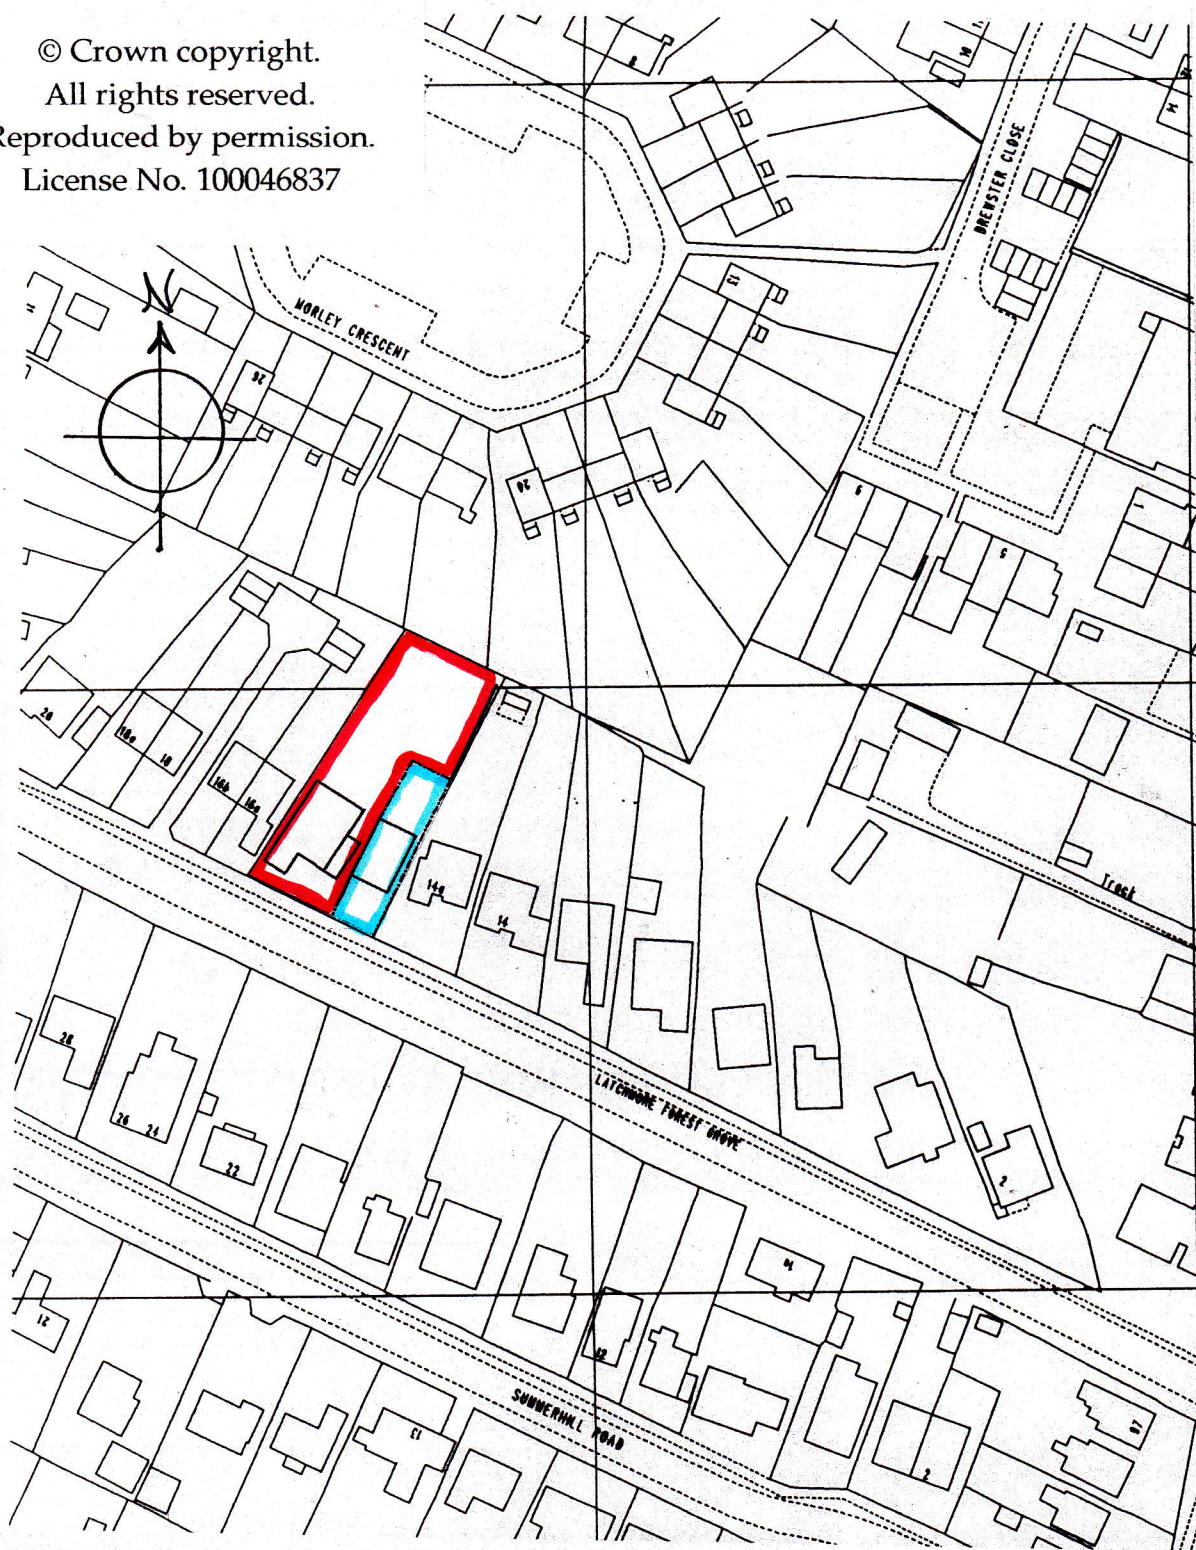

**Martin Critchley**  
Chartered Architect  
7 North Street  
Havant, Hampshire, PO9 1PW  
023 92 474 919  
critchleyarchitect@hotmail.com

Job

16 LATCHMORE FOREST GROVE,  
COWPLAIN

Job No.

0356

Date: 16/06/14

Scale: 1:1250

Drawn: P.C.

Title

LOCATION PLAN

Drawing No.

211