

HAVANT BOROUGH COUNCIL
 06 JUN 2014
 RECEIVED



EXISTING L.H.E.


EXISTING F.E.

EXISTING R.H.E.

1.5m

SPEC

GREY
 SOLARWAX
 ALUMINIUM KROM SCALE 1.50
 AND HIGH
 INSULATION @ A3.
 GLASS.
 FOLDING / SLIDING
 DOORS TO FE.

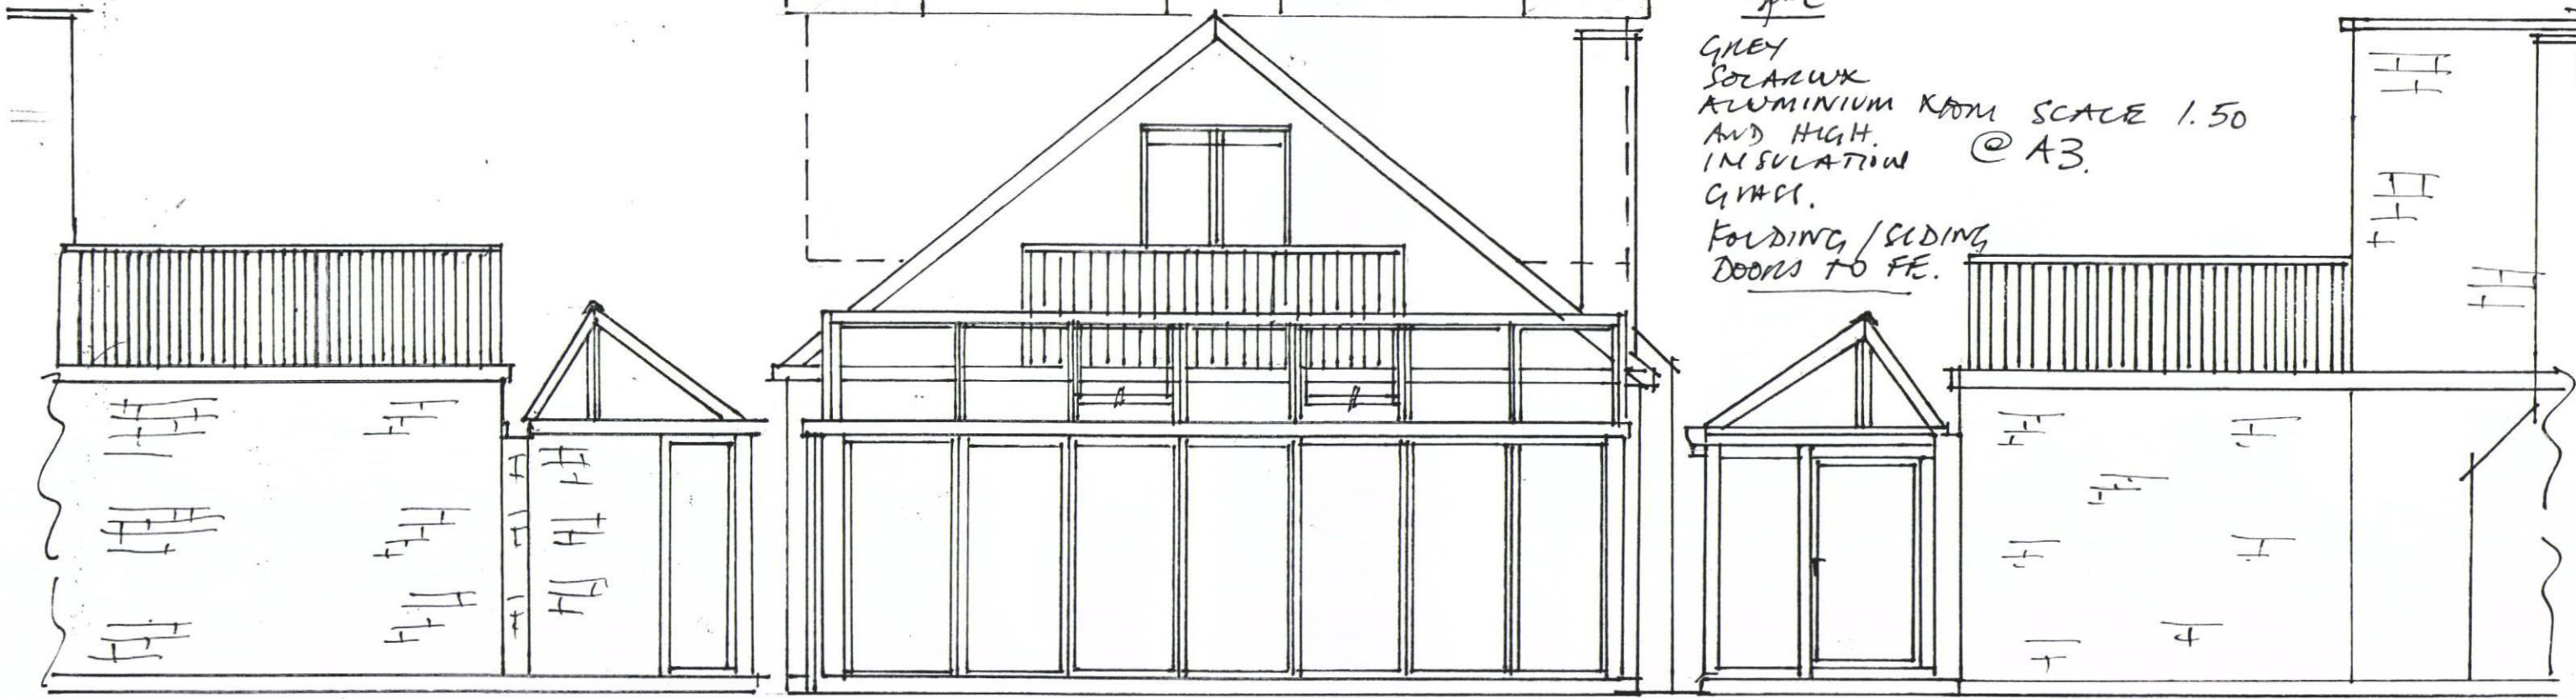

LHE PROPOSAL

PROPOSED EXTENSION IN GLASS

RHE. PROPOSAL

THAMES VALLEY
 WINDOWS FOR GORDON SHEPHERD

NEW GLASS EXTENSION
 FOR GORDON SHEPHERD
 96 SEA FRONT
 HAVING 151 AND 1019 HW

2000m

6350m

2000m