



PHYSICAL SCALE IN METERS @ 1:100


NOTES:
This drawing has been produced solely for PLANNING/DESIGN.
Do not Scale from this Drawing except for planning purposes.
Any change shown is presumed and to be checked on site
before commencement of works.
This drawing is the copyright of MF Designs Ltd.

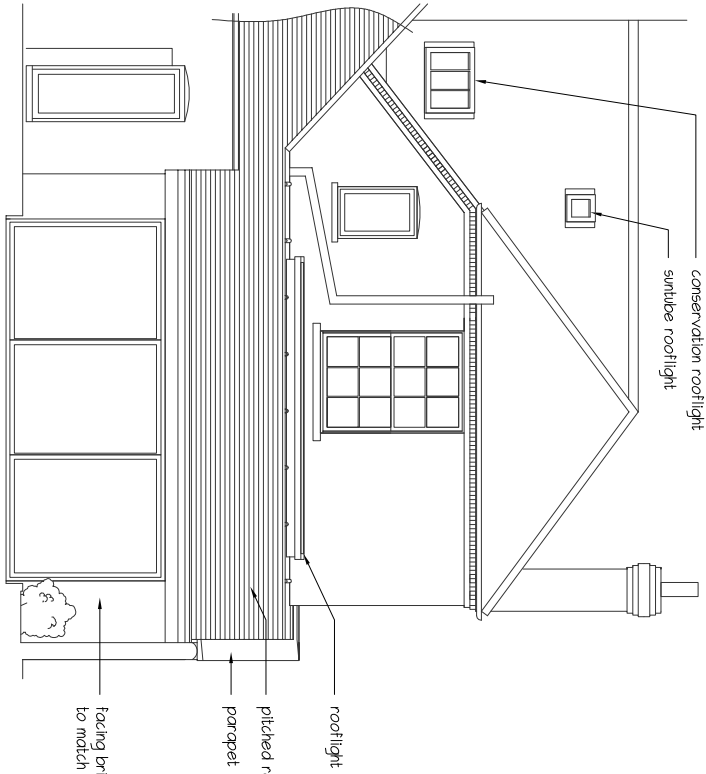


Proposed Northwest

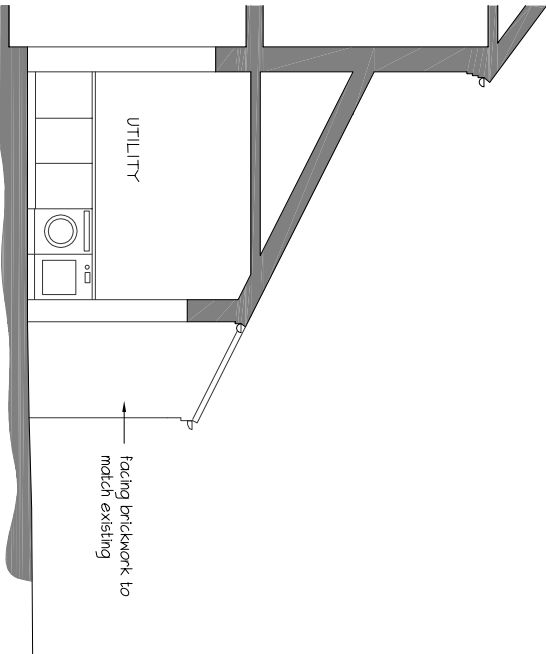

Proposed Northeast/Section

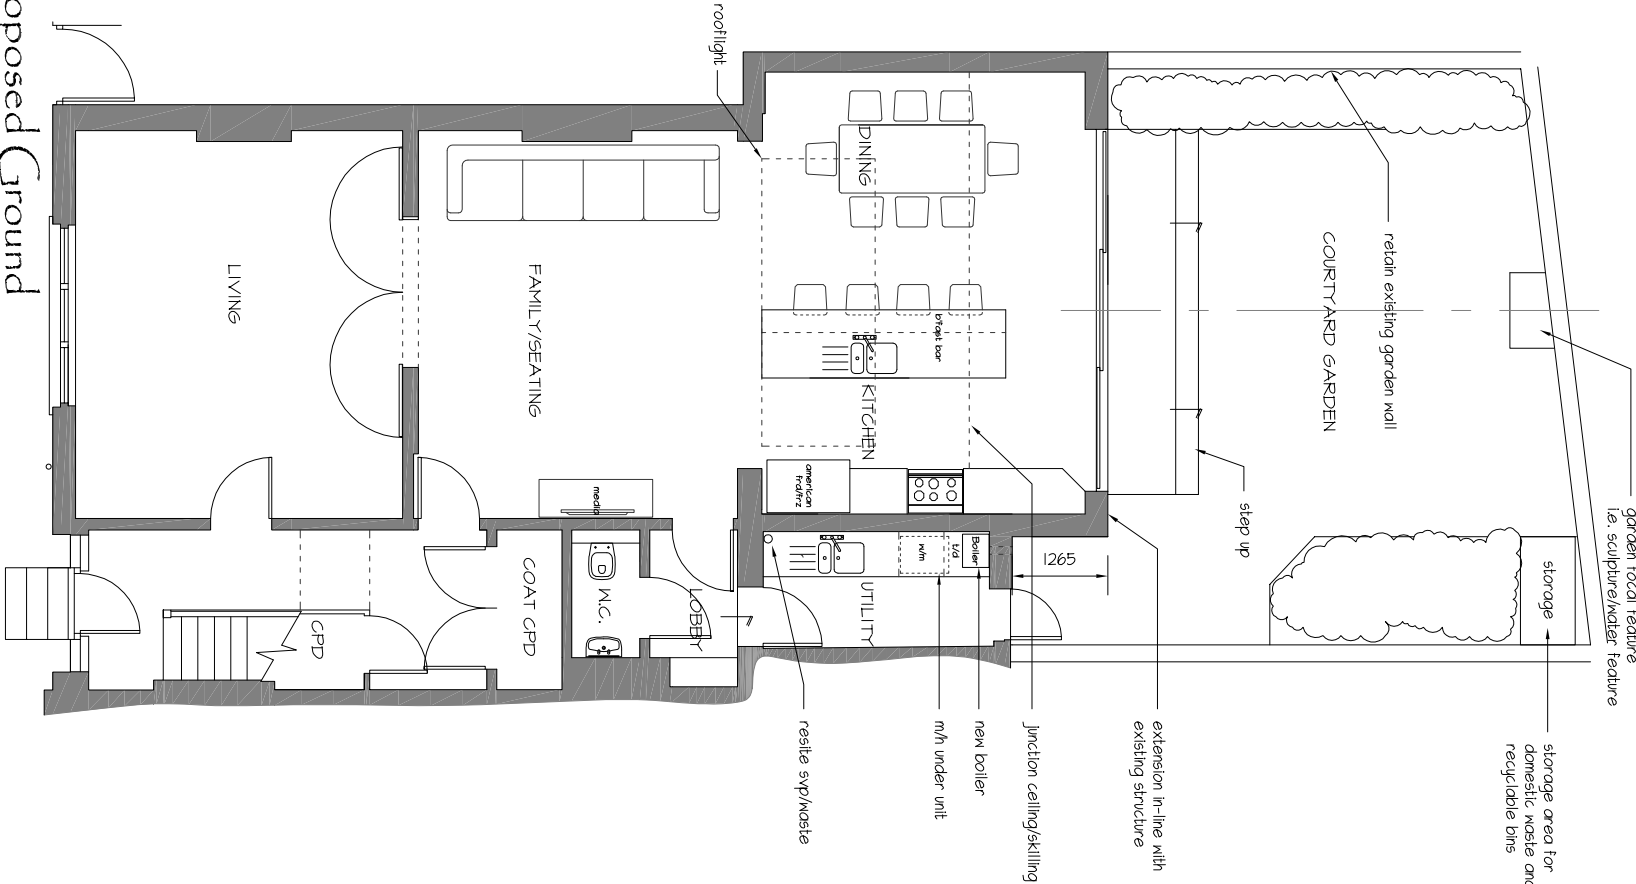

Proposed Ground

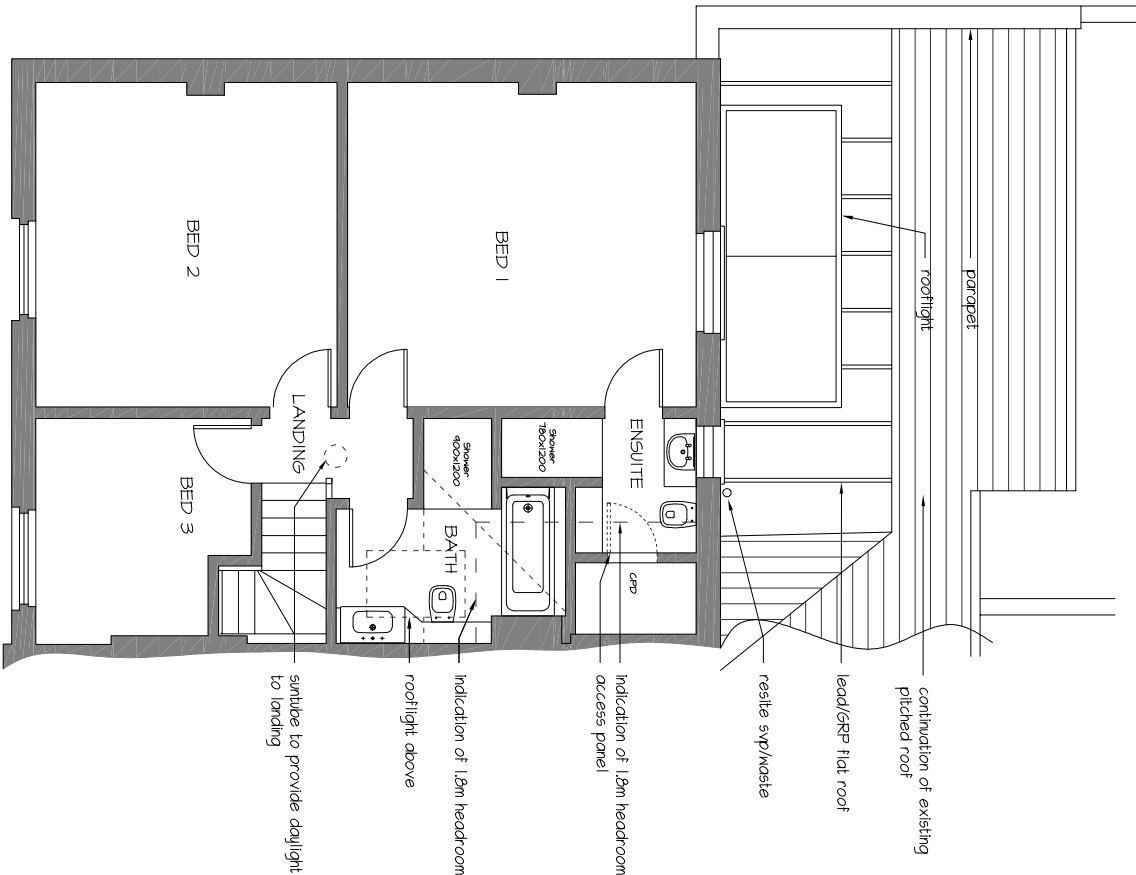

Proposed First



mf designs ltd
Chartered Architects



52 King Street • Emsworth • Hampshire • PO10 7AZ
Director: Martin Farrer RIBA • Co Registration No.4507379
Date: May 2014
Scale: 1:100

Job No: 3098
Dwg No: P_10

CHANGE OF USE with REAR EXTENSION - 14 Queen Street, Emsworth. PO10 7YA