


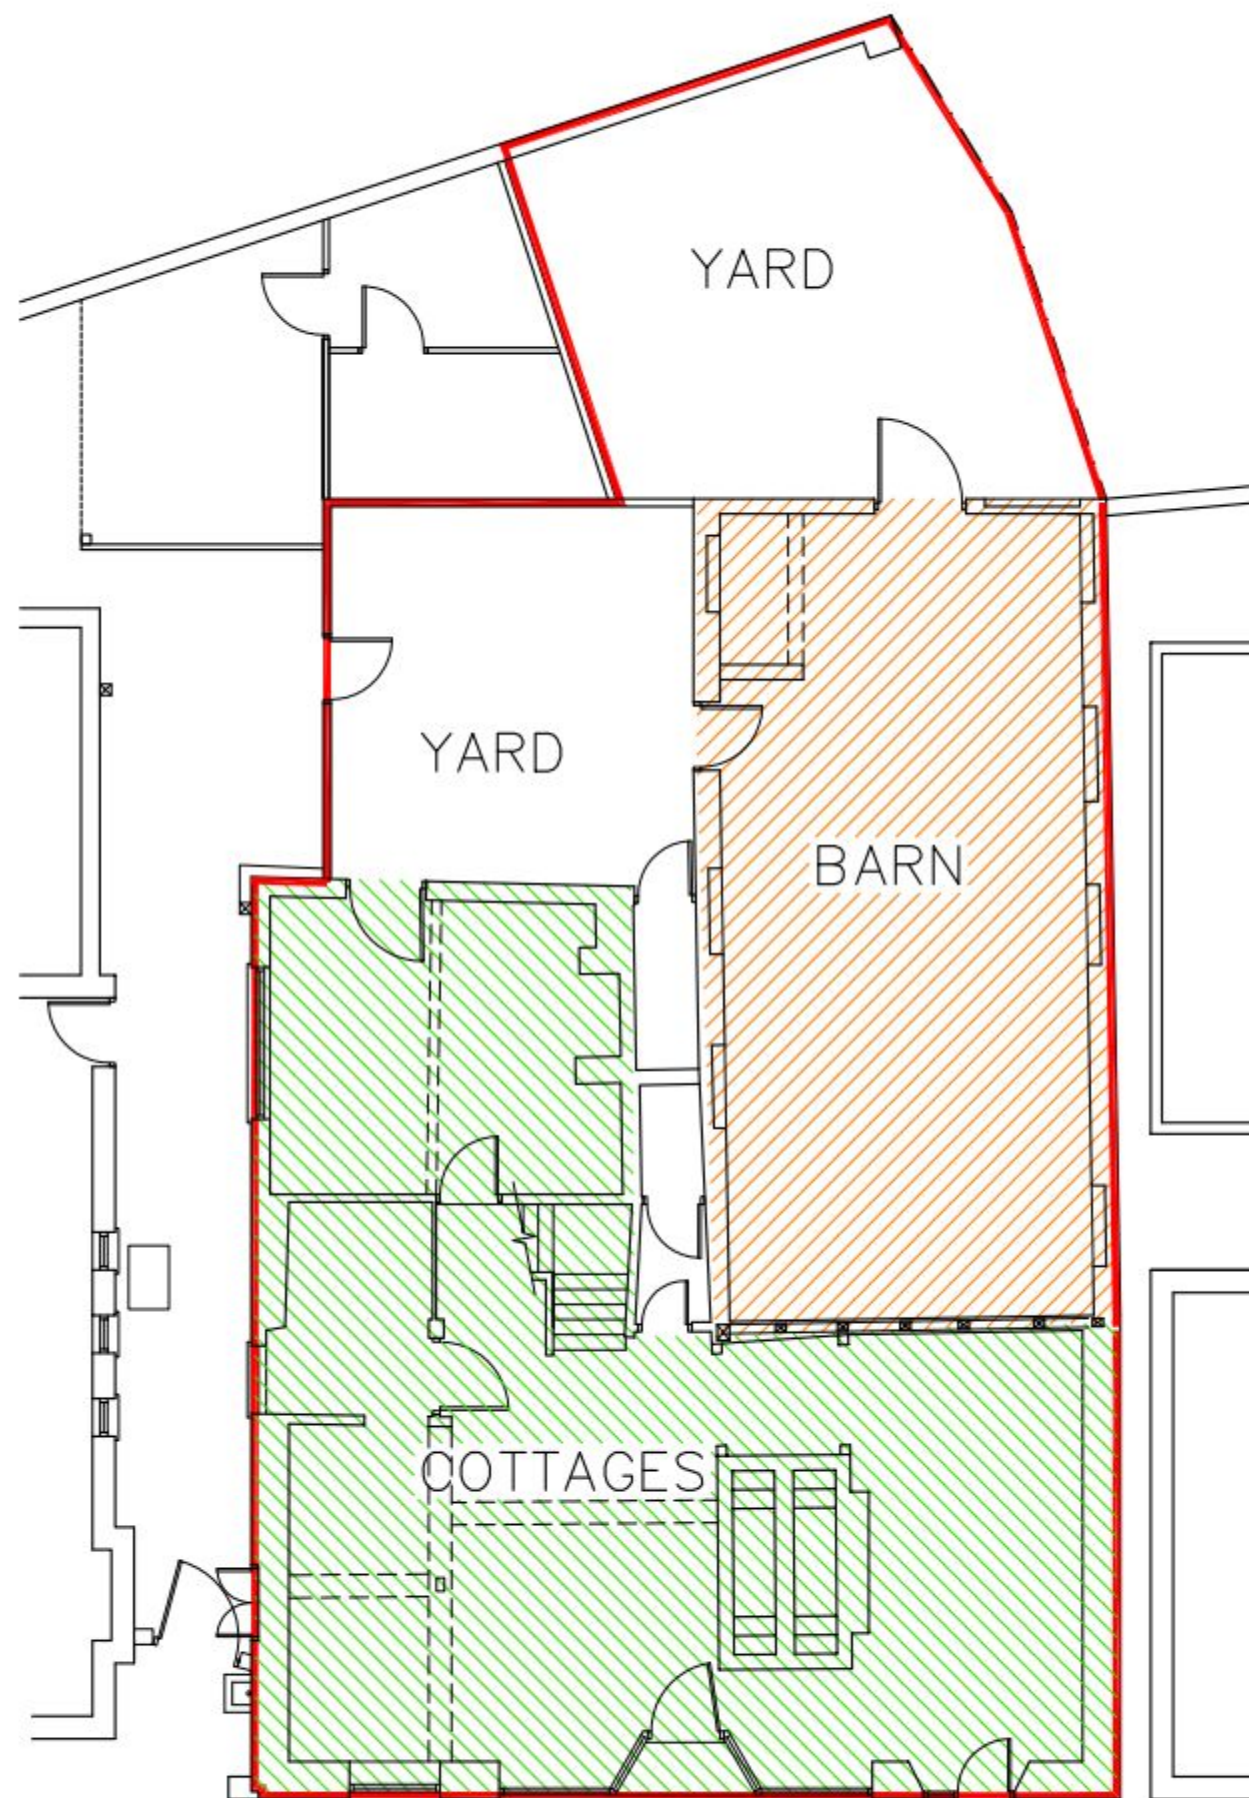

25 SOUTH STREET
EMSWORTH
PO10 7EG

HISTORICAL USES PLAN

Martin Critchley
Chartered Architect
7 North Street
Havant, Hampshire, PO9 1PW
023 92 474 919
critchleyarchitect@hotmail.com

Scale A3=1:100
Drawn JHL
Date 18/11/14

Revisions

A.
B.
C.

metres

10

20

30

1456-302⁰