A3

Front Elevation

Side Elevation

Rear Elevation

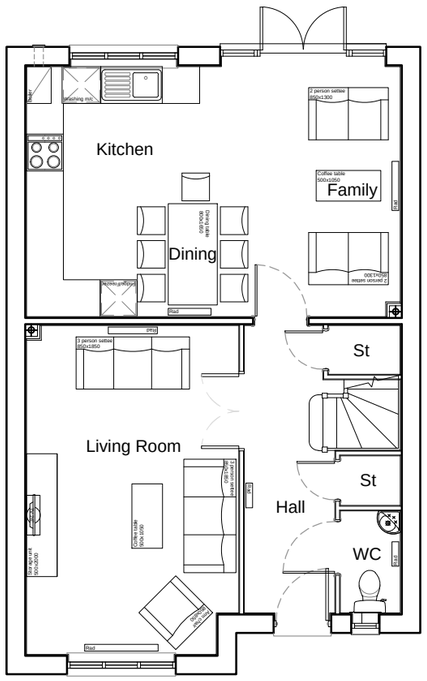

Ground Floor Plan

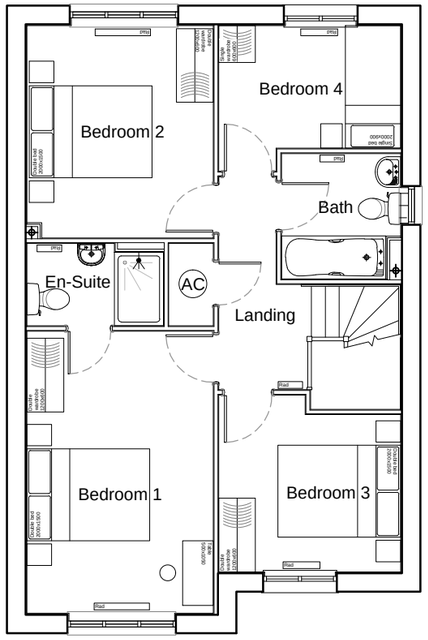

First Floor Plan

Side Elevation

NOTES

Permission is granted to scale from this drawing for the purpose of Local Authority Planning Approval only. In all other circumstances DO NOT scale from this drawing. Please contact this office for any additional information required.
Contractors, Sub Contractors and Suppliers are to check all relevant dimensions and levels of the site and building before commencing any shop drawings or building work. Any discrepancies should be recorded to the Architect.
Where applicable this drawing is to be read in conjunction with the Consultants' drawings.
This drawing is the copyright of Tetlow King Ltd ©. All rights reserved.
Ordnance Survey Data © Crown Copyright. All rights reserved. Licence No. 100007359

REV	DESCRIPTION	DATE	AUTH	CHK'D
A	Elevation updated to show brick cills; WC window size updated	20/06/14	LV	-
B	En-suite window omit from plan & elevation.	04/08/14	YC	-

Housetype H13	Variation
Bedrooms 4	Persons 7
Sq.ft 1228.2	Sq.m 114.1

scale 1:100

0 2m 4m 6m

PLOT No.
As Drawn - 13
Handed -

PLANNING

TETLOW KING
ARCHITECTS : URBAN DESIGNERS : SUSTAINABILITY CONSULTANTS
Building 300, The Grange, Romsey Road, Michelmersh, Romsey, Hampshire, SO51 0AE
Tel: 01794 367703 Fax: 01794 515517 Web: www.tetlowking.co.uk

PROJECT
Barncroft Way
Havant
for Bellway Homes (Wessex)

DRAWING
House Type H13
Floor Plans & Elevations

SCALE	DATE	AUTHOR	CHK'D
1:100 @ A3	April 2014	IJ	MWP

JOB NO.	DRAWING NO.	REV
BELL140421	HT.H13.pe	B