



Department of Planning and
Development
Havant Borough Council
Public Service Plaza
Civic Centre Road
Havant
Hampshire
PO9 2AX



Developer Services
Southern Water
Sparrowgrove House
Sparrowgrove
Otterbourne
Hampshire
SO21 2SW

Tel: 0330 303 0119

Email: developerservices@southernwater.co.uk

Your Ref
APP/14/00703
Our Ref
PLAN-006969
Date
24/07/2014

Dear Sir

Proposal: First floor side extension.
Site: 8 Stephen Close, Waterloo, PO8 8BE.
APP/14/00703


Thank you for your letter of 10/07/2014.

Southern Water has no objection to the above proposal.

Yours sincerely

Developer Services

SOUTHERN WATER

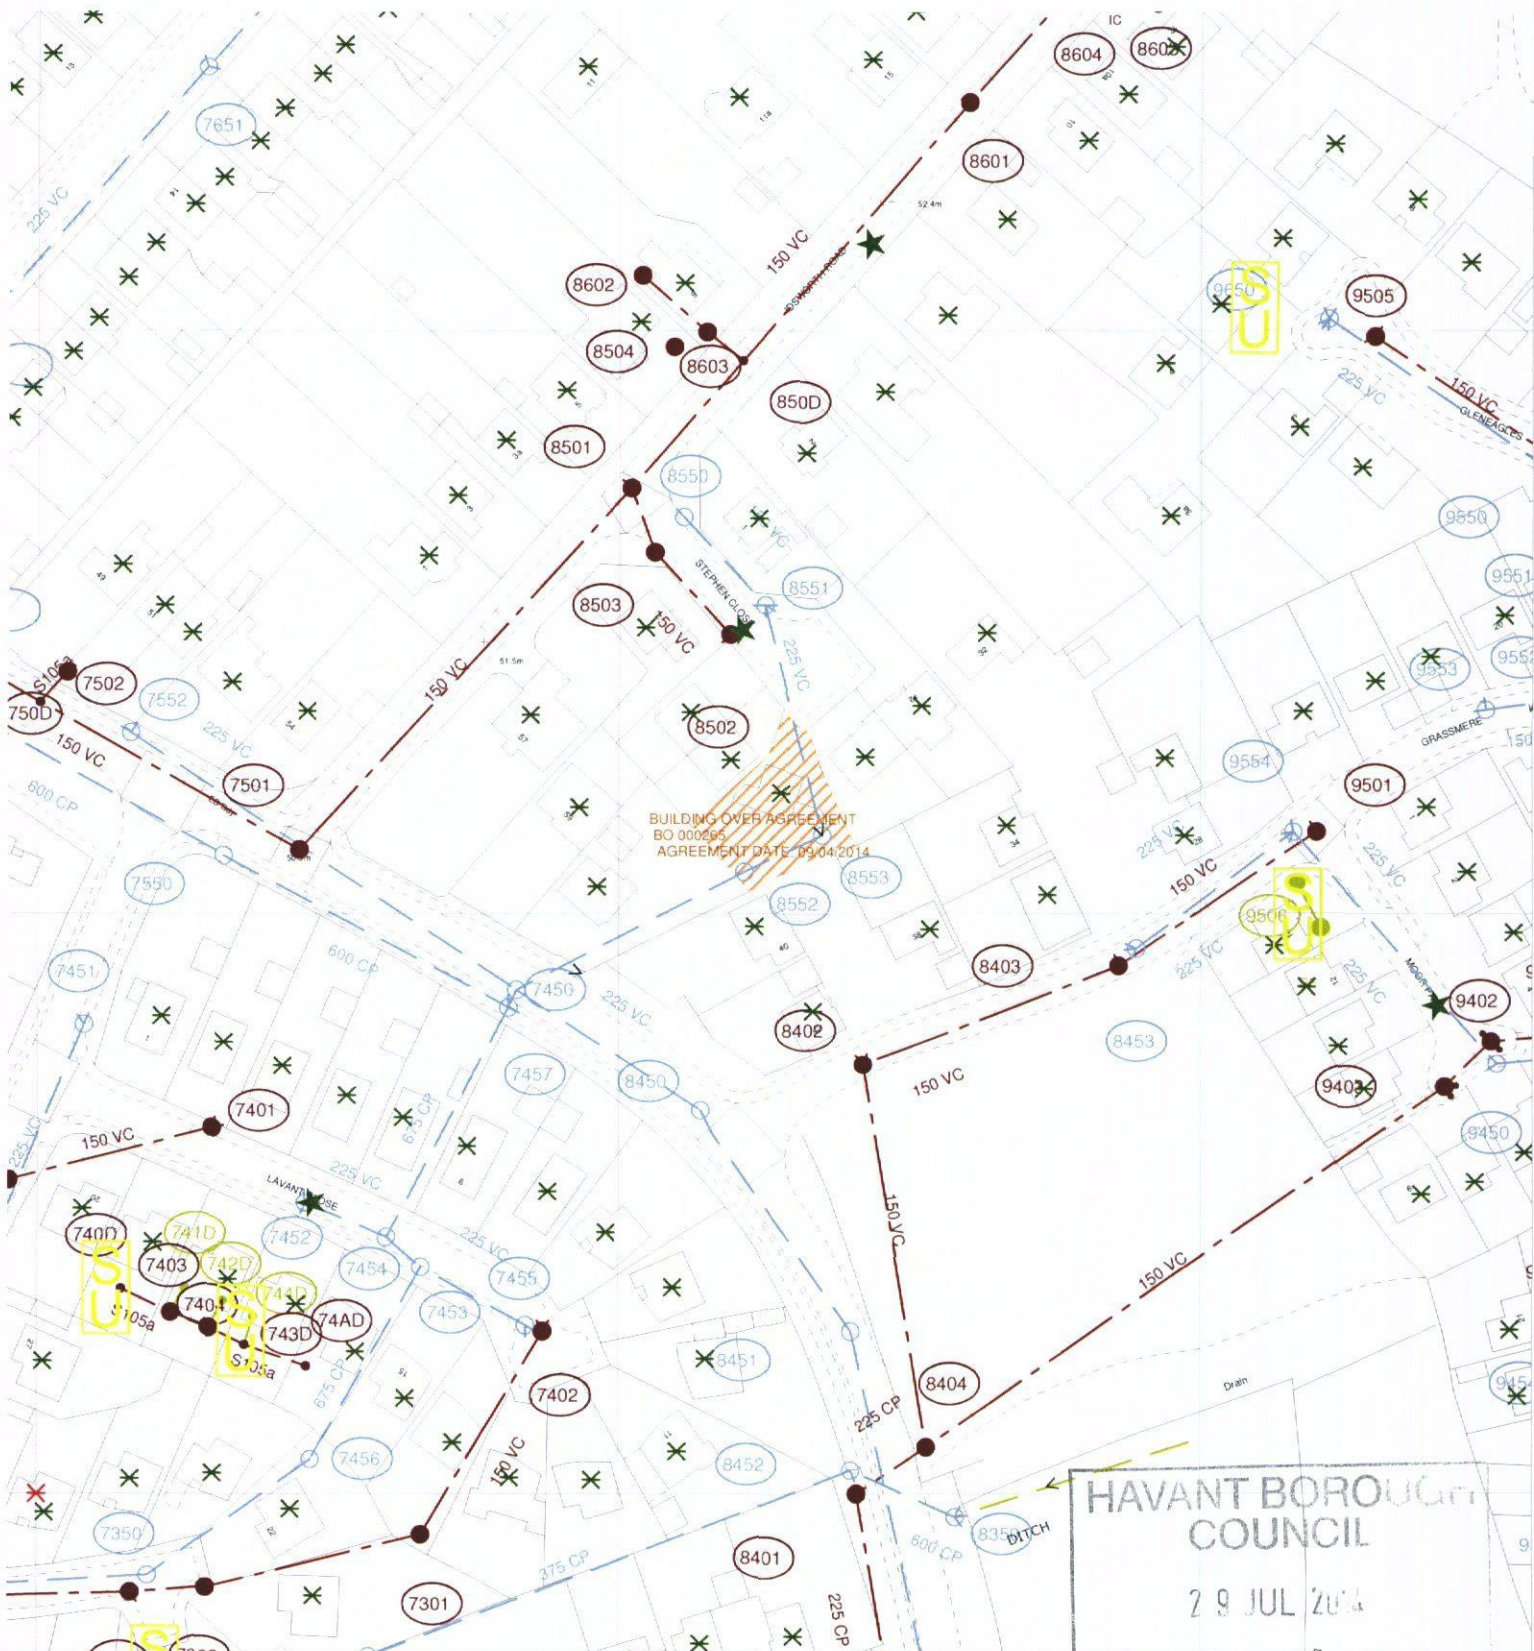

HAVANT BOROUGH
COUNCIL

29 JUL 2014



The positions of pipes shown on this plan are believed to be correct, but Southern Water Services Ltd accept no responsibility in the event of inaccuracy. The actual positions should be determined on site.

Based upon Ordnance Survey Digital Data with the permission of the controller of H.M.S.O. Crown Copyright Reserved Licence No. WU 298530

O.S. REF: SU6910SE

Scale: 1:1250

Screen Print

WARNING: BAC pipes are constructed of Bonded Asbestos Cement

WARNING: Unknown (UNK) materials may include Bonded Asbestos Cement



Printed By: reddyma

Date: 23-7-2014

Southern Water MapGuide Browser

Requested By: