


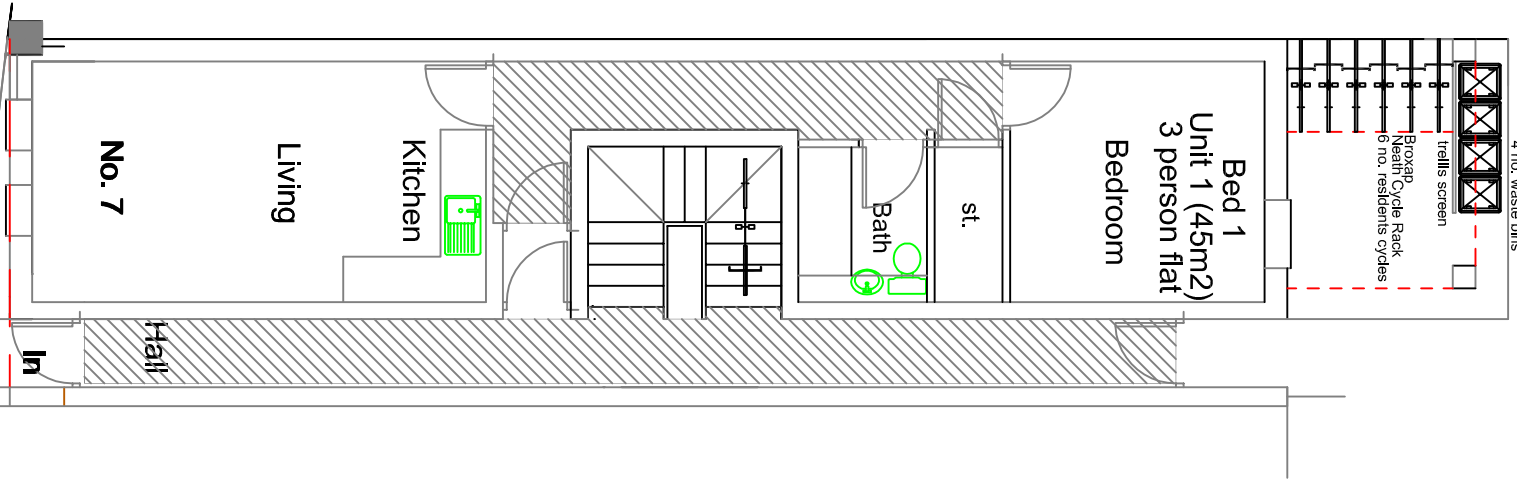


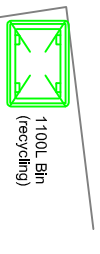


Ground

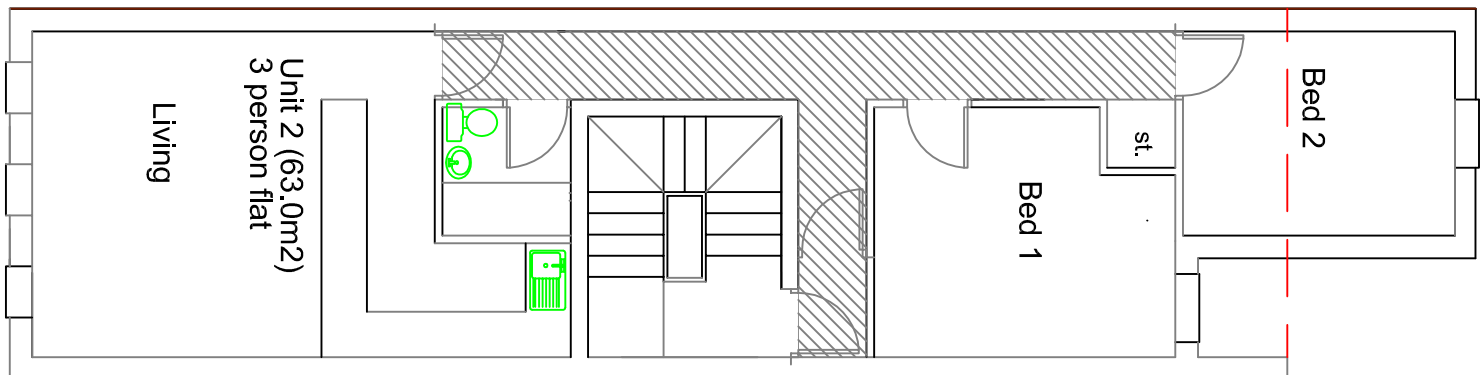


First

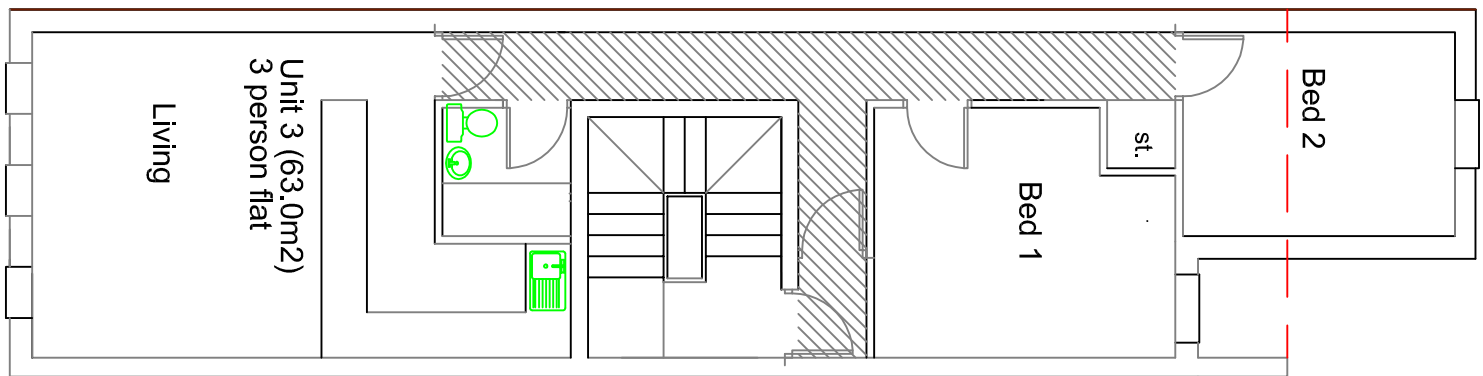

Second

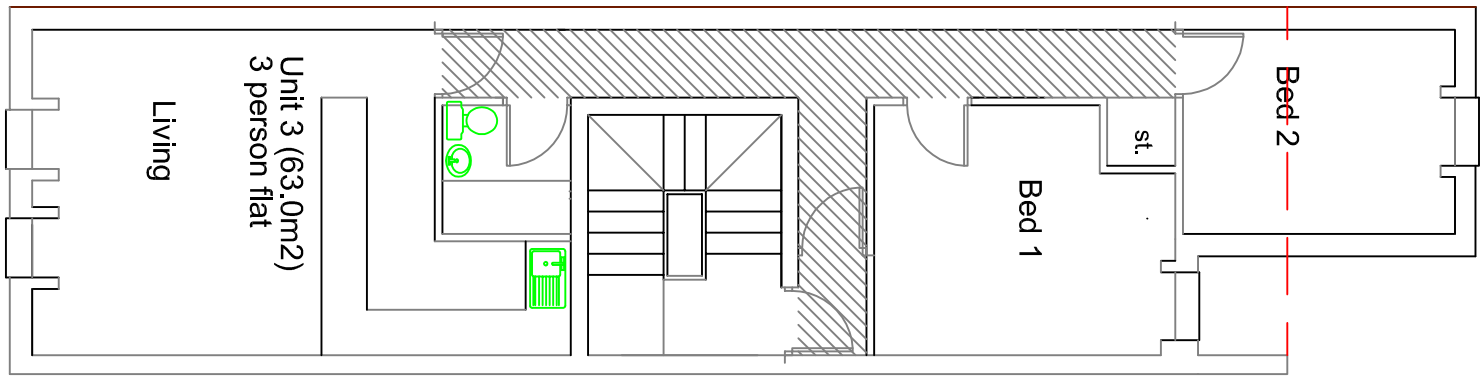





Third

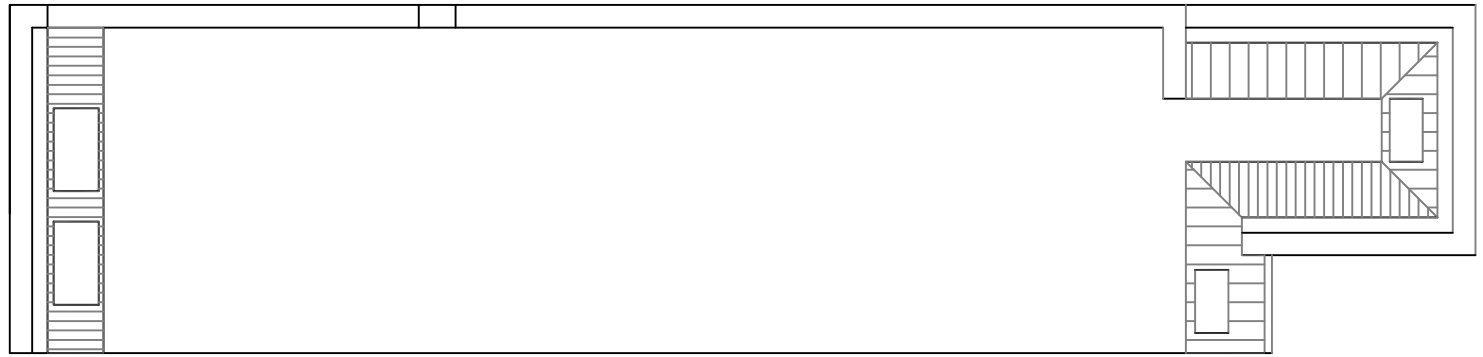


Roof



Broxap
Neath Cycle Rack
6 no. residents cycles

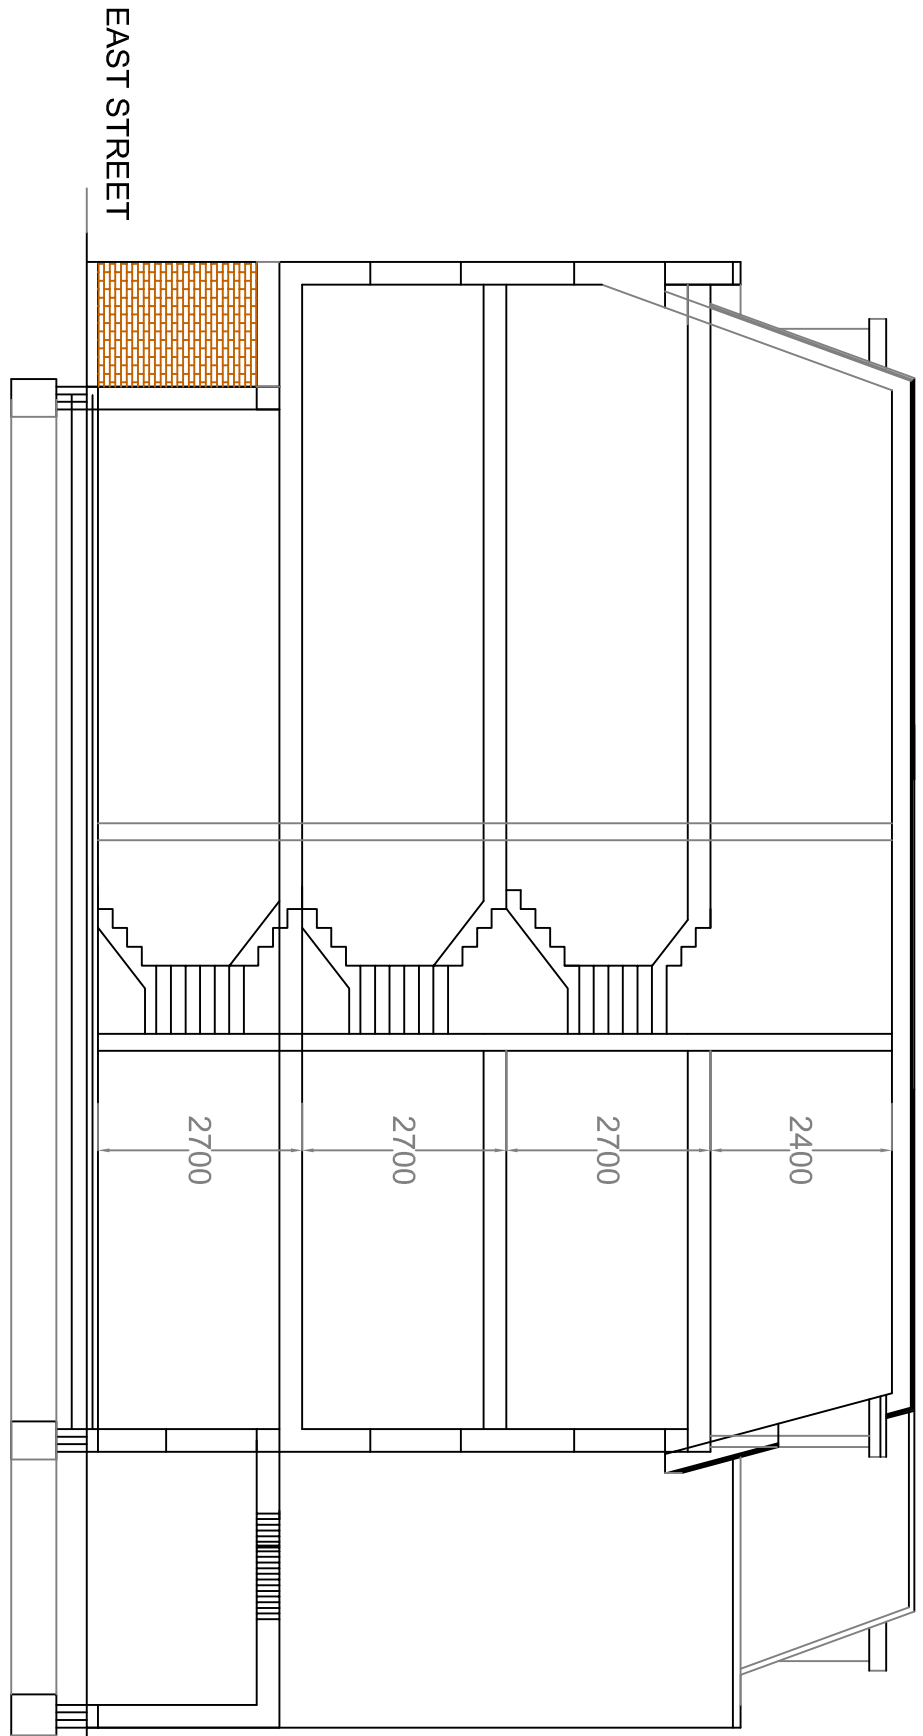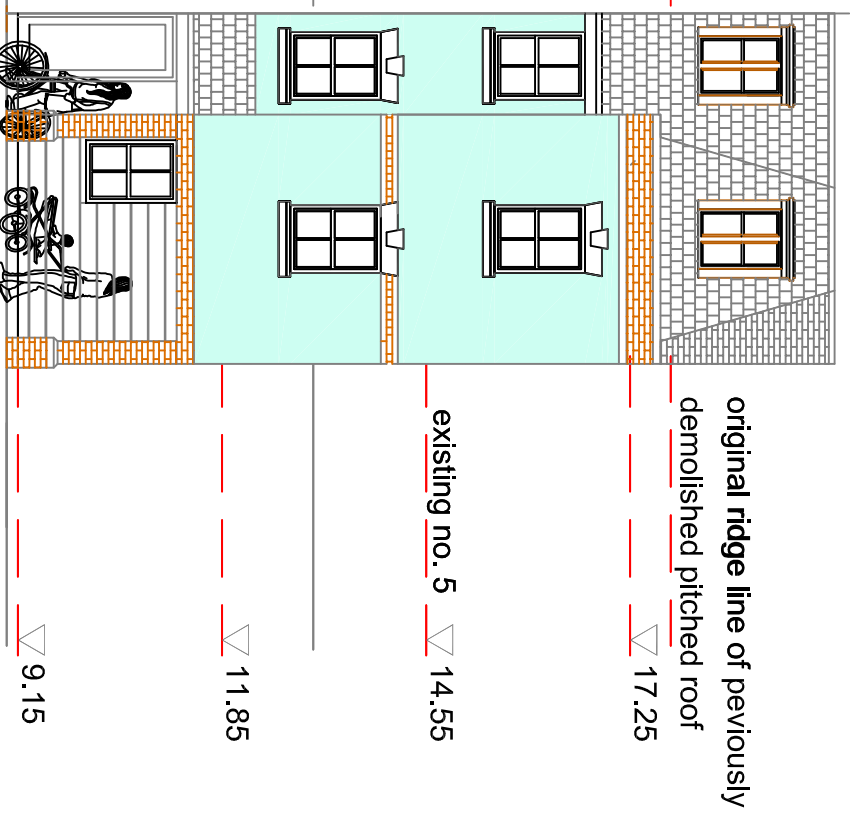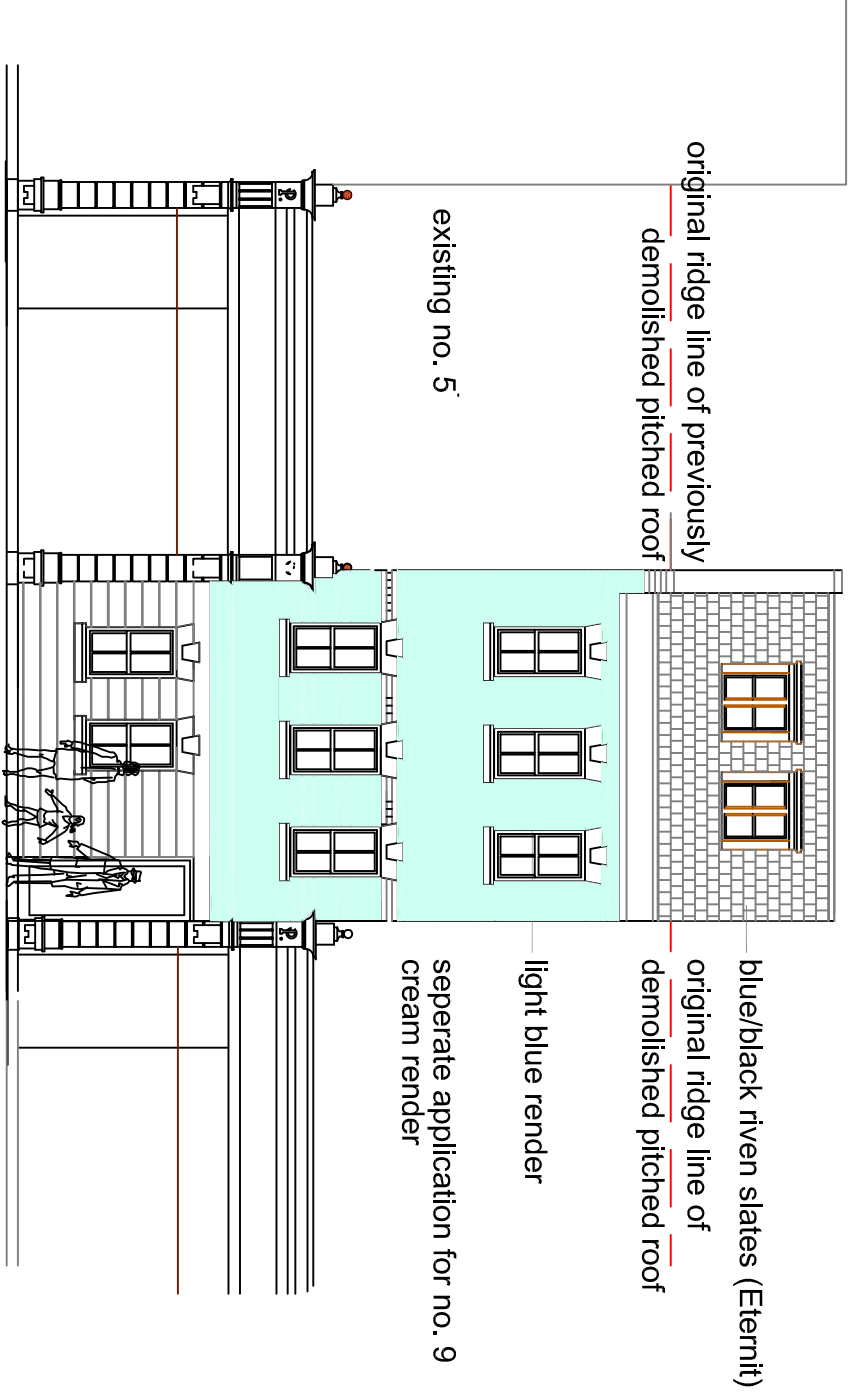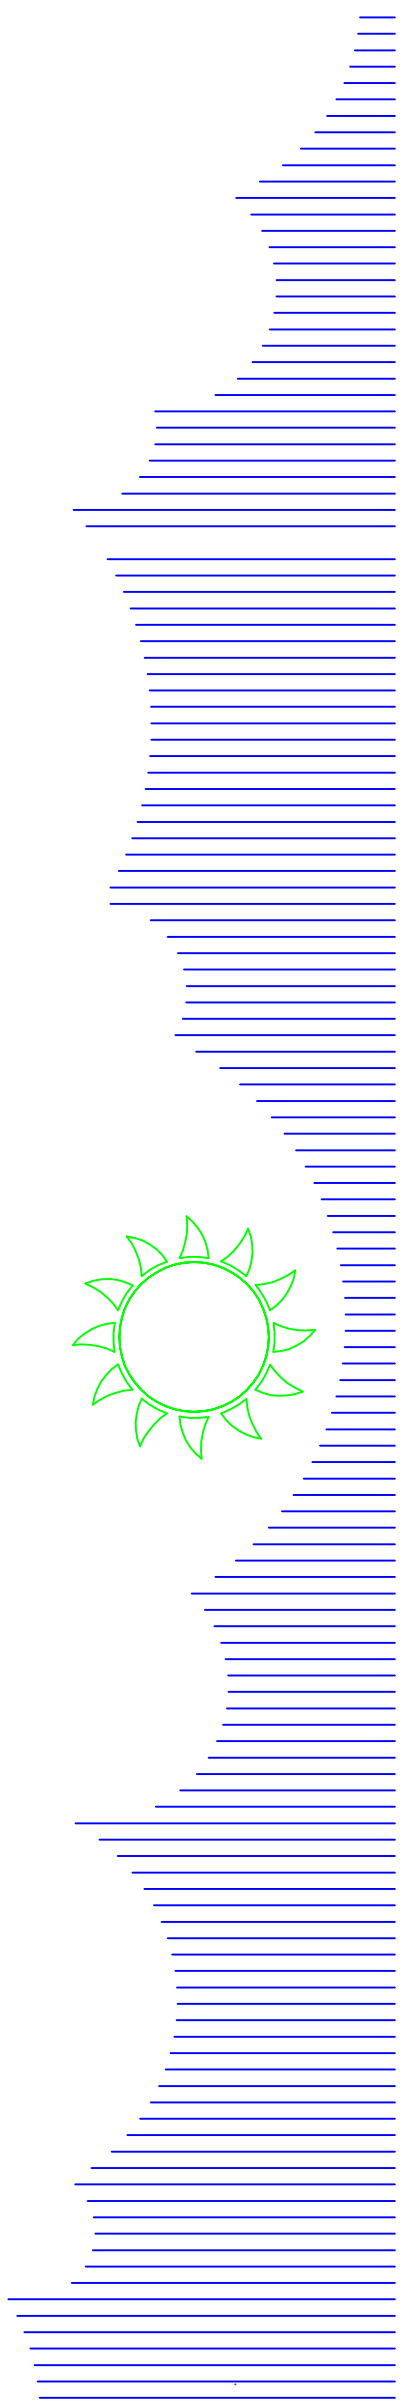

SECTION A-A

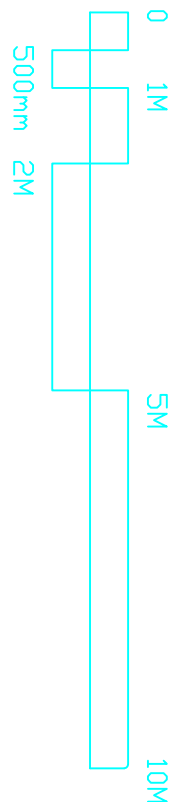

500mm 2M

REVISION G: CYCLE STORAGE INDICATED - 16/06/2014 - PG	
REVISION F: PIER ADDED/CORRECTED - 11/06/2014 - PG	
REVISION E: 3RD FLOOR ELEVATION CORRECTED - 09/06/2014 - PG	
REVISION D: CYCLE STORAGE AMENDED - 11/02/2014 - PG	
REVISION C: CYCLE STORAGE AMENDED - 11/02/2014 - PG	
REVISION B: ROOF AMENDED - 09/12/2013 - PG	
REVISION A: SIGN BOARD LAYOUT CORRECTED - 17/12/2013 - PG	
SCALE	
1/100	TITLE
Amended Residential Proposals	
DATE	DETAIL
Dec. 13	7, East Street - Havant
DRAWING No	
PG	
14/34/P02	
AUTHOR	
PG	
PETER GALLDWAY ARCHITECT	
TEL: 02392 483153 HAVANT	
E-MAIL: peter@parchitect.co.uk	
KIDB 07888 483362	