


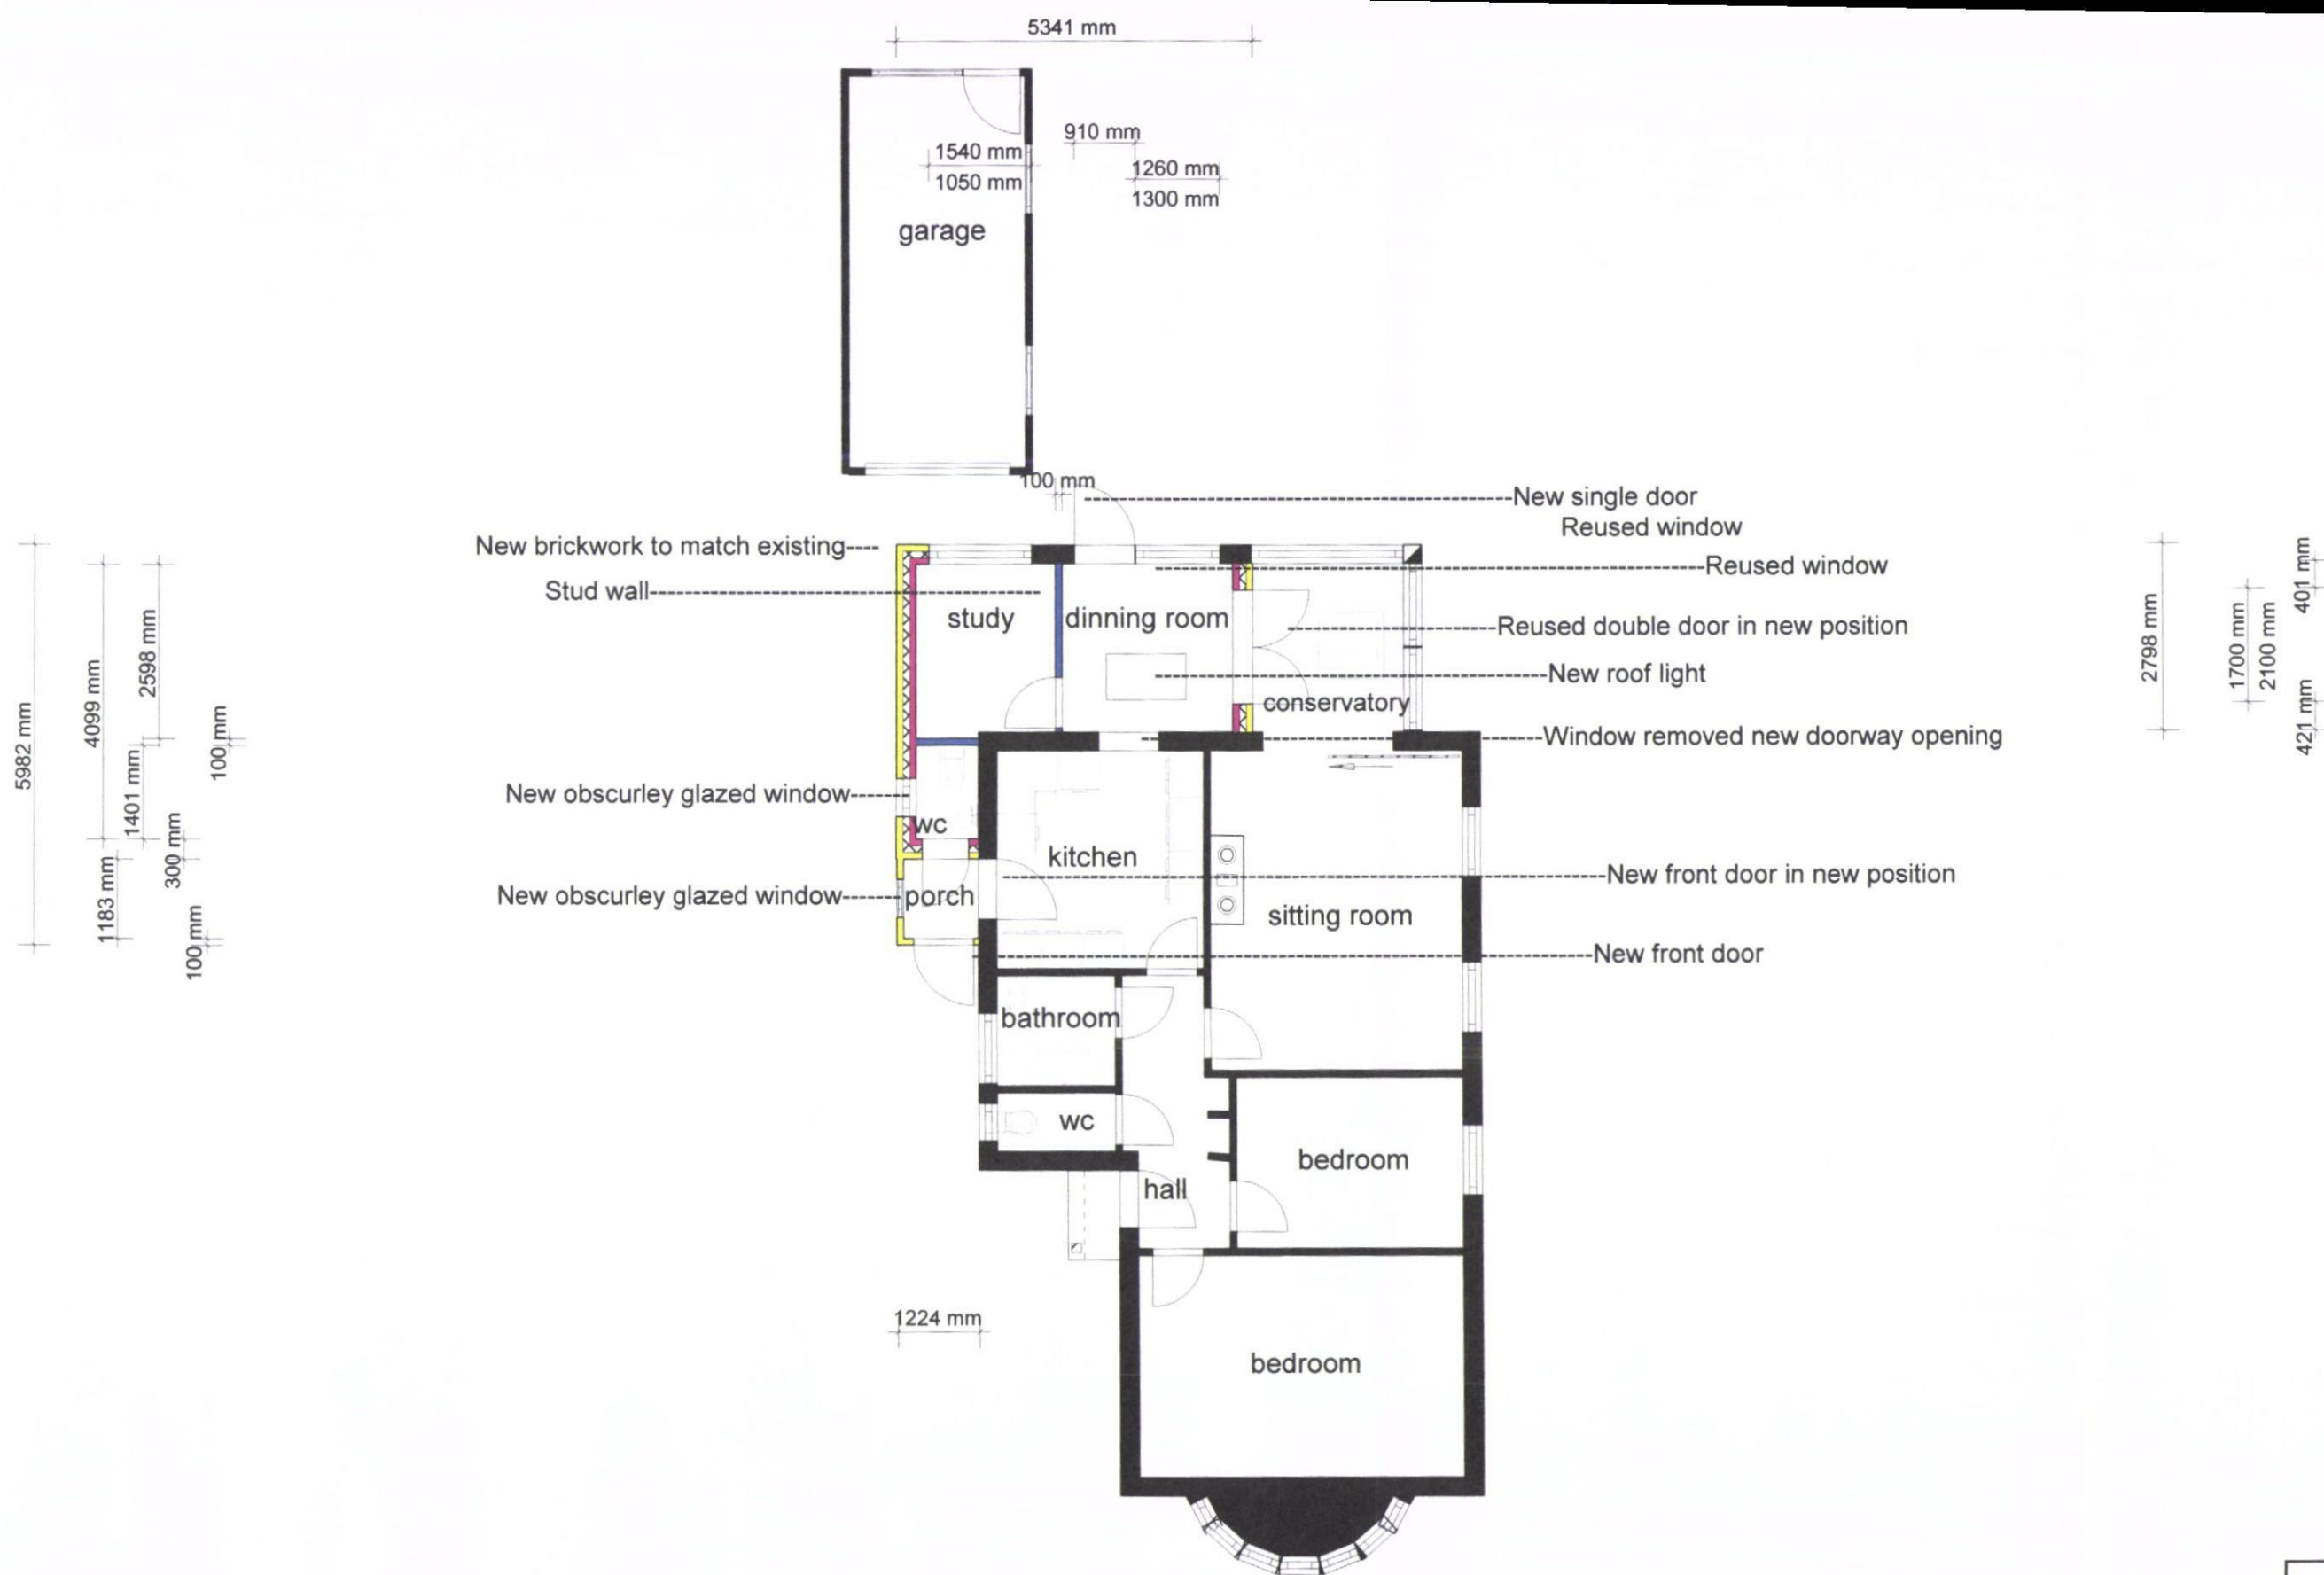

ELECO		Eleco Software Limited
Project: Ground Floor Extension		
Owner: Mr Mrs Bateman 10 Selangor Avenue Emsworth Hampshire		
Architect: Mr Perry Forden		
File name: 10 Selangor Avenue Proposed		
Scale: 1 : 100	Date: Nov 13	Ground floor
single storey extension to provide Porch WC Study Dining Room		