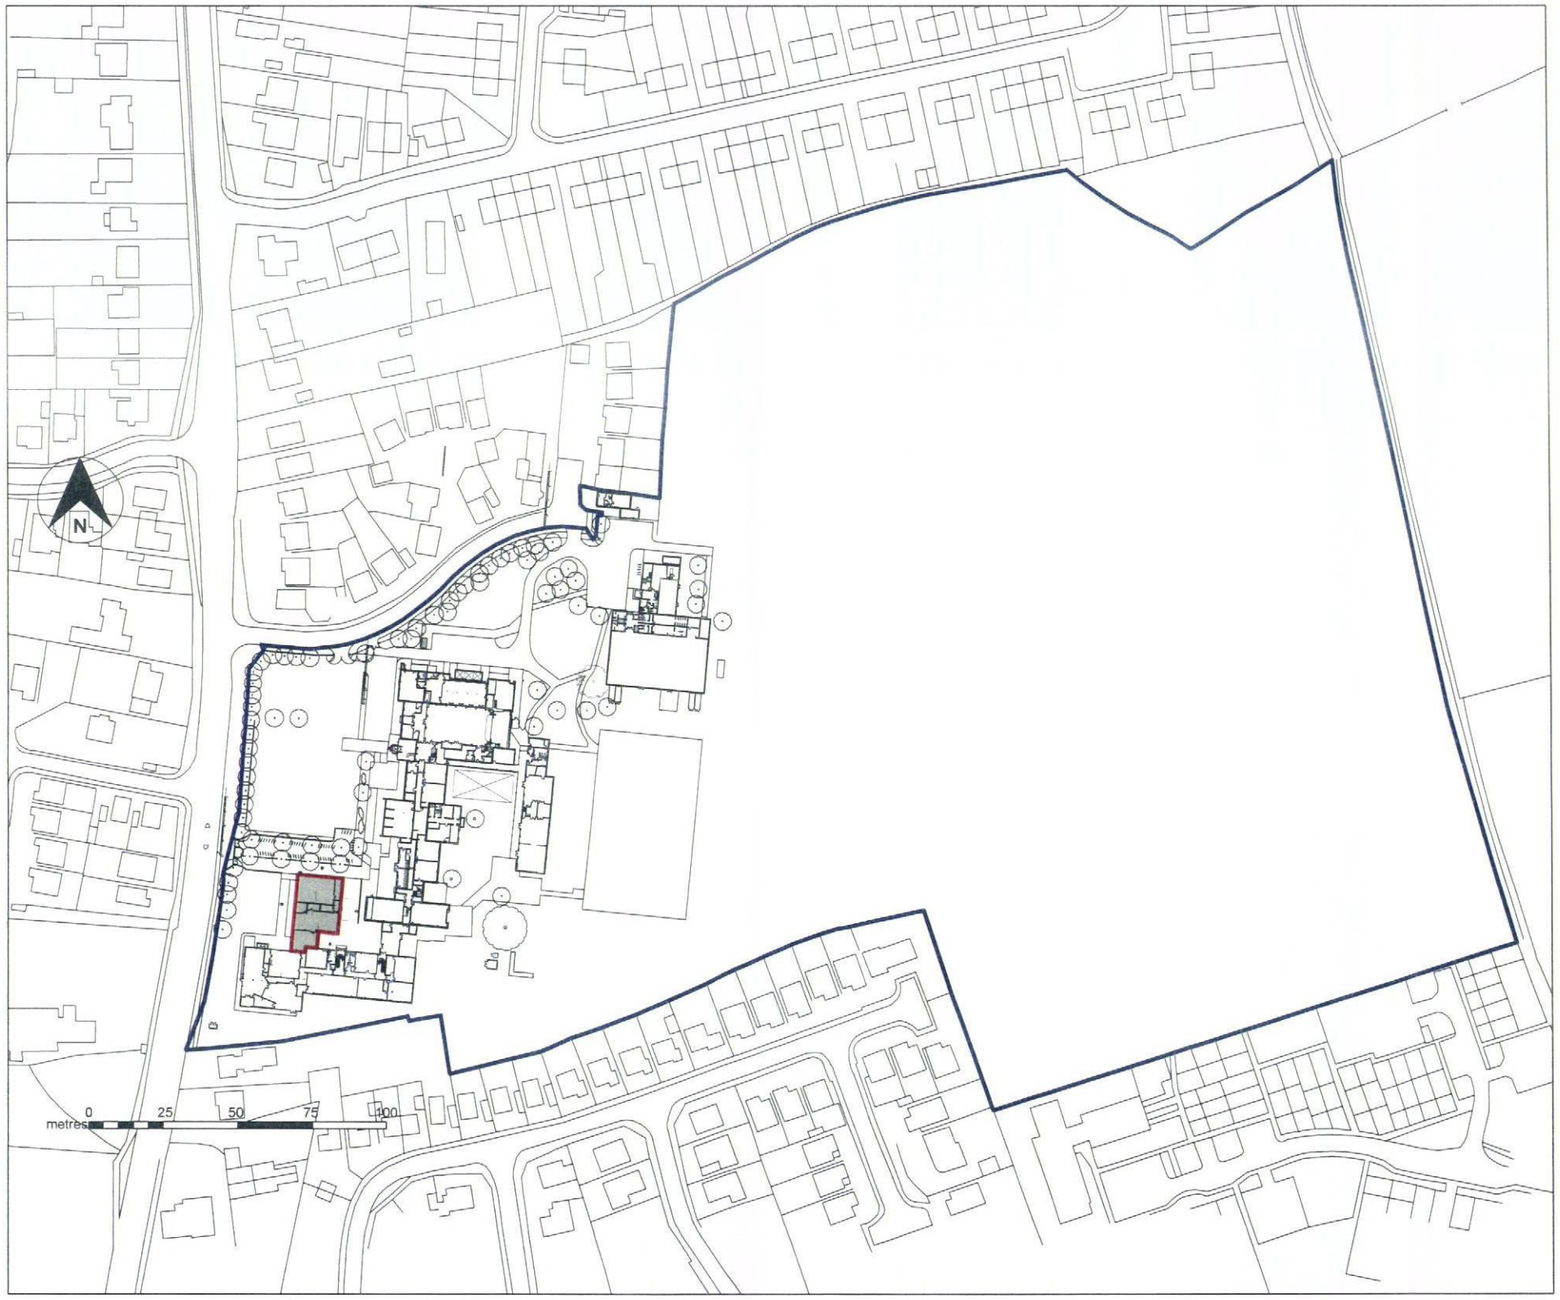

HAVANT BOROUGH COUNCIL
28 OCT 2013
RECEIVED

VALID APPLICATION
22 OCT 2013
COUNTY PLANNING
HAMPSHIRE COUNTY COUNCIL

PLANNING

Notes

1 **This drawing is © copyright Hampshire County Council 2013. No unauthorised reproduction of any kind is permitted.**

2 No Dimensions to be scaled from this drawing

3 This map is reproduced from Ordnance Survey material with the permission of Ordnance Survey on behalf of the controller of Her Majesty's Stationery Office © Crown copyright. Unauthorised reproduction infringes Crown Copyright and may lead to prosecution or civil proceedings. (100019180). (2013)

rev	description	date	by

Hampshire County Council
HCC Property Services,
Three Minsters House,
76 High Street, Winchester SO23 8UL.
tel: (01962) 847801
Property Services

PROJECT
Hayling College
Hayling DT Refurbishment
Reclad & Re-roof

SHEET CONTENTS
Site Location

SCALE	DATE	DRAWN	CHKD	DRAWING No	REVISION
1:500 @A1 @A3	18/10/2013	PJM	---	**P1030/4147/PL01**	

FILE REF File name