


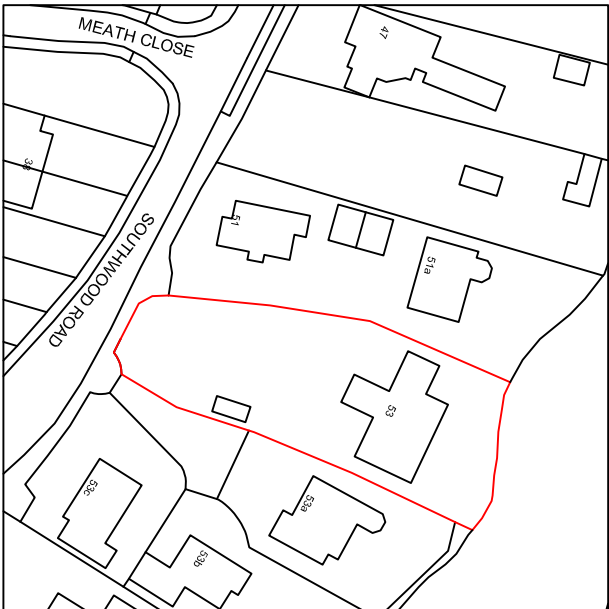

Your Home Plans Ltd
Drop Anchor, Drift Lane,
Bosham, West Sussex, PO18 8PP
Tel: 01243 572414
june@yourhomeplans.co.uk

53 SOUTHWOOD ROAD
HAYLING ISLAND
HAMPSHIRE
PO11 9PT

Location Map

Project Number: 53SOL-14	Drawing No:
Date: 13TH DECEMBER 2014	01
Drawn By: Your Home Plans Ltd	
Checked By: JEG	Scale: 1:1250 A4