



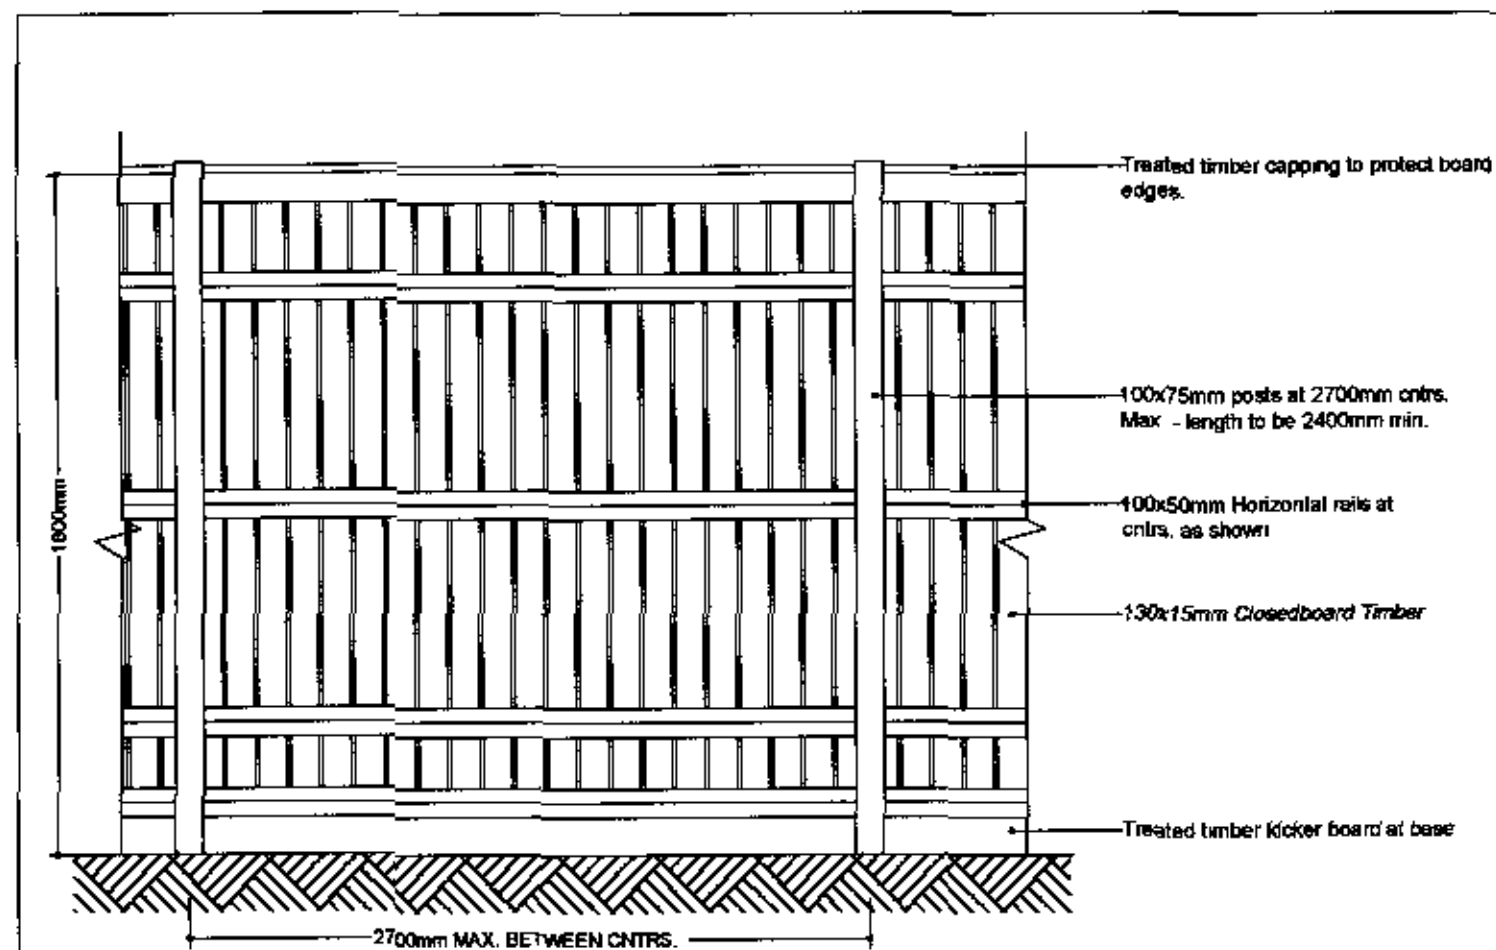


TYPICAL 1.8m HIGH CLOSE BOARDED FENCE

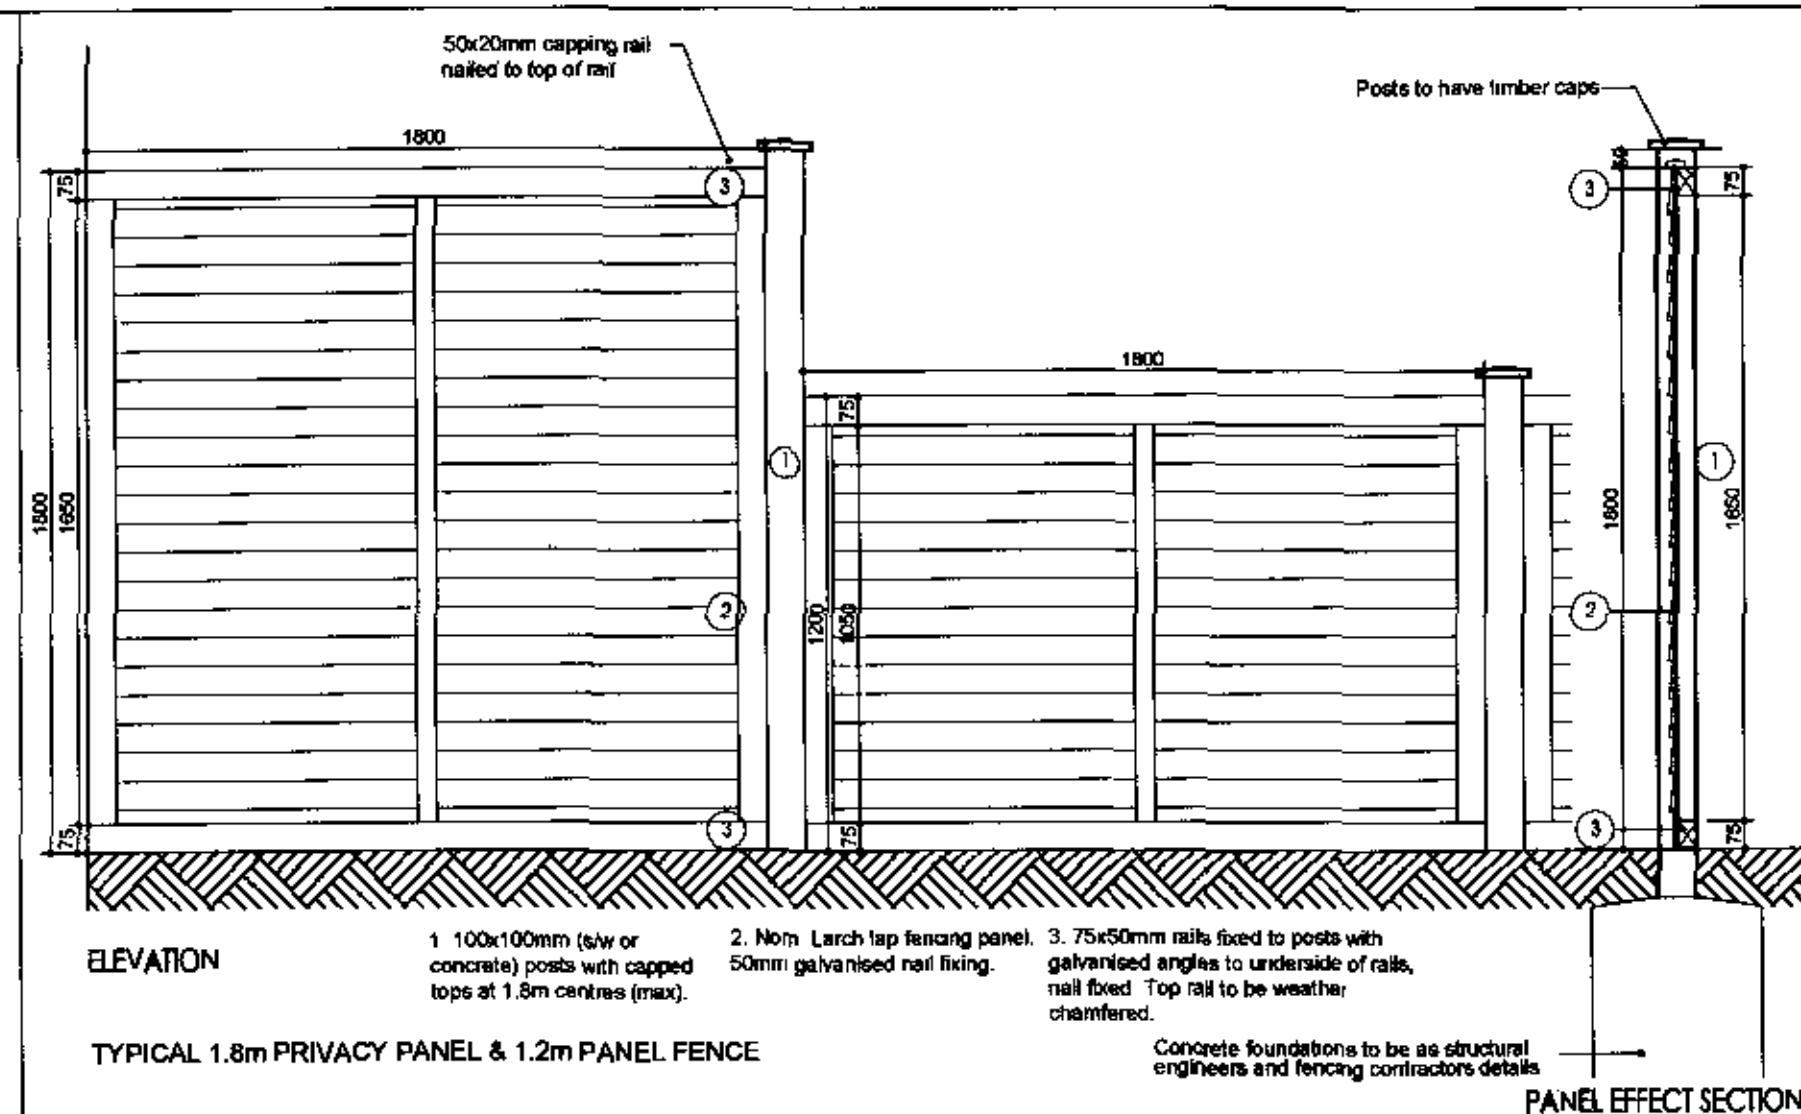

ELEVATION

TYPICAL 1.8m PRIVACY PANEL & 1.2m PANEL FENCE

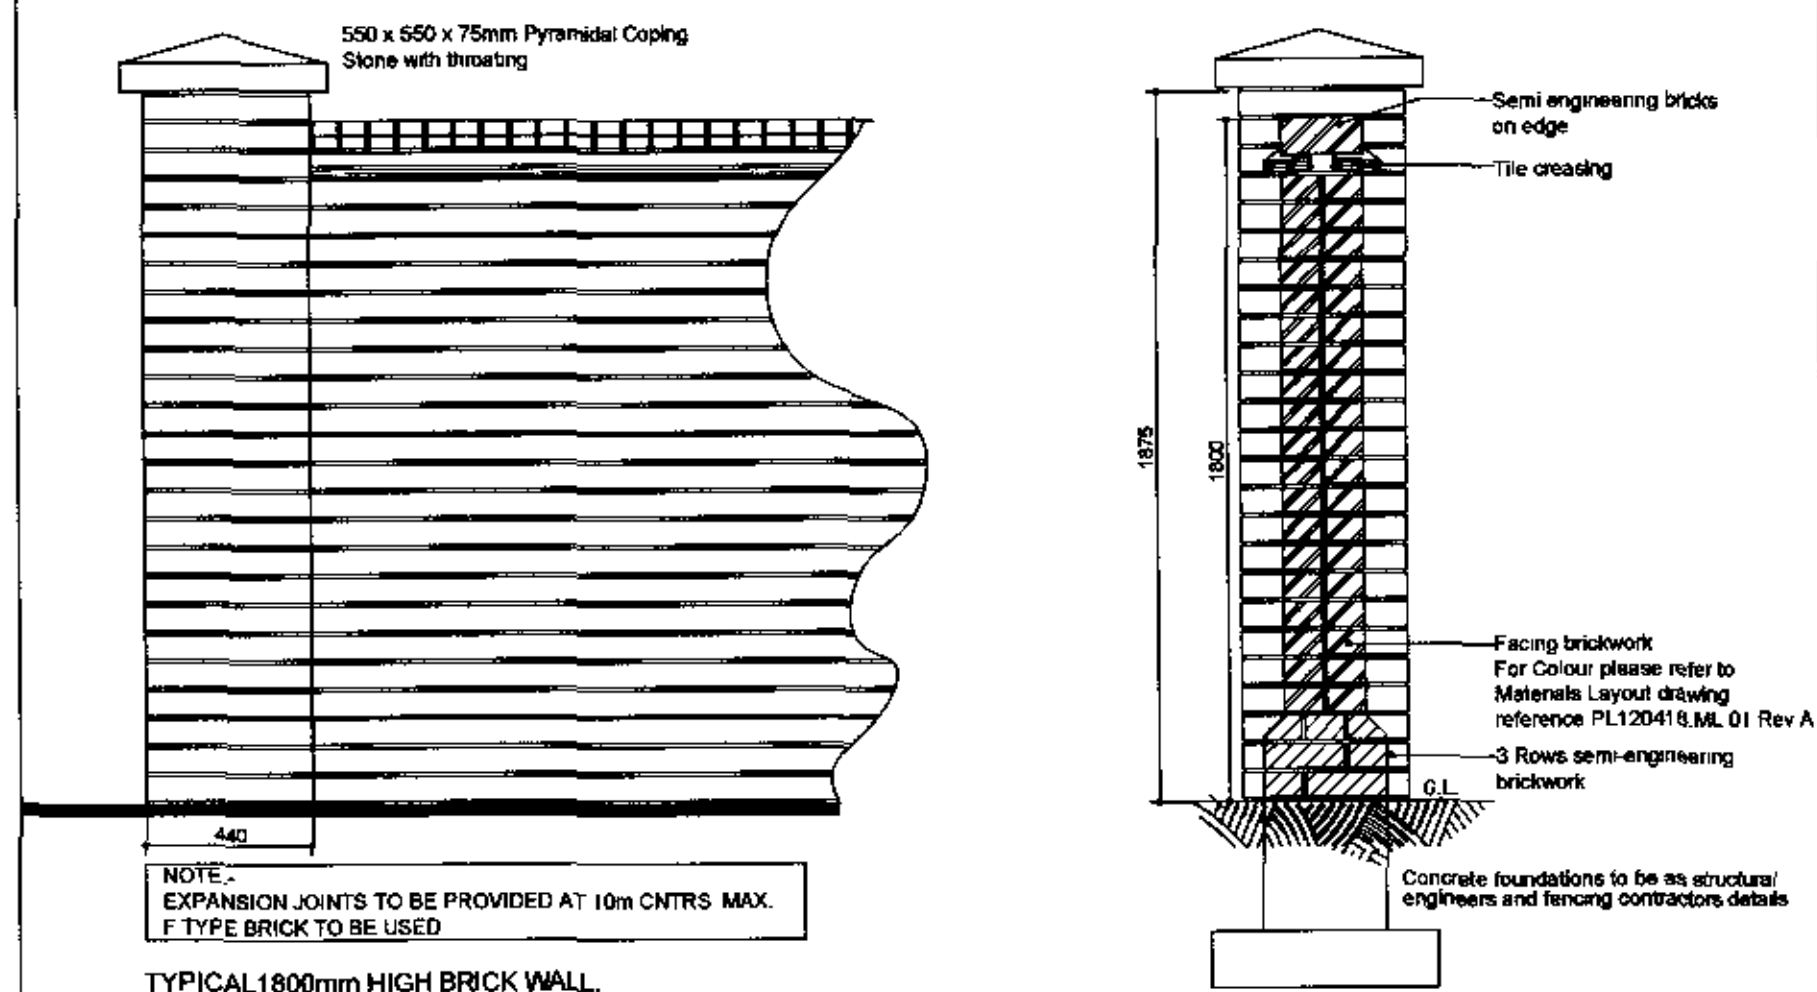

NOTE -
EXPANSION JOINTS TO BE PROVIDED AT 10m CNTRS. MAX.
F TYPE BRICK TO BE USED

TYPICAL 1800mm HIGH BRICK WALL.

NOTES

Permission is granted to scale from this drawing for the purpose of Local Authority Planning Approval only. In all other circumstances DO NOT scale from this drawing. Please contact this office for any additional information required.

Contractors, Sub Contractors and Suppliers are to check all relevant dimensions and levels of the site and building before commencing any stop drawings or building work. Any discrepancies should be recorded to the Architect.

Where applicable this drawing is to be read in conjunction with the Consultant's drawings.

This drawing is the copyright of Tetlow King Ltd. All rights reserved. Ordnance Survey Data © Crown Copyright. All rights reserved. Licence No. 100007359

REV	DESCRIPTION	DATE	AUTH	CHKD

HAVANT BOROUGH
COUNCIL

09 AUG 2012

RECEIVED

PLANNING

TETLOW-KING

ARCHITECTS URBAN DESIGNERS SUSTAINABILITY CONSULTANTS
Building 300, The Grange, Romsey Road, Michelmersh, Romsey, Hampshire, SO51 0AE
Tel: 01794 367703 Fax: 01794 515517 Web: www.tetlowking.co.uk

PROJECT

Hampshire Farm

Emsworth

for Beltway Homes and Bloor Homes

DRAWING

Boundary Details

SCALE	DATE	AUTHOR	CHKD
1:20 @ A2	01/08/2012	VJ	

JOB NO	DRAWING NO	REV
PL120418	BD.01	