


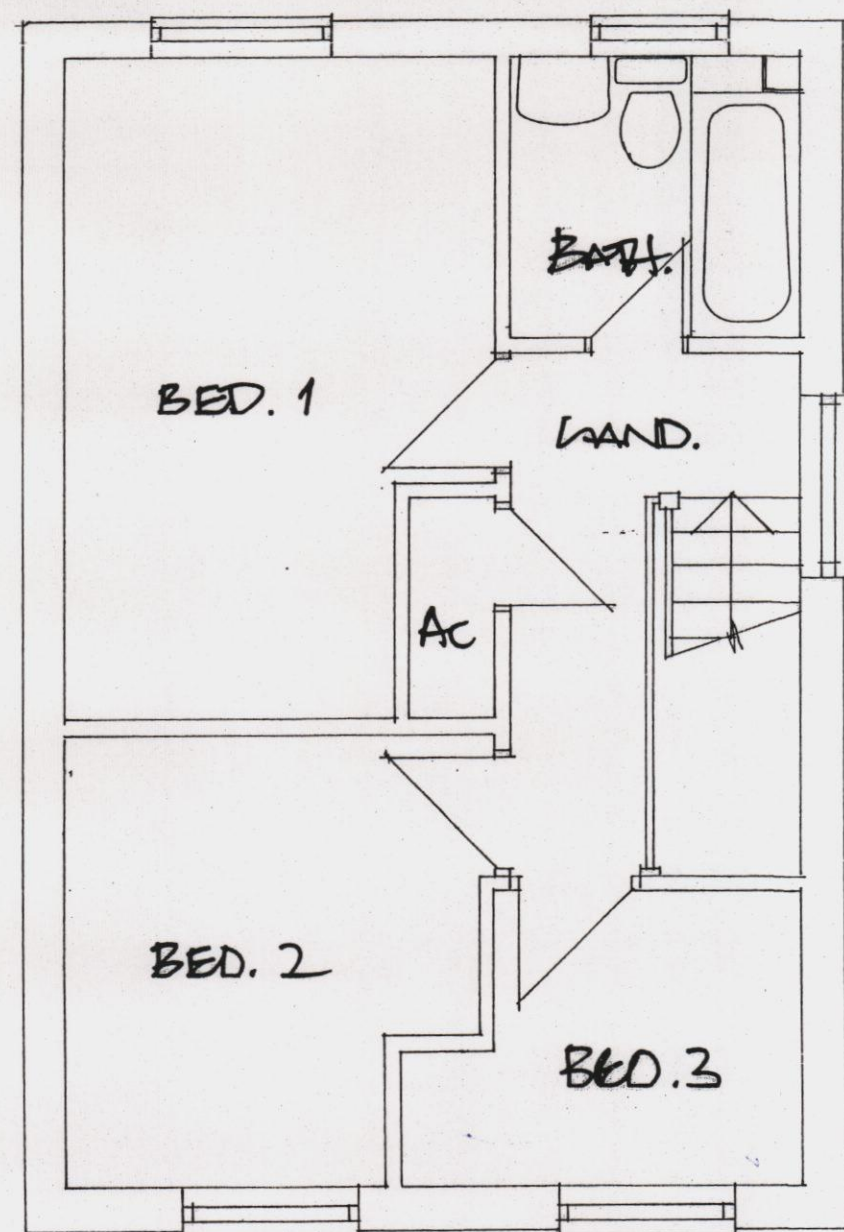


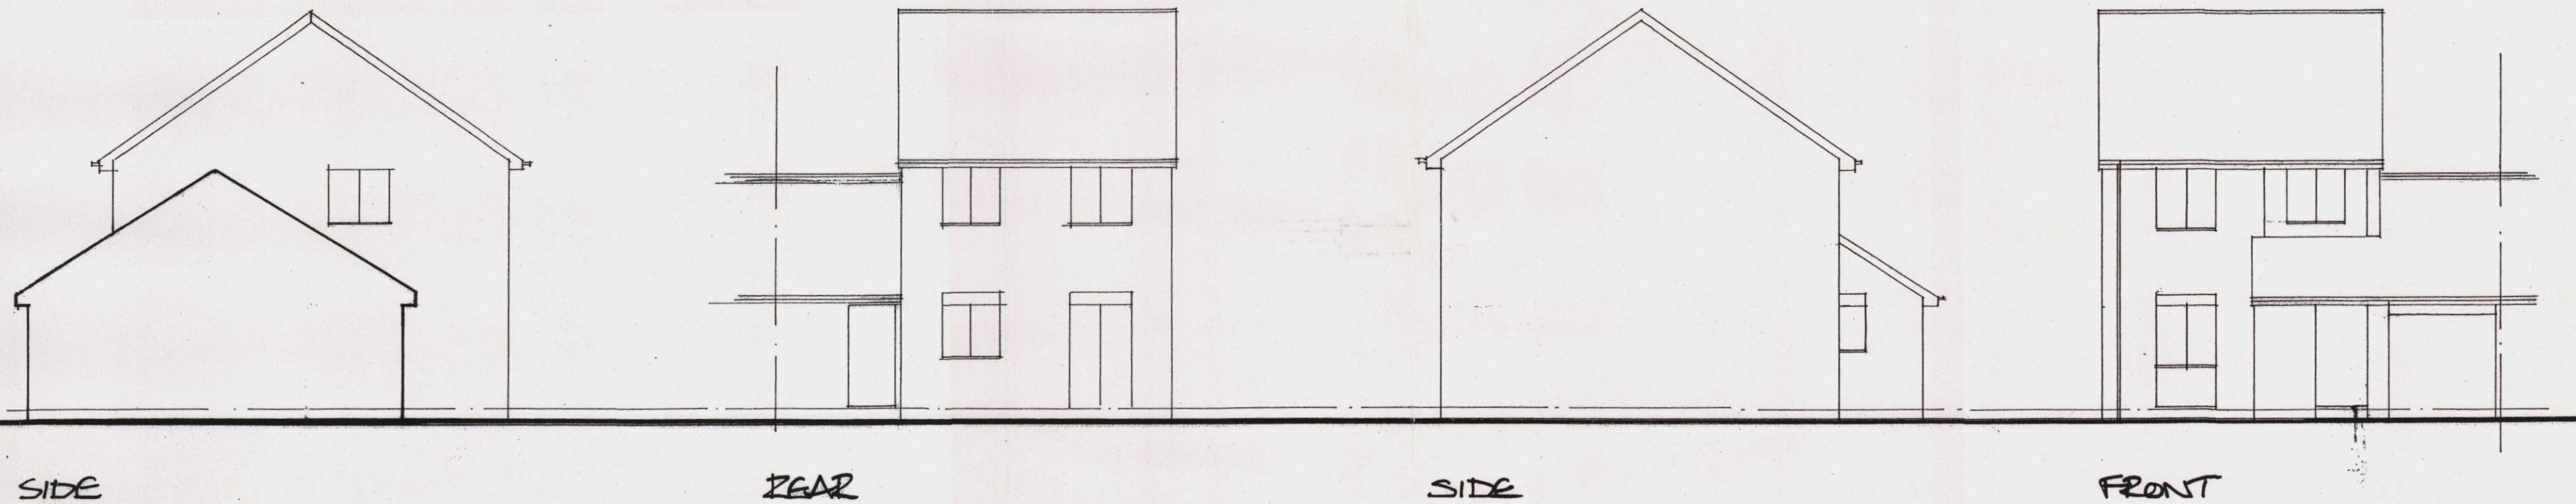

FIRST

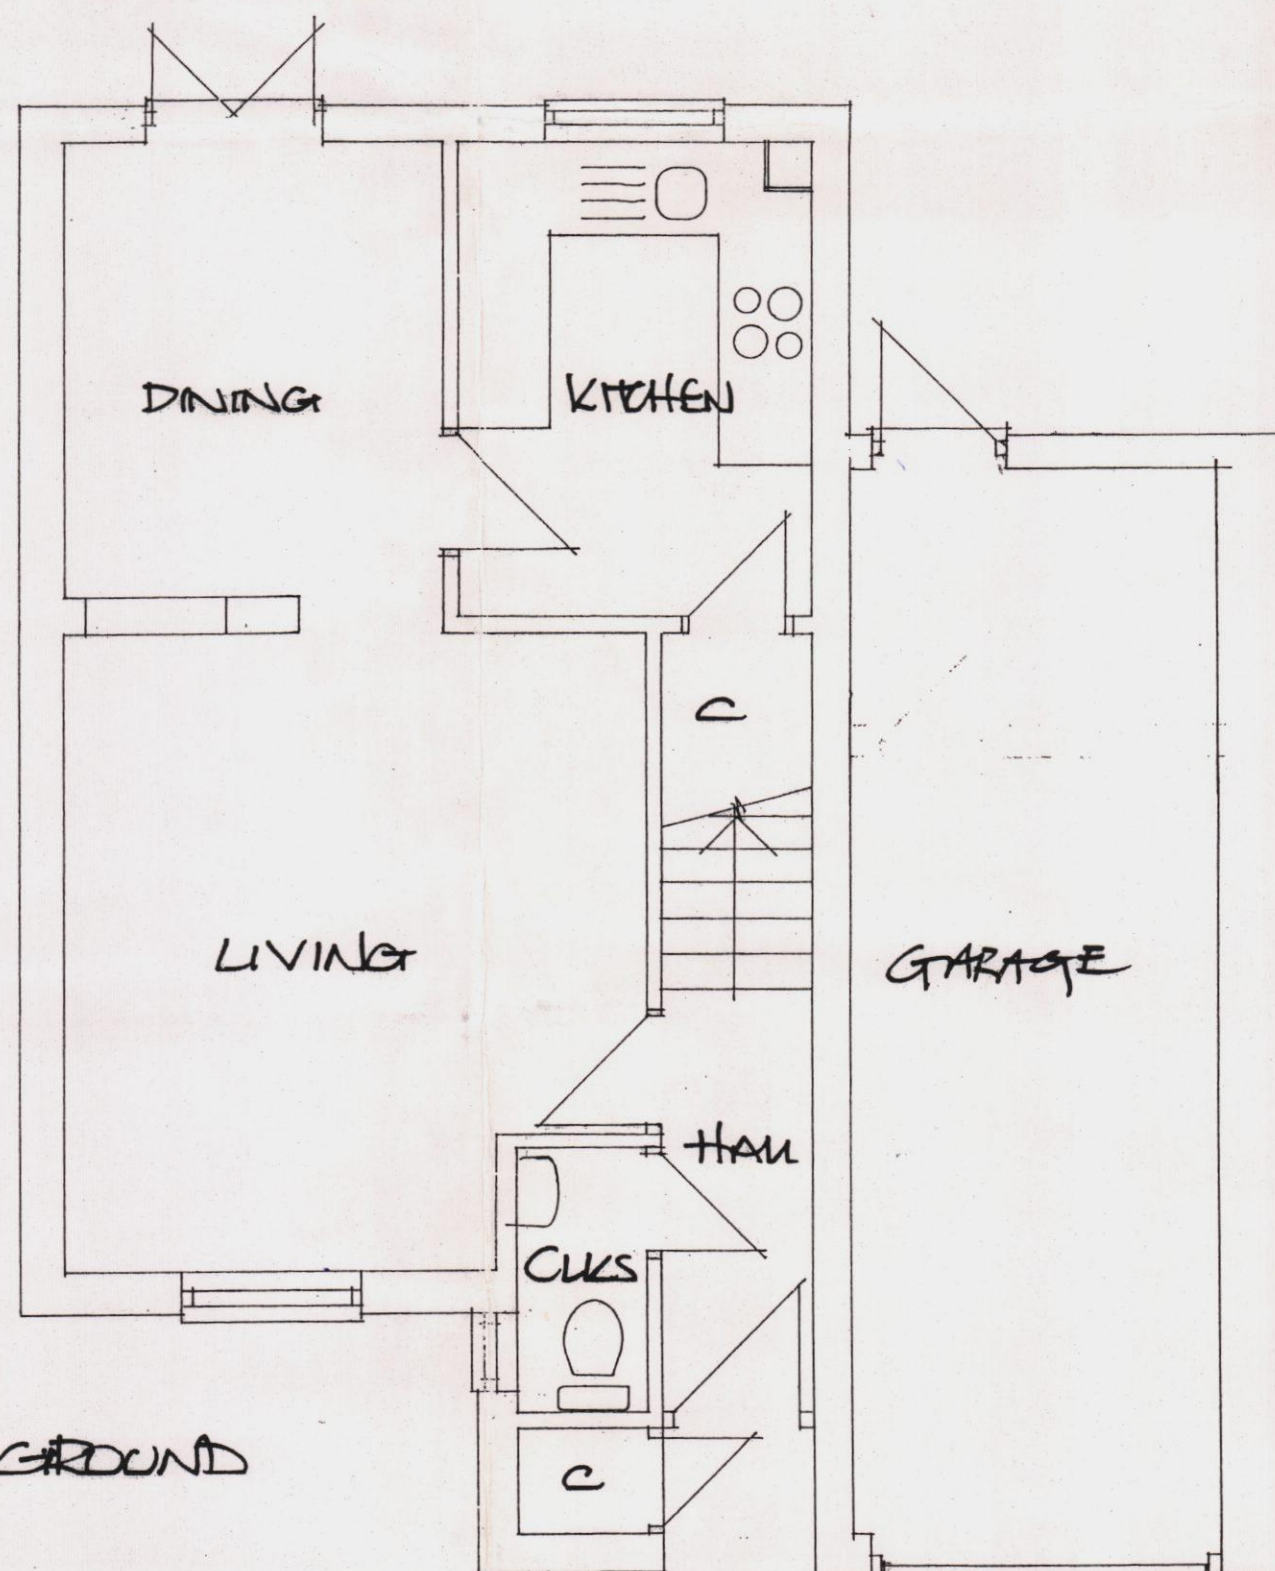

GROUND

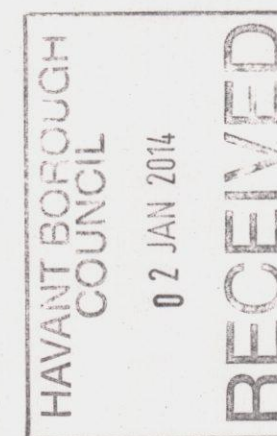

Derek TREAGUS ASSOCIATES
ARCHITECTURAL SERVICES
No 3 The Townhouse, 20 Nelson Road, Southsea, HANTS PO5 2AS
Tel 07956 624094
derek.treagus@ntlworld.com

Project **FIRST FLOOR SIDE &
REAR EXTENSION TO
11 WINCANTON WAY,
WATERLOOVILLE,
HAMPSHIRE.**

Client **Mr D Selway**

Title **PLANNING DRAWING-EXISTING**

Date	Drawn	Scale
Jan 2013	DT	1:50, 1:100, 1:1250

Dwg. No. **13.156.01** Rev