


Plans and Elevations 1:50



SUPERSEDED

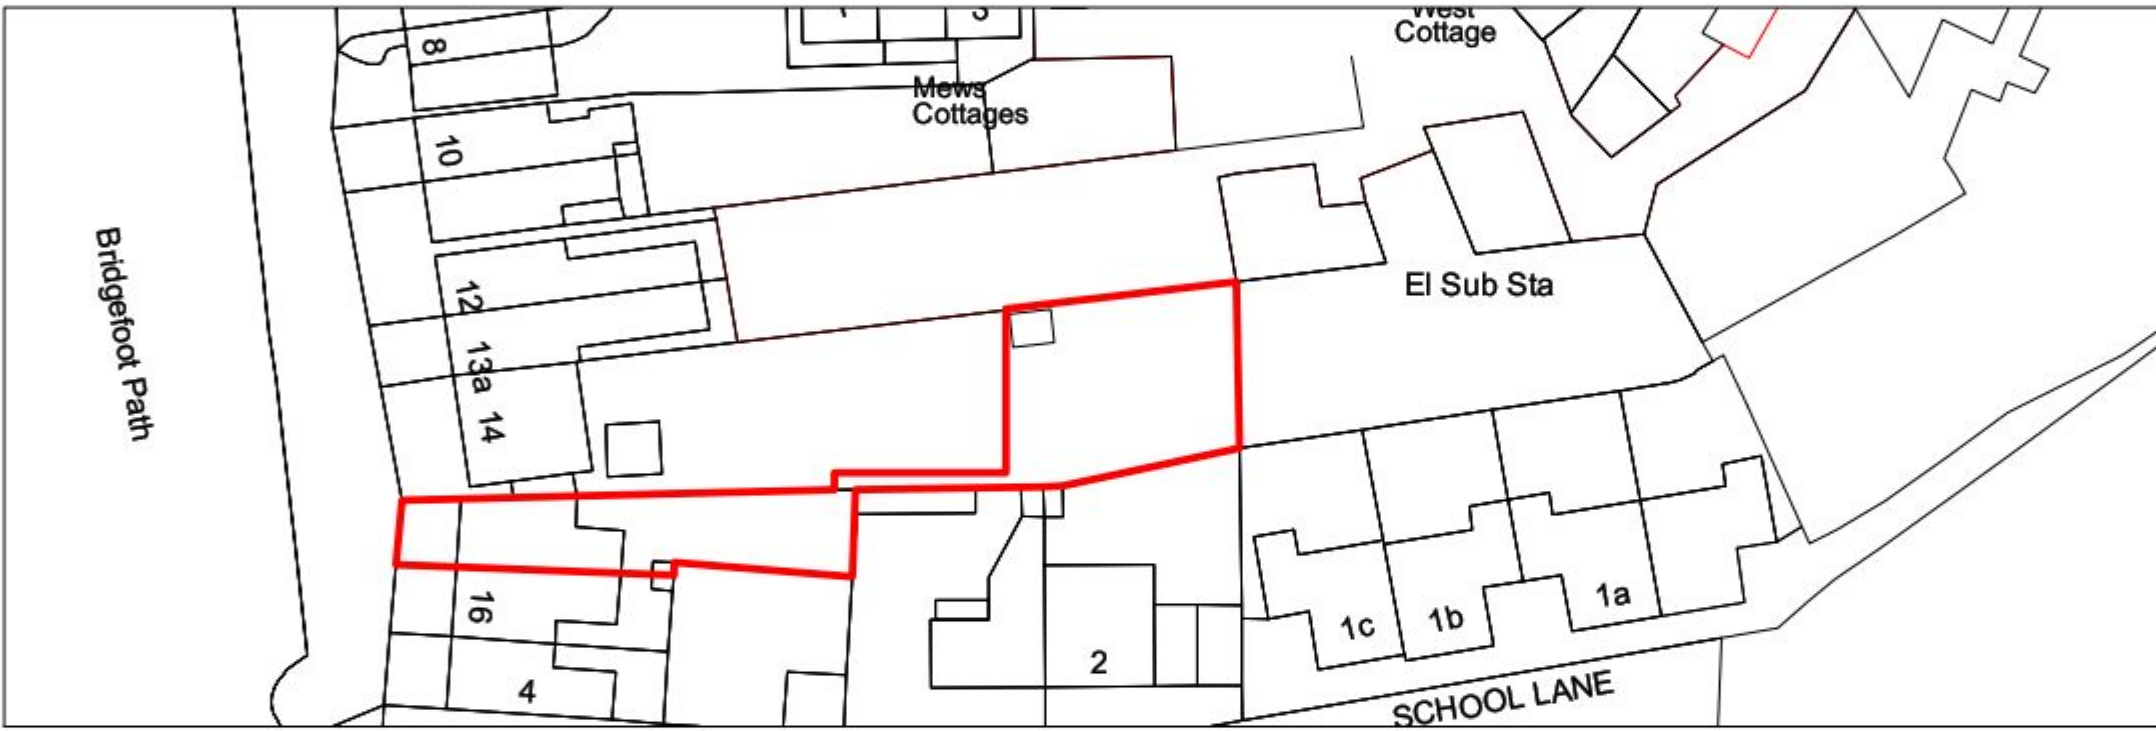

Site Location Plan 1:1250



Block Plan 1:200

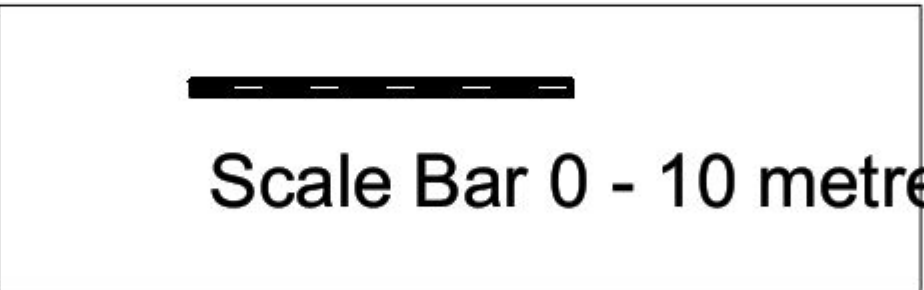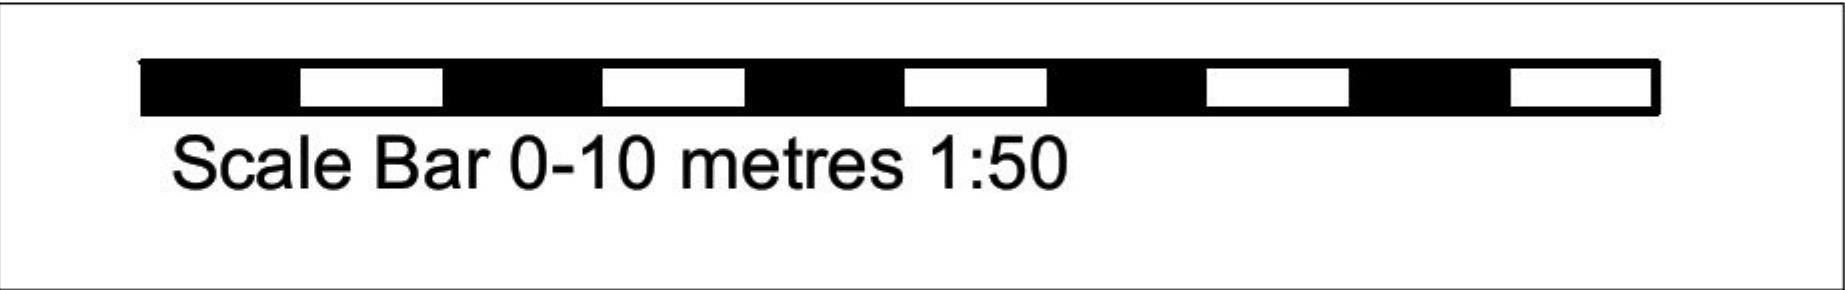

Revisions:

| Date       | Description                                 |
|------------|---------------------------------------------|
| A -14-3-13 | Annotations to meet LPA validation request. |

**NORTH**

**Philip Woodhams, B.Sc. MRTPI.**  
**Town Planning Consultant**

1 Barbary Lane, Ferring, Worthing, West Sussex BN12 5JB 01903 242059  
92 Cambridge Road, Moseley, Birmingham B13 9UG 0121 449 7605  
Fax 0700 606 7821  
Email philipwoodhams@btconnect.com  
www.philipwoodhams.com

**15 Bridgefoot Path, Emsworth**

Job No: 2001839  
Drawing Number: 1  
Revision No: A  
Date: March 14th 2013

Scale 1: 1250; 1:200; 1:50 As indicated when printed at A1.

Ordnance Survey Material reproduced under licence no. 40008373 issued 2003