


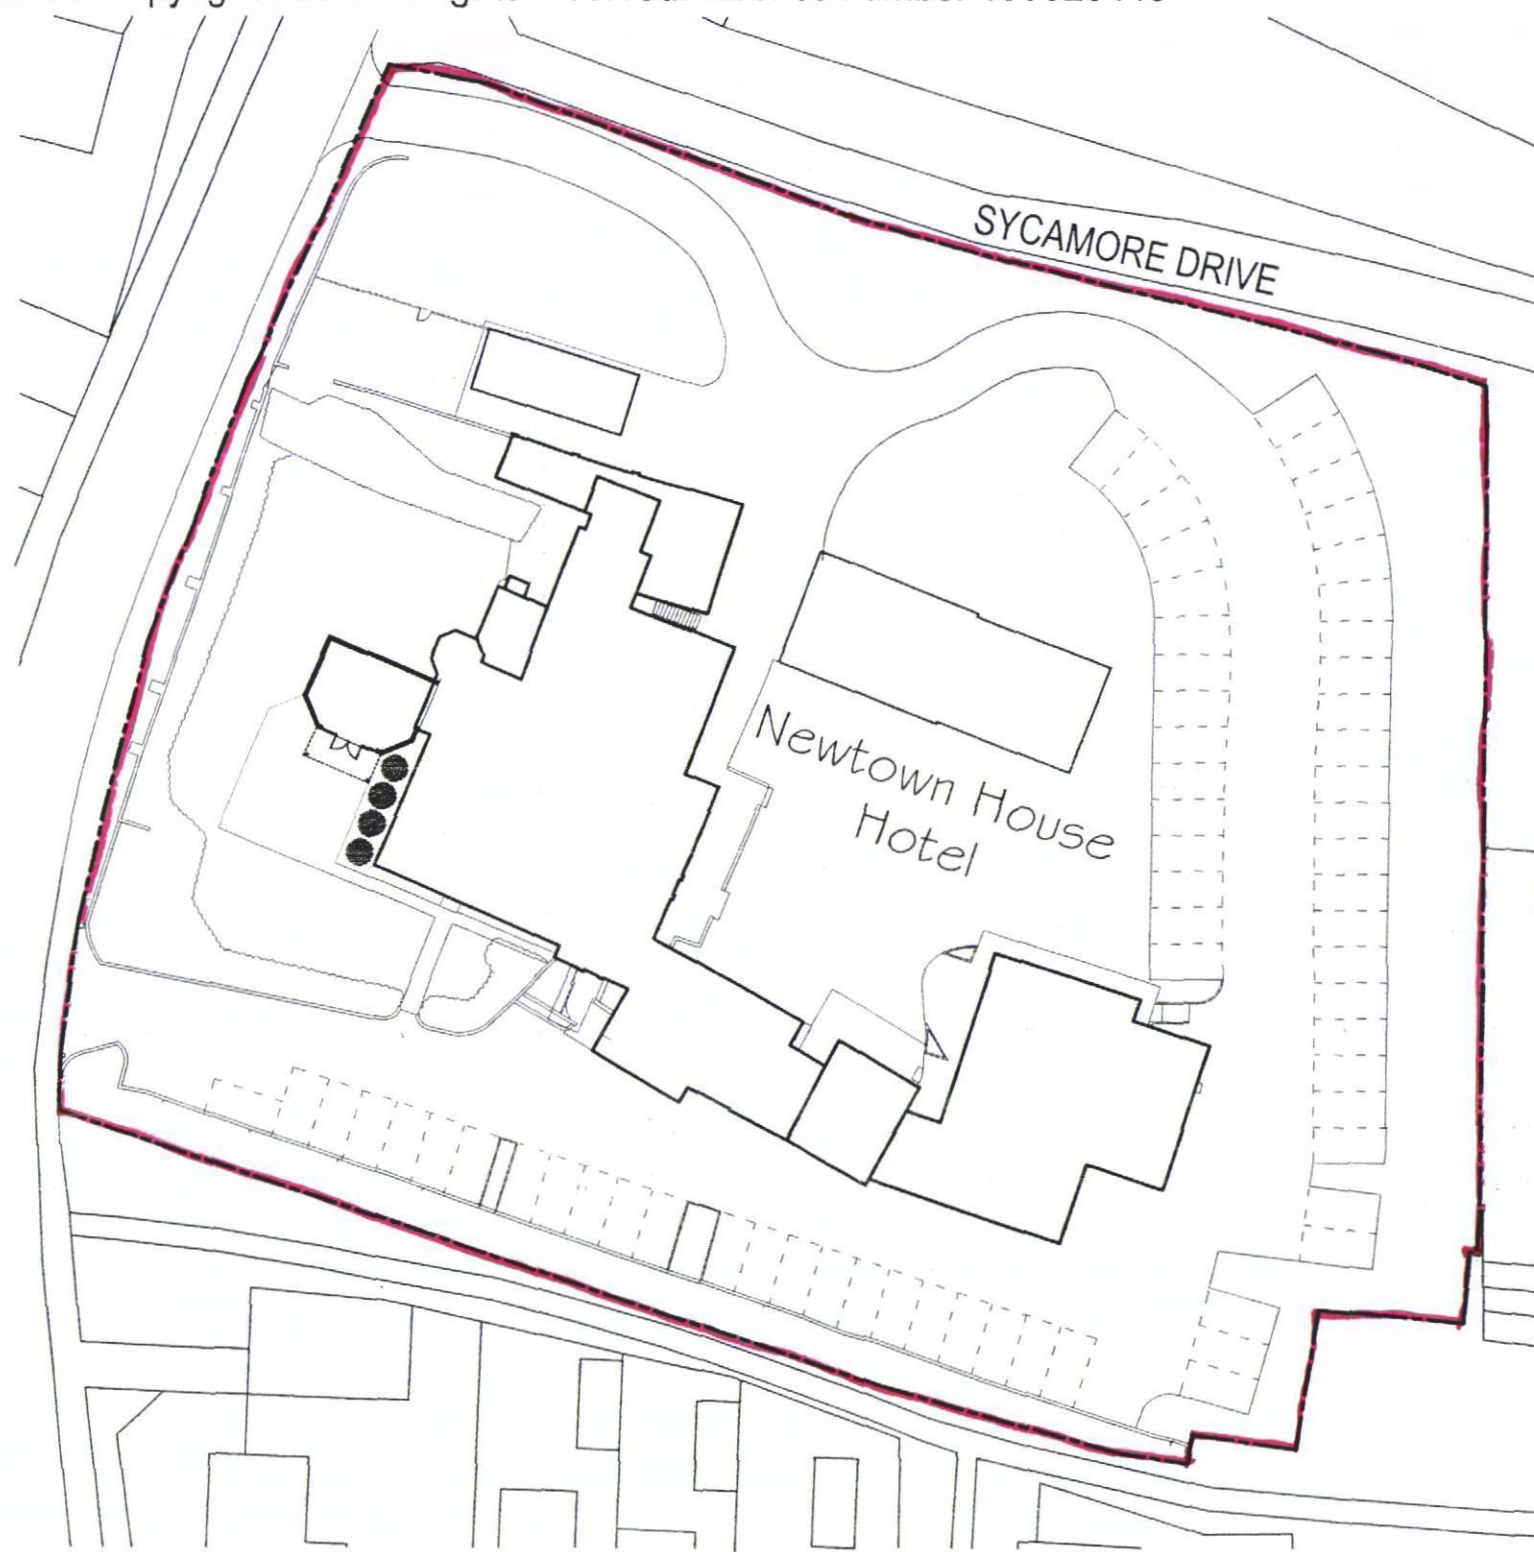

BLOCK PLAN @ 1:500



LOCATION PLAN @ 1:1250



HAVANT BOROUGH
COUNCIL

07 JUL 2014

RECEIVED

TITLE:

Block / Location Plan

DESIGNED BY

GA

DATE

25-4-13

DRWN / DTALD BY:

JAT

SCALE

1:500

PLOTTED

25-4-13

REV.

SCALE @

1:500



PURPOSE OF ISSUE:

☒ information ☐ approval ☐ tender ☐ construction

DWG. NO.

05:043:61



**GRAHAM ASH
ARCHITECTS**

CHARTERED ARCHITECTS TOWN PLANNING CONSULTANTS
Graham Ash Architects Ltd
65 Leigh Road, Eastleigh, Hampshire SO50 9DF
TELEPHONE 01794 518705 Or 07768 453105
EMAIL: info@grahamasharchitects.com
WEBSITE: www.grahamasharchitects.com

CLIENT: **Mr K Boothroyde**

PROJECT:

ORANGERY
At Newtown House Hotel
Hayling Island, PO11 0QR