


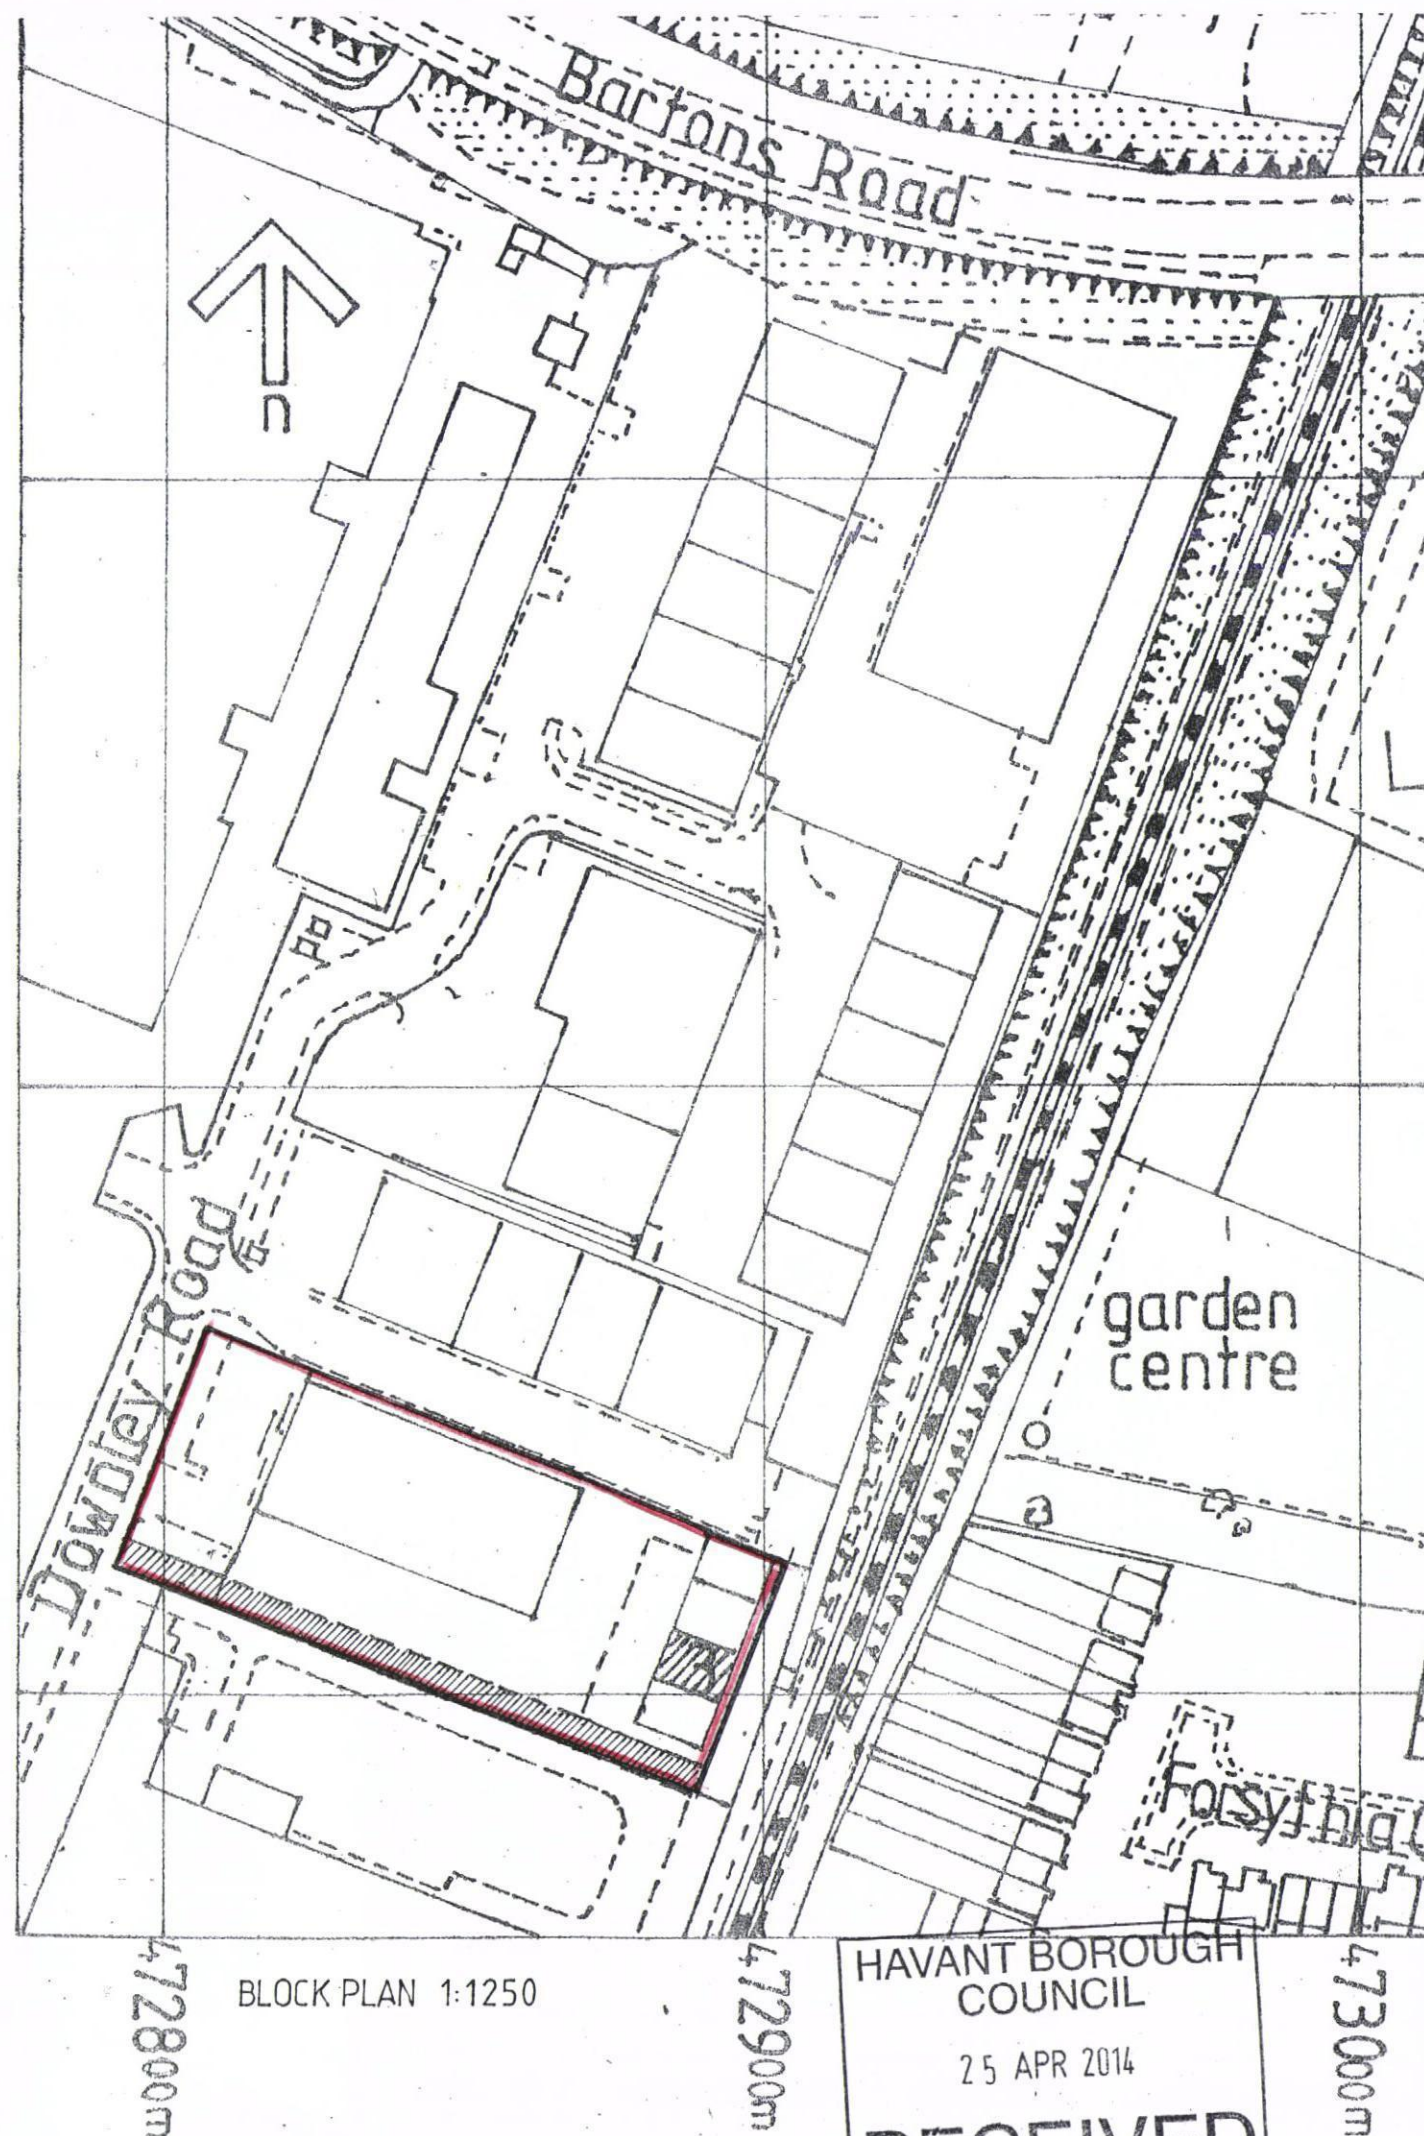

1999 original approval: with 1 car per 45 sq. mtrs. - industrial
 1 car per 30 sq. mtrs. - offices
 average on site 1 car per 41 sq. mtrs.

subsequent to original approval:
 land on southern boundary purchased from Dunham Bush
 and as shown hatched.

on site now:
 the extra land now caters for an additional 36 car spaces
 and which is inclusive of disabled bays
 cycle racks already exist on site.

application now under consideration.

existing (light industrial) - 141 sq. mtrs. = 3 cars
 proposed (offices) 187 sq. mtrs. = 6 cars

3 additional car spaces are required over and
 above the 1999 approval - adequately provided
 within the additional land.

revisions

PROPOSED CHANGE OF USE FROM LIGHT INDUSTRIAL TO OFFICE
 AND INCREASED FLOOR AREA AT

UNIT 3:10C DOWNLEY ROAD : HAVANT : PO9 2NJ

statutory consent drawing

2260:2 scale 1:1250
 date april 2014

Kanavan & Wingfield

CHARTERED ARCHITECTS : INTERIOR DESIGNERS
 2 Portland Road, Waterlooville, Hampshire PO7 7TN

Tel: (023) 9226 3687 Fax: (023) 9224 0371