


SUPERSEDED

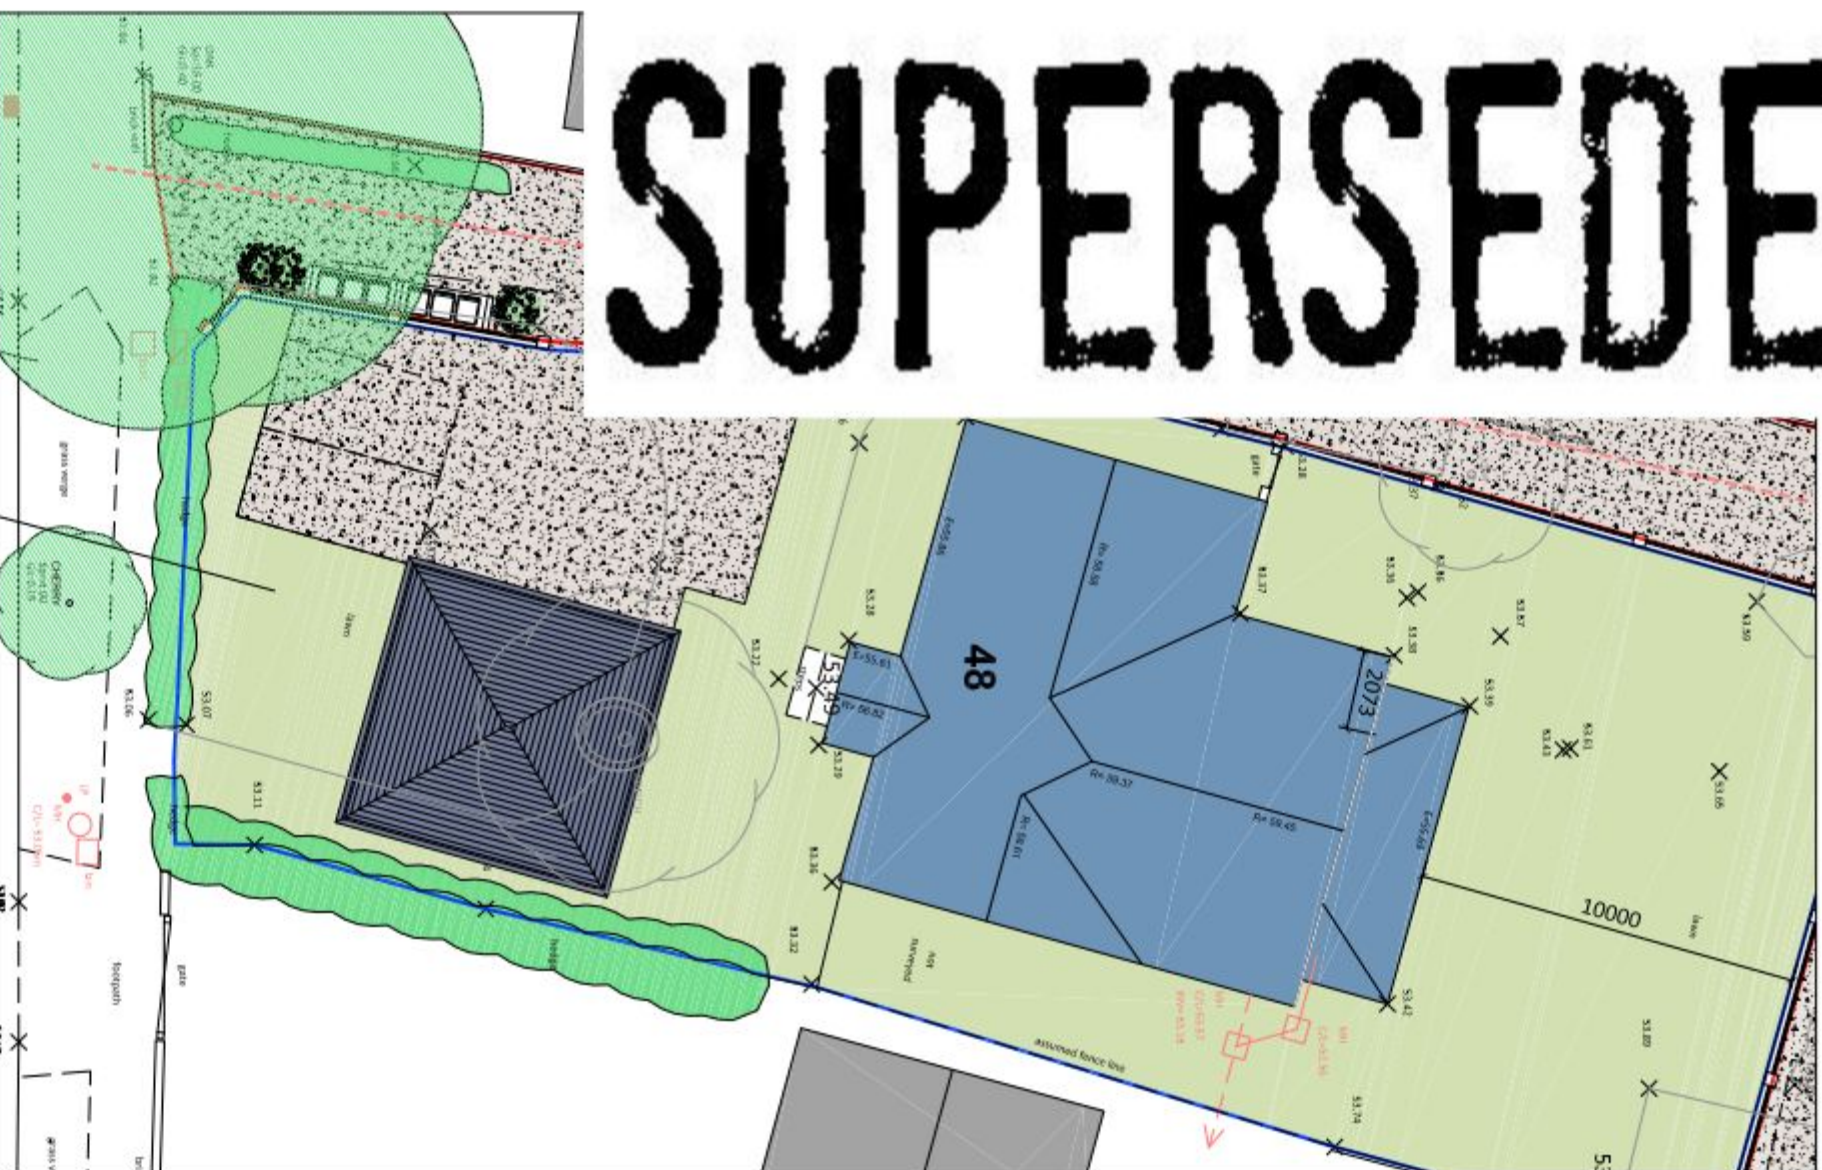

SOUTHERN END OF SITE



NORTHERN END OF SITE

1:200

48 HART PLAIN AVENUE, WATERLOOVILLE

SITE

NOTES:

This drawing has been prepared for the purpose of Planning and/or Building Regulations approval only, and is not to be used for any other purpose.

All dimensions to be checked on site and any discrepancy notified to The Martin Ralph Group. Written dimensions are to be used in preference to scaled dimensions.

This drawing is the property of The Martin Ralph Group and must not be reproduced, in part or whole, or deviated from, without their permission.

AMENDMENTS	DATE
C	RPA shown, Sheds added
B	Layout updated
A	Layout updated

CLIENT
LANDMARK ESTATES LTD

PROJECT
RESIDENTIAL DEVELOPMENT
48 HART PLAIN AVENUE,
WATERLOOVILLE

DRAWING TITLE
PROPOSED LAYOUT

DATE
20.09.2014

SCALE
1:200 @ A3

DRAWING No.
14A_067 006

REVISION
C

THE
MARTIN RALPH
GROUP



CHARTERED SURVEYORS
ARCHITECTS & ENGINEERS

11 Dragon House
Hussar Court
Burnables Business Park
Pocklington
Hampshire
PO7 7SF

www.martinralph.co.uk
info@martinralph.co.uk

T. 023 9226 7711
F. 023 9226 7712