


OAK TREE - R/O 31 CARDINAL DRIVE, WATERLOOVILLE

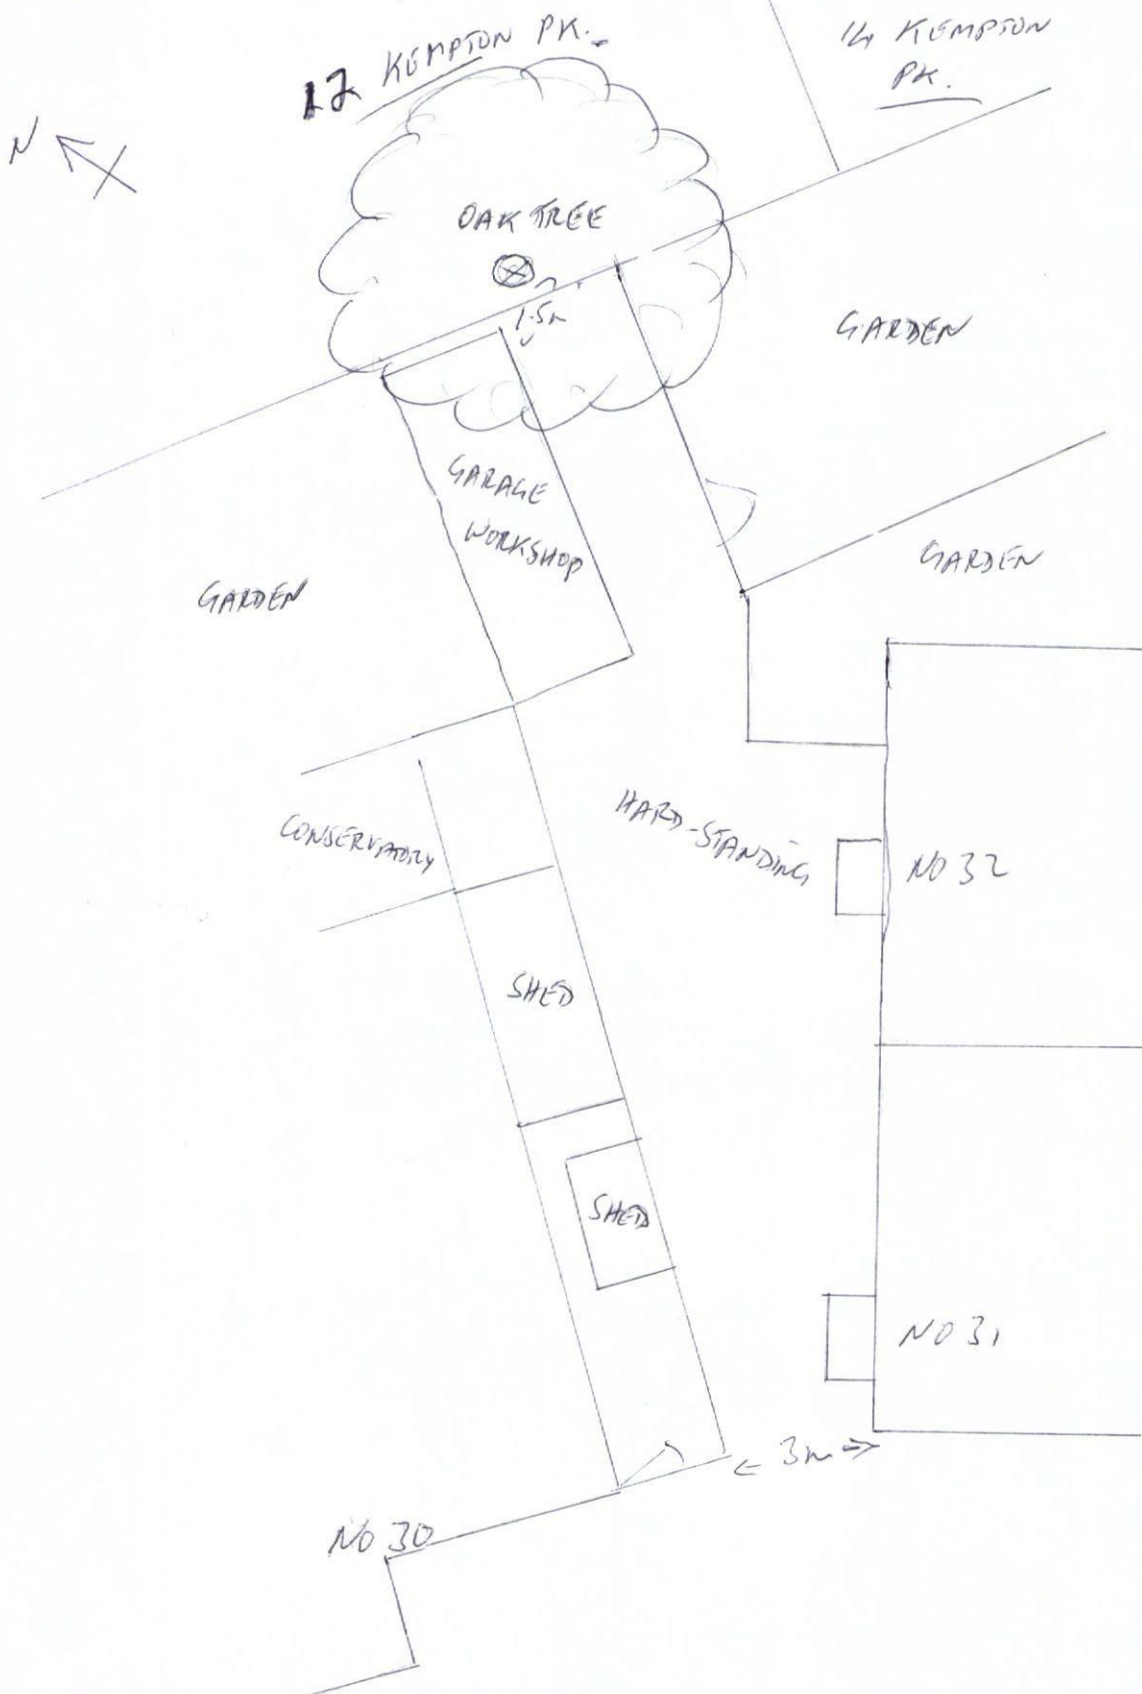

HAVANT BOROUGH
COUNCIL

31 OCT 2014

RECEIVED

CARDINAL DRIVE

NOT TO SCALE