



2 Eastoke Avenue, Hayling Island PO11 9QW
Existing east + south elevations 1:100 May 14
Roger Minost RIBA Chates Studio Stonepit Lane Henfield BN5 9QT

372Su04
rev :

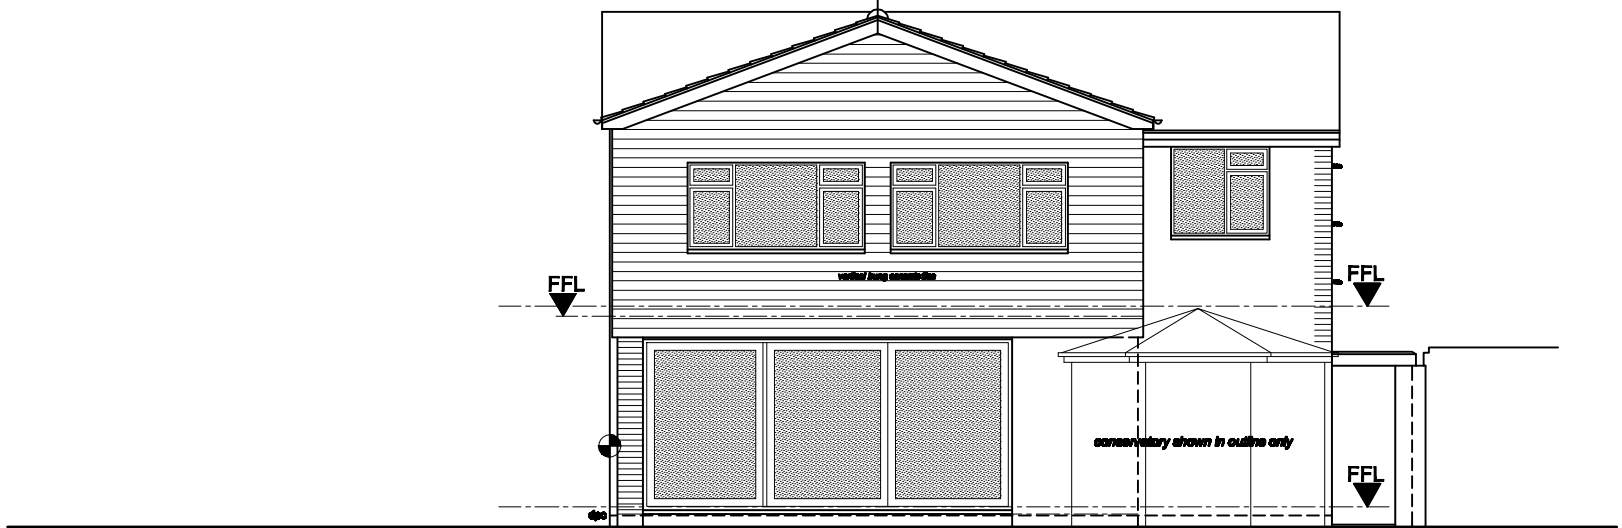

South elevation

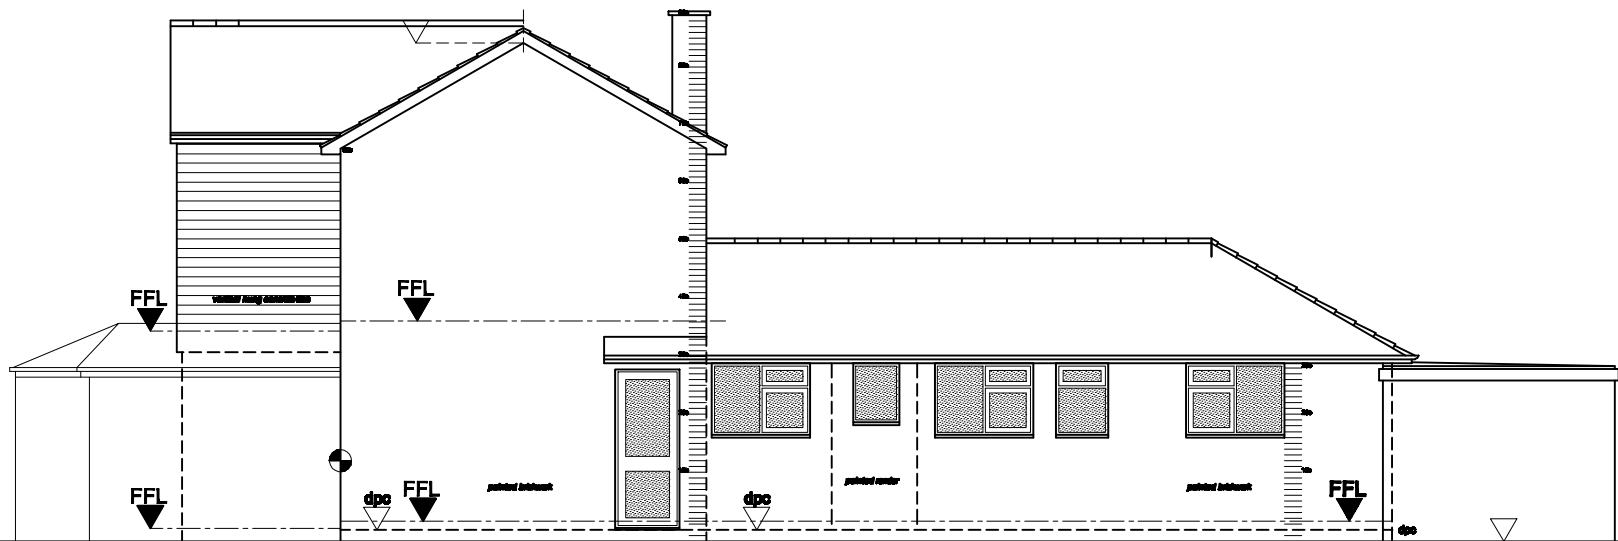

East elevation