


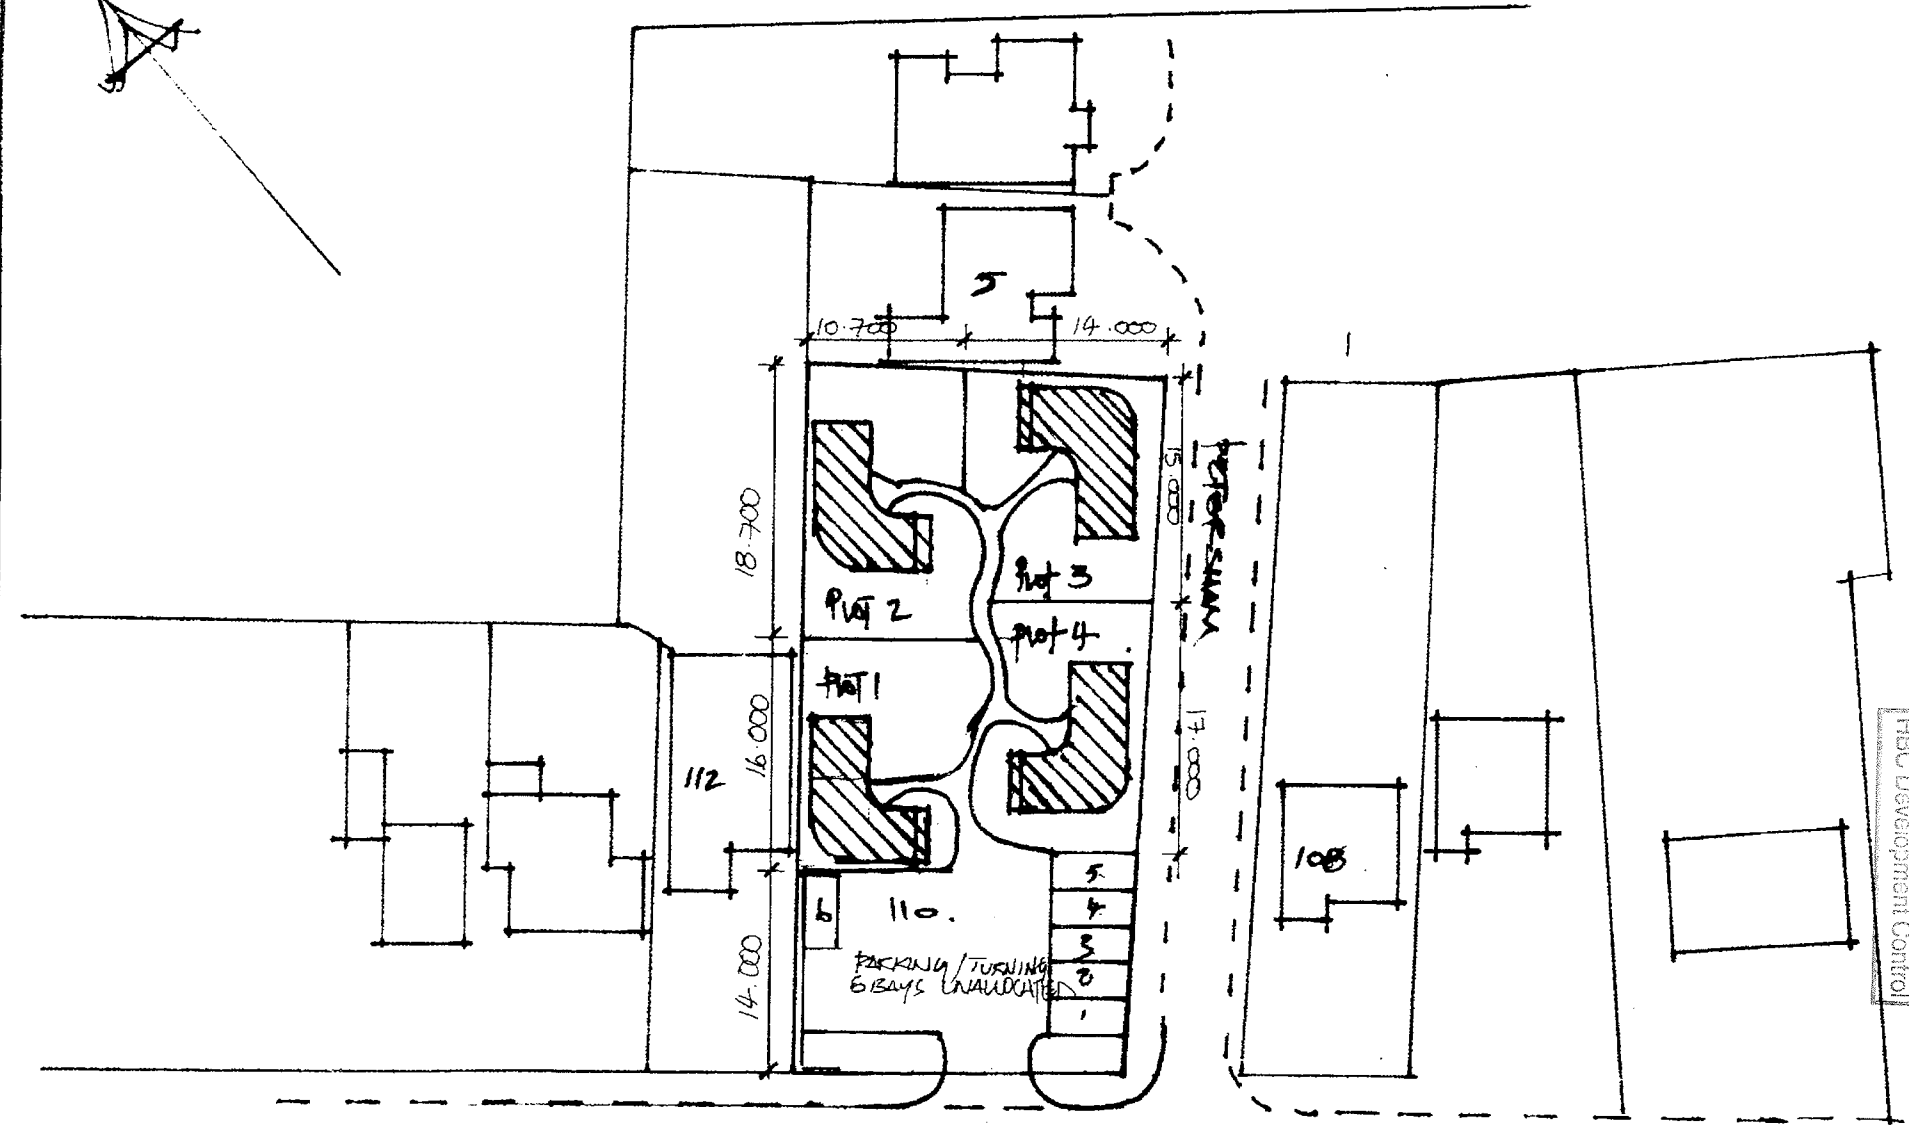

RECEIVED
11 JUL 2014
HBC Development Control

PROPOSED BLOCK PLAN 110 HAMBLEDON RD 1:500