
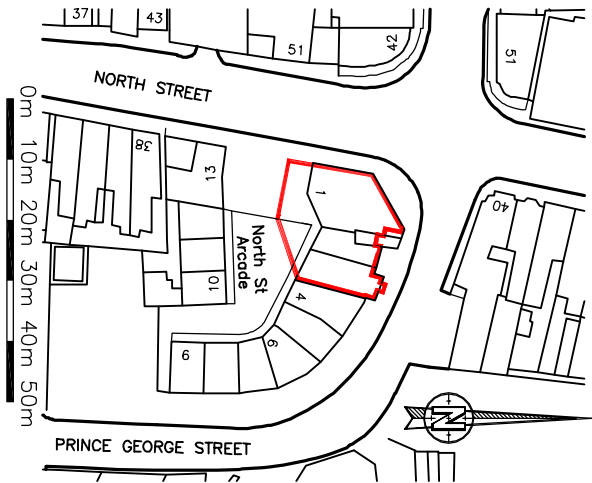
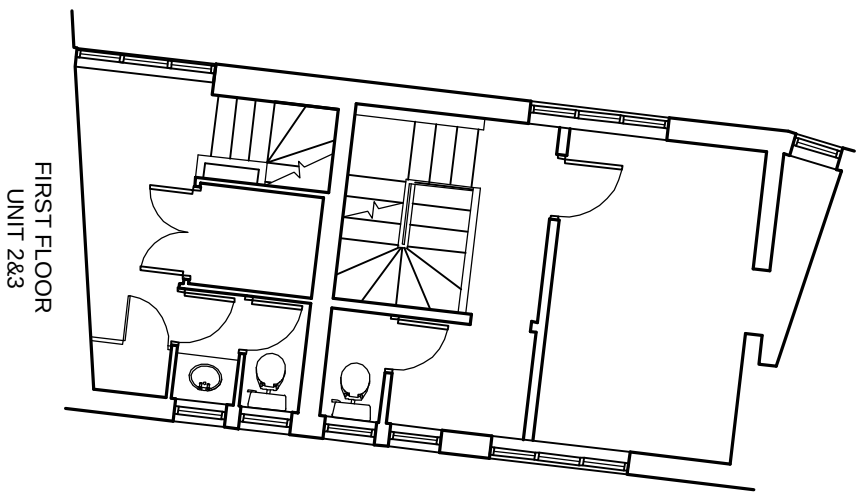


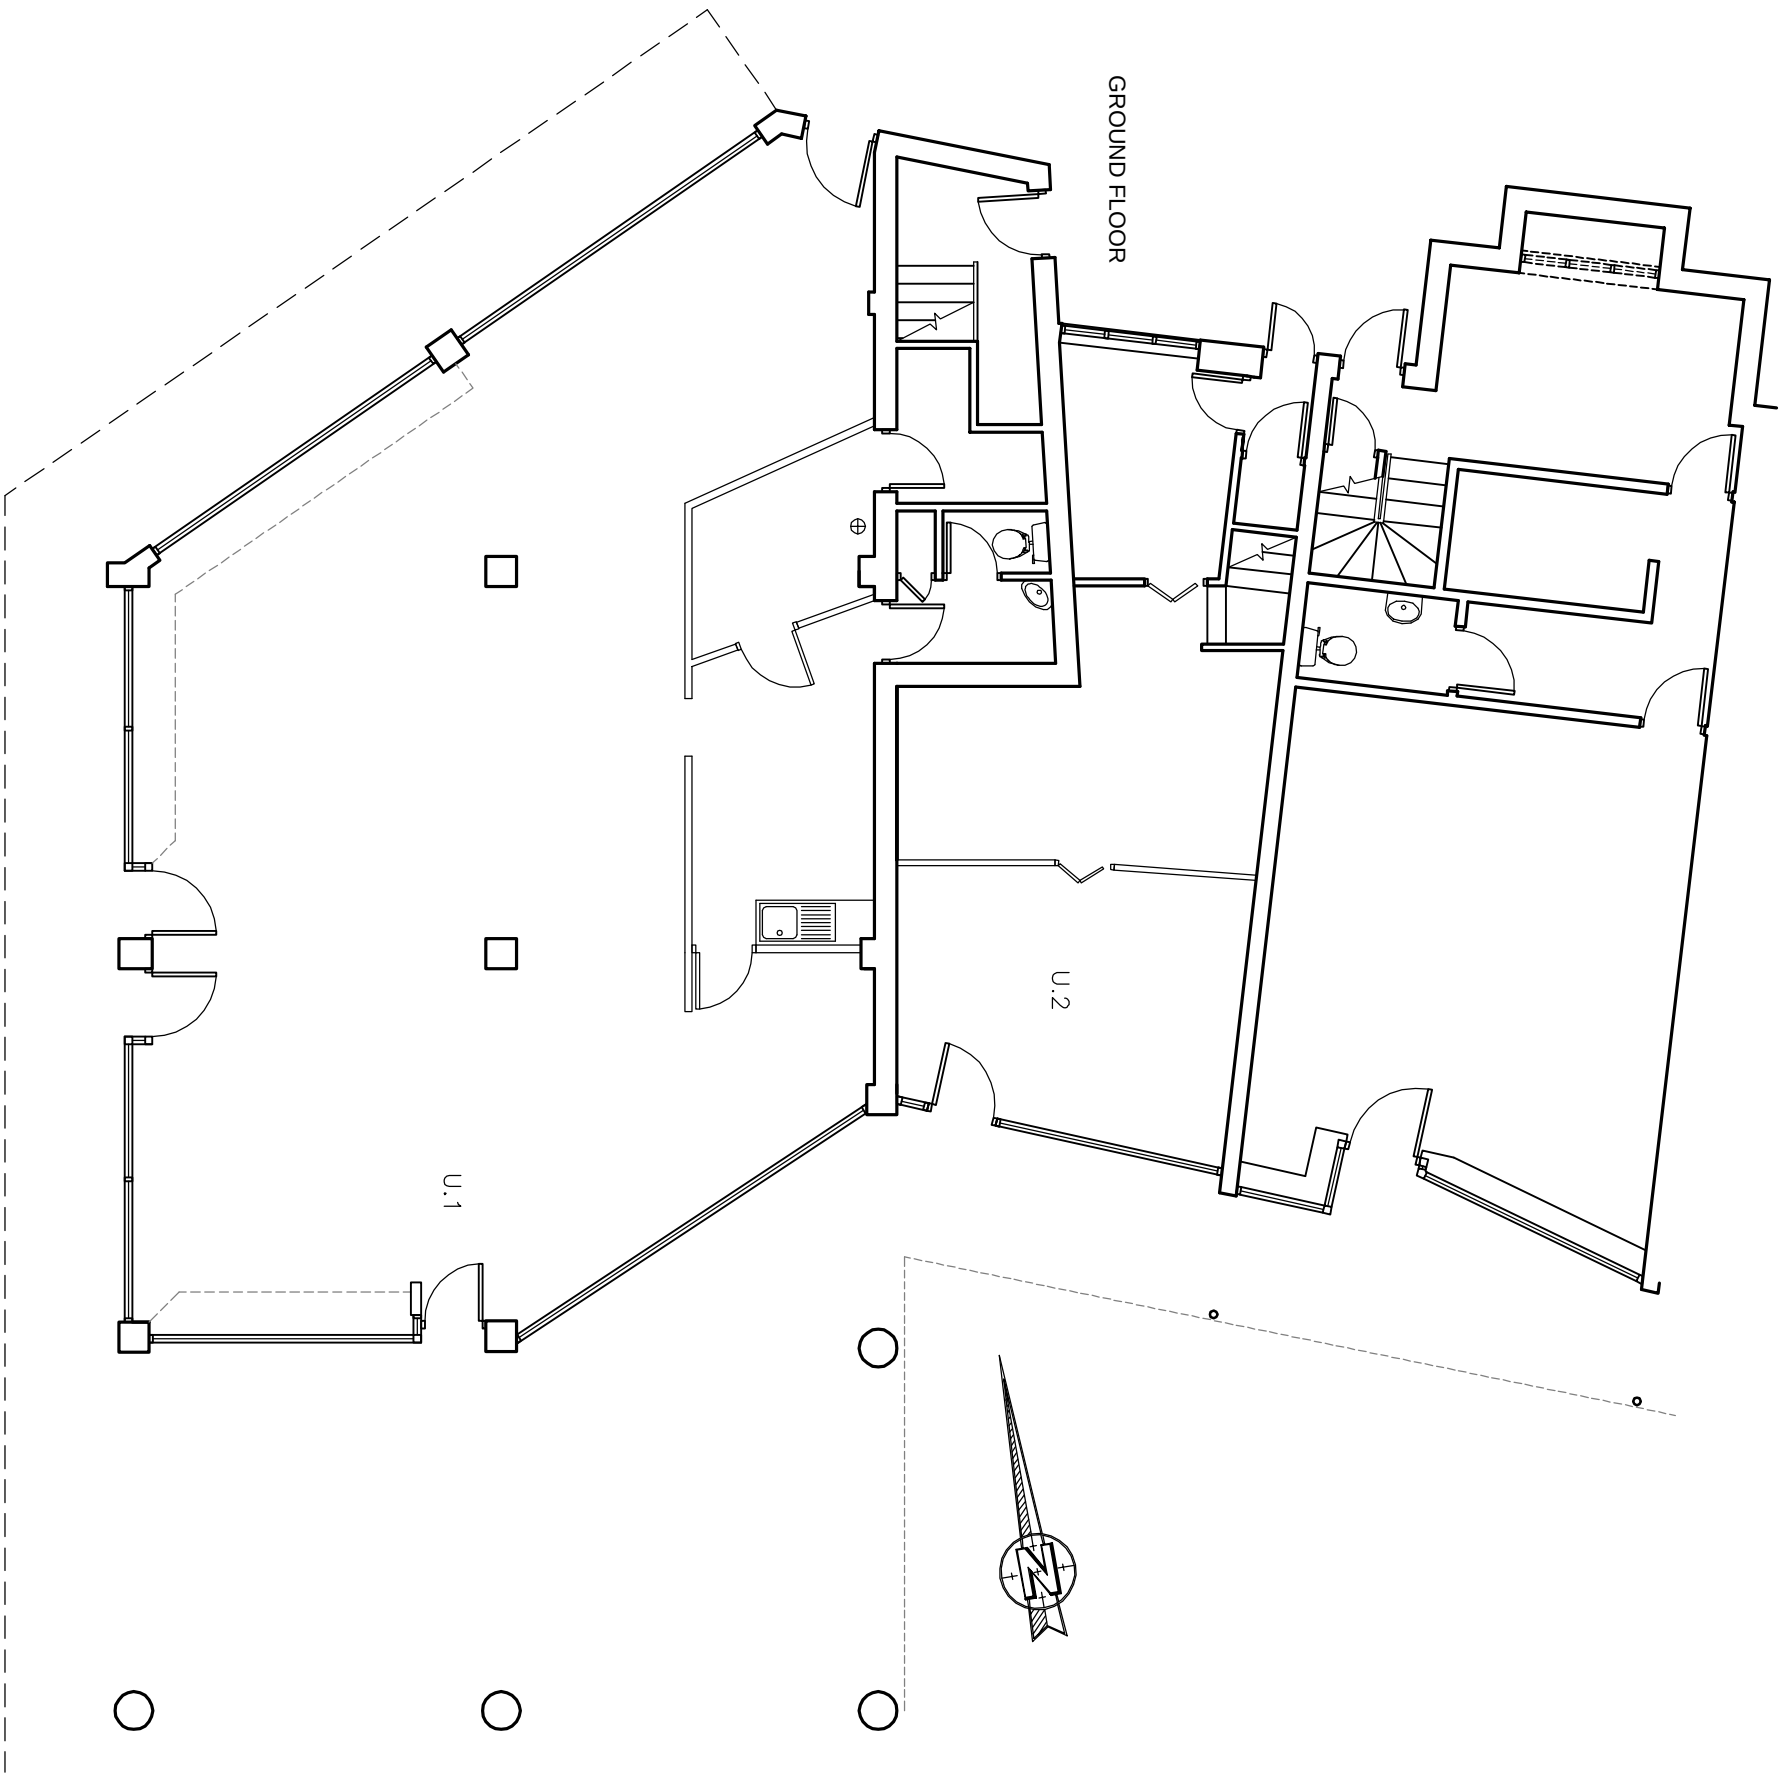

LOCATION PLAN 1:1250

Rev	Revision	By	Date

K NIGHT
ARCHITECTURAL
DESIGN

K.A.D. Ltd.
The Galahouse, Admirals Wood
7 Coldesten Way
Sanderbury Green
Southampton
SO51 7AT
m: 07801 546 479
t: 01489 560 184
e: kadm@k-a-d.co.uk

Client
**GRAHAM PERRIN &
STEVE TARLING**

Project
**1-3 NORTH STREET ARCADE,
HAVANT**

Drawing
EXISTING FLOOR PLANS

Scale
1:100@A3 **Date**
OCT 2014

Project no.	Sequential	Block/Floor	Detail	Rev
KAD	01	A	SK1	.