



architects ltd

architects & urban designers

Tel: 0845 365 1475
 Email: mail@adp-ltd.co.uk
www.adparchitects-ltd.co.uk
 Richmond Court, 94 Botley Road, Park Gate, Southampton, SO31 1BA

project name/address:

72b Lower Road

Bedhampton

Havant

P09 3LJ

client:

Mr & Mrs J Bartlett

drawing title:

Location Plan

Copyright

Reproduced from Ordnance Survey's 1:1250 scale map with permission of Controller, HMSO Crown copyright. ADP Architects Ltd AR 100010061

job number:

1665

drawing number:

L01

revision:

A

drawing scale/size:

1:1250 (A4)

date:

Jul 14

drawn:

Hui



0102030405060708090100m

LINEAR SCALE 1:1250

A4@1:1250

rev: date: note:

A 23.10.14 Planning Application

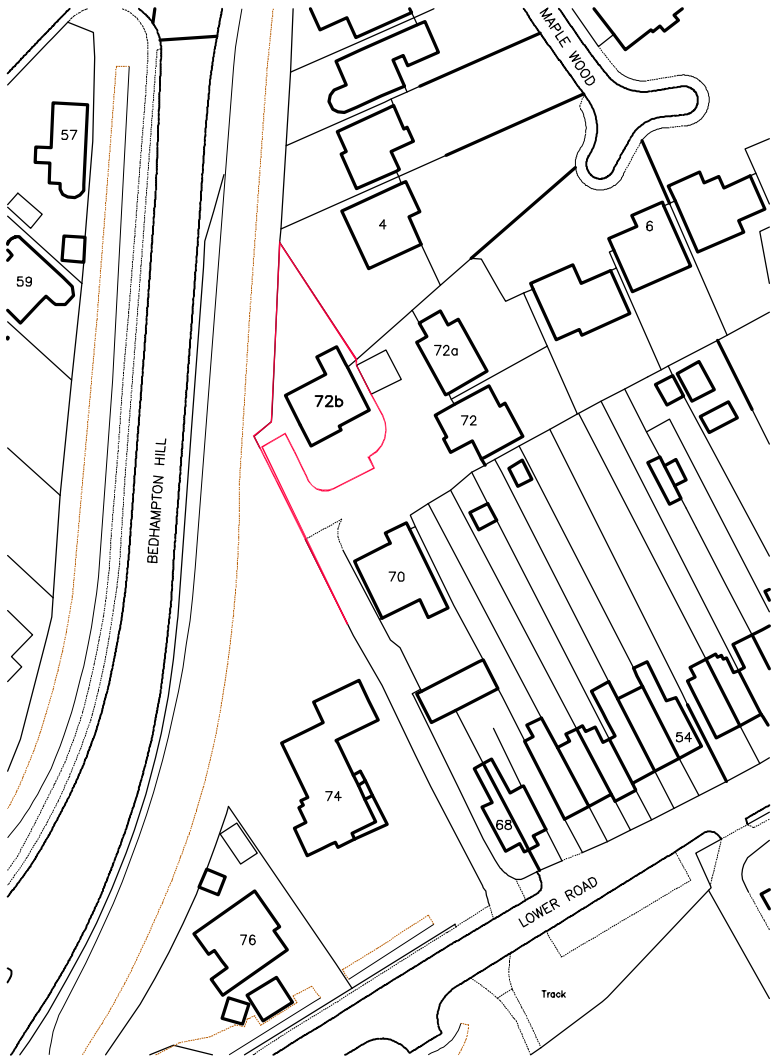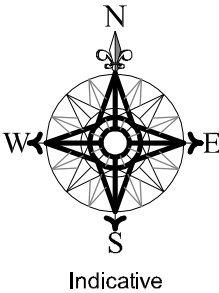

Ordnance Survey (c) Crown Copyright 2014. All rights reserved. Licence number 100022432