


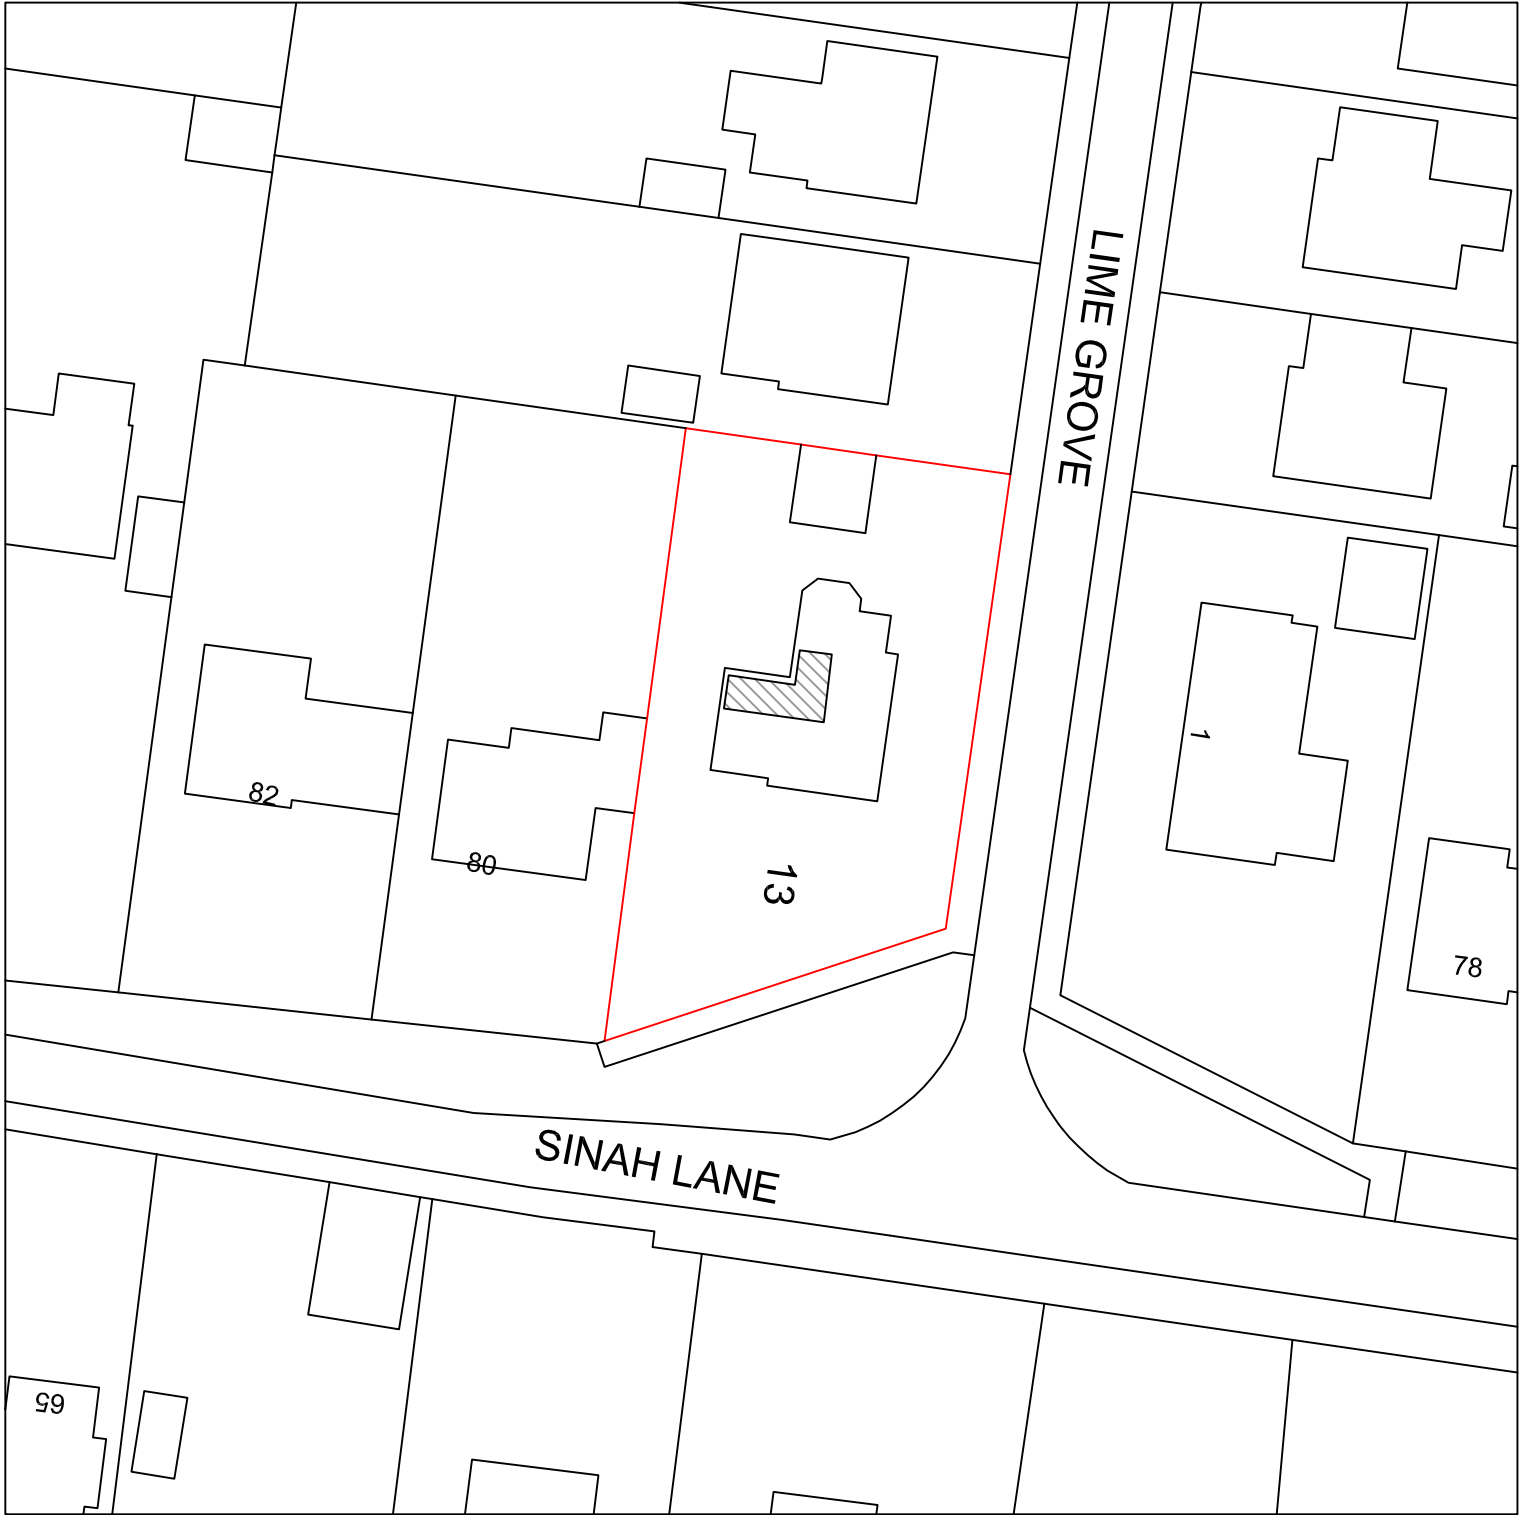

Your Home Plans Ltd Drop Anchor, Drift Lane, Bosham, West Sussex, PO18 8PP Tel: 01243 572414 june@yourhomeplans.co.uk		13 LIME GROVE HAYLING ISLAND HAMPSHIRE PO11 0HS	
Block Plan			
Project Number: 13LIM-14		Drawing No: 01	
Date: 22ND SEPT 2014			
Drawn By: Your Home Plans Ltd			
Checked By: JEG	Scale: 1:500 A3		