



© Crown Copyright
All rights reserved.
Reproduced by Permission.
Licence No. 100046837

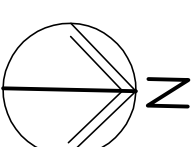

0

50

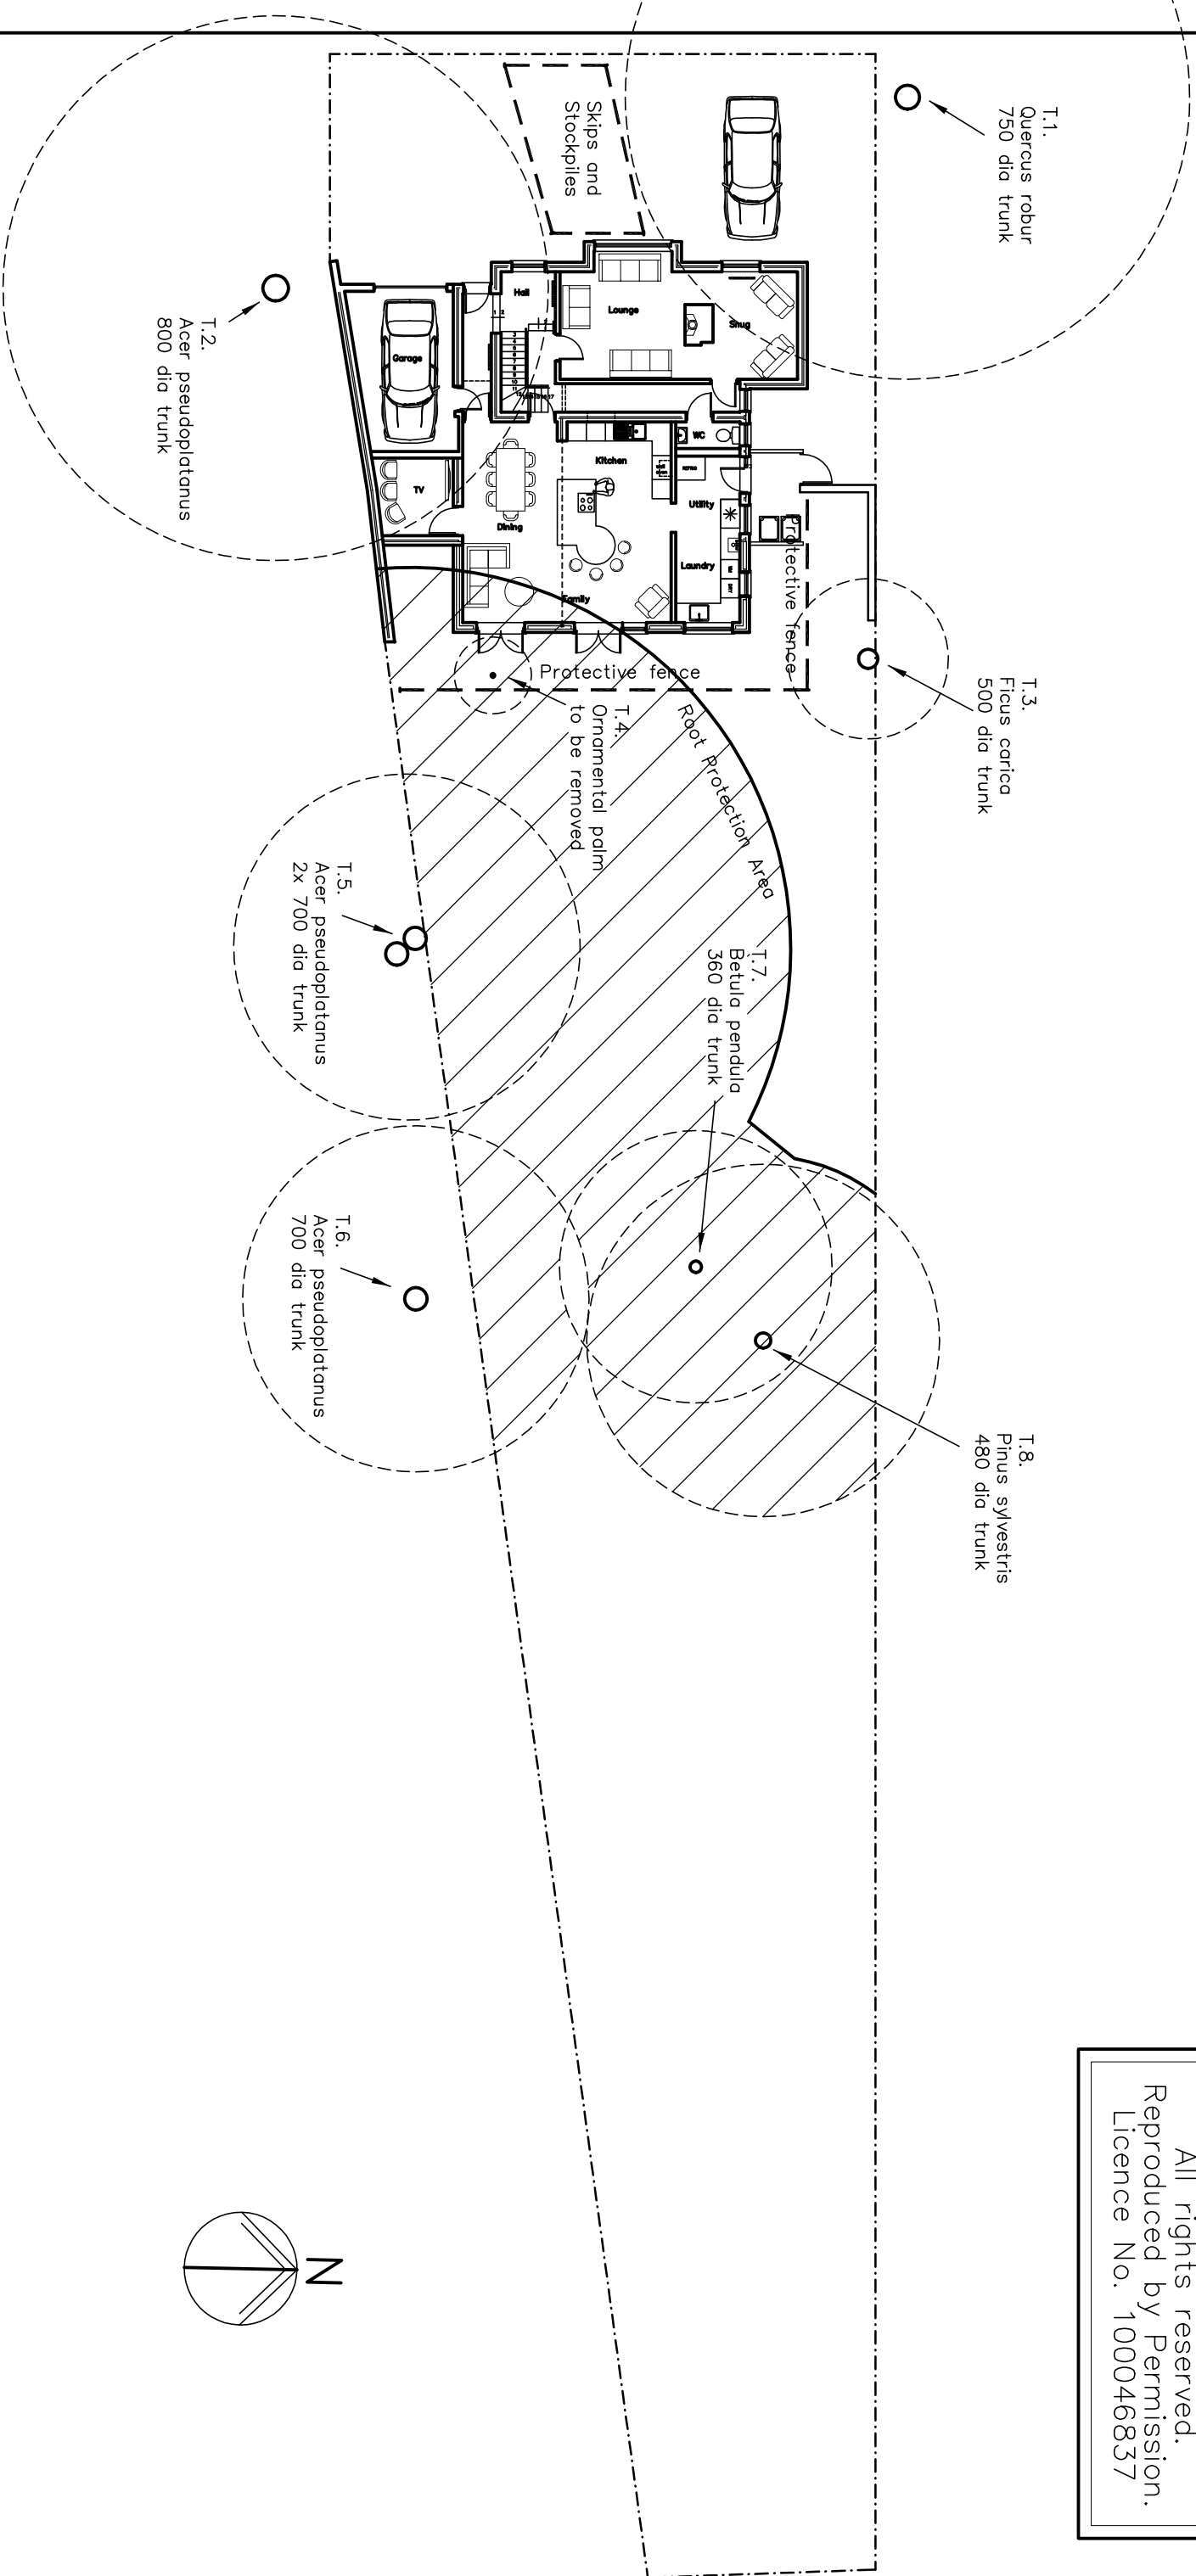

TREE PLAN

Briar Bank
Manor Road
Hoyling Island

Revisions

A.
B.
C.

Martin Critchley
Chartered Architect
Heron, 7 North Street, 100 IPW
Haverhill, 28/08/14
critchleycritchley@btinternet.com

Scale A1=1:100, A3=1:200
Date 28/08/14
Drawn MHC / O.S.

1258-205 0