


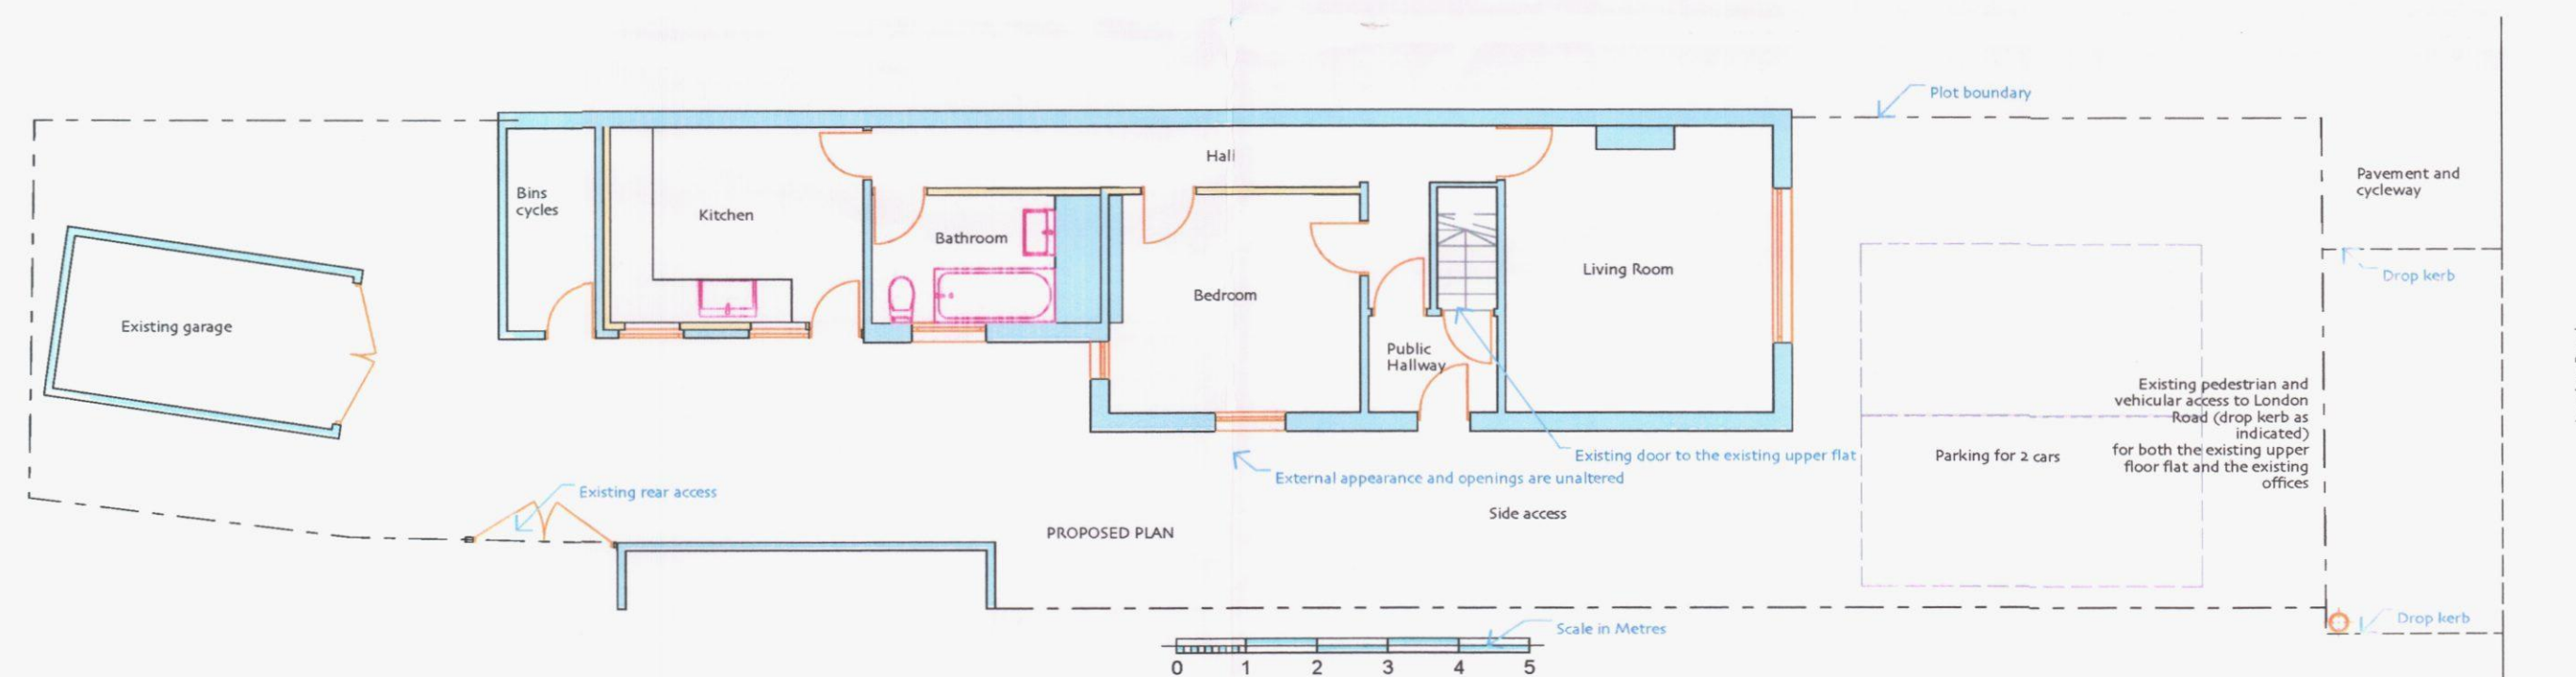

159 London Road Waterlooville PO7 7RJ  
 Prior Approval Plan  
 Plan of the existing layout and plan of the proposed.

November 2014 Scale 1,100  
 Mick Morris AADipl Architect Drg No 159 LR/002  
 - Original Plan is A2 landscape in size -

