
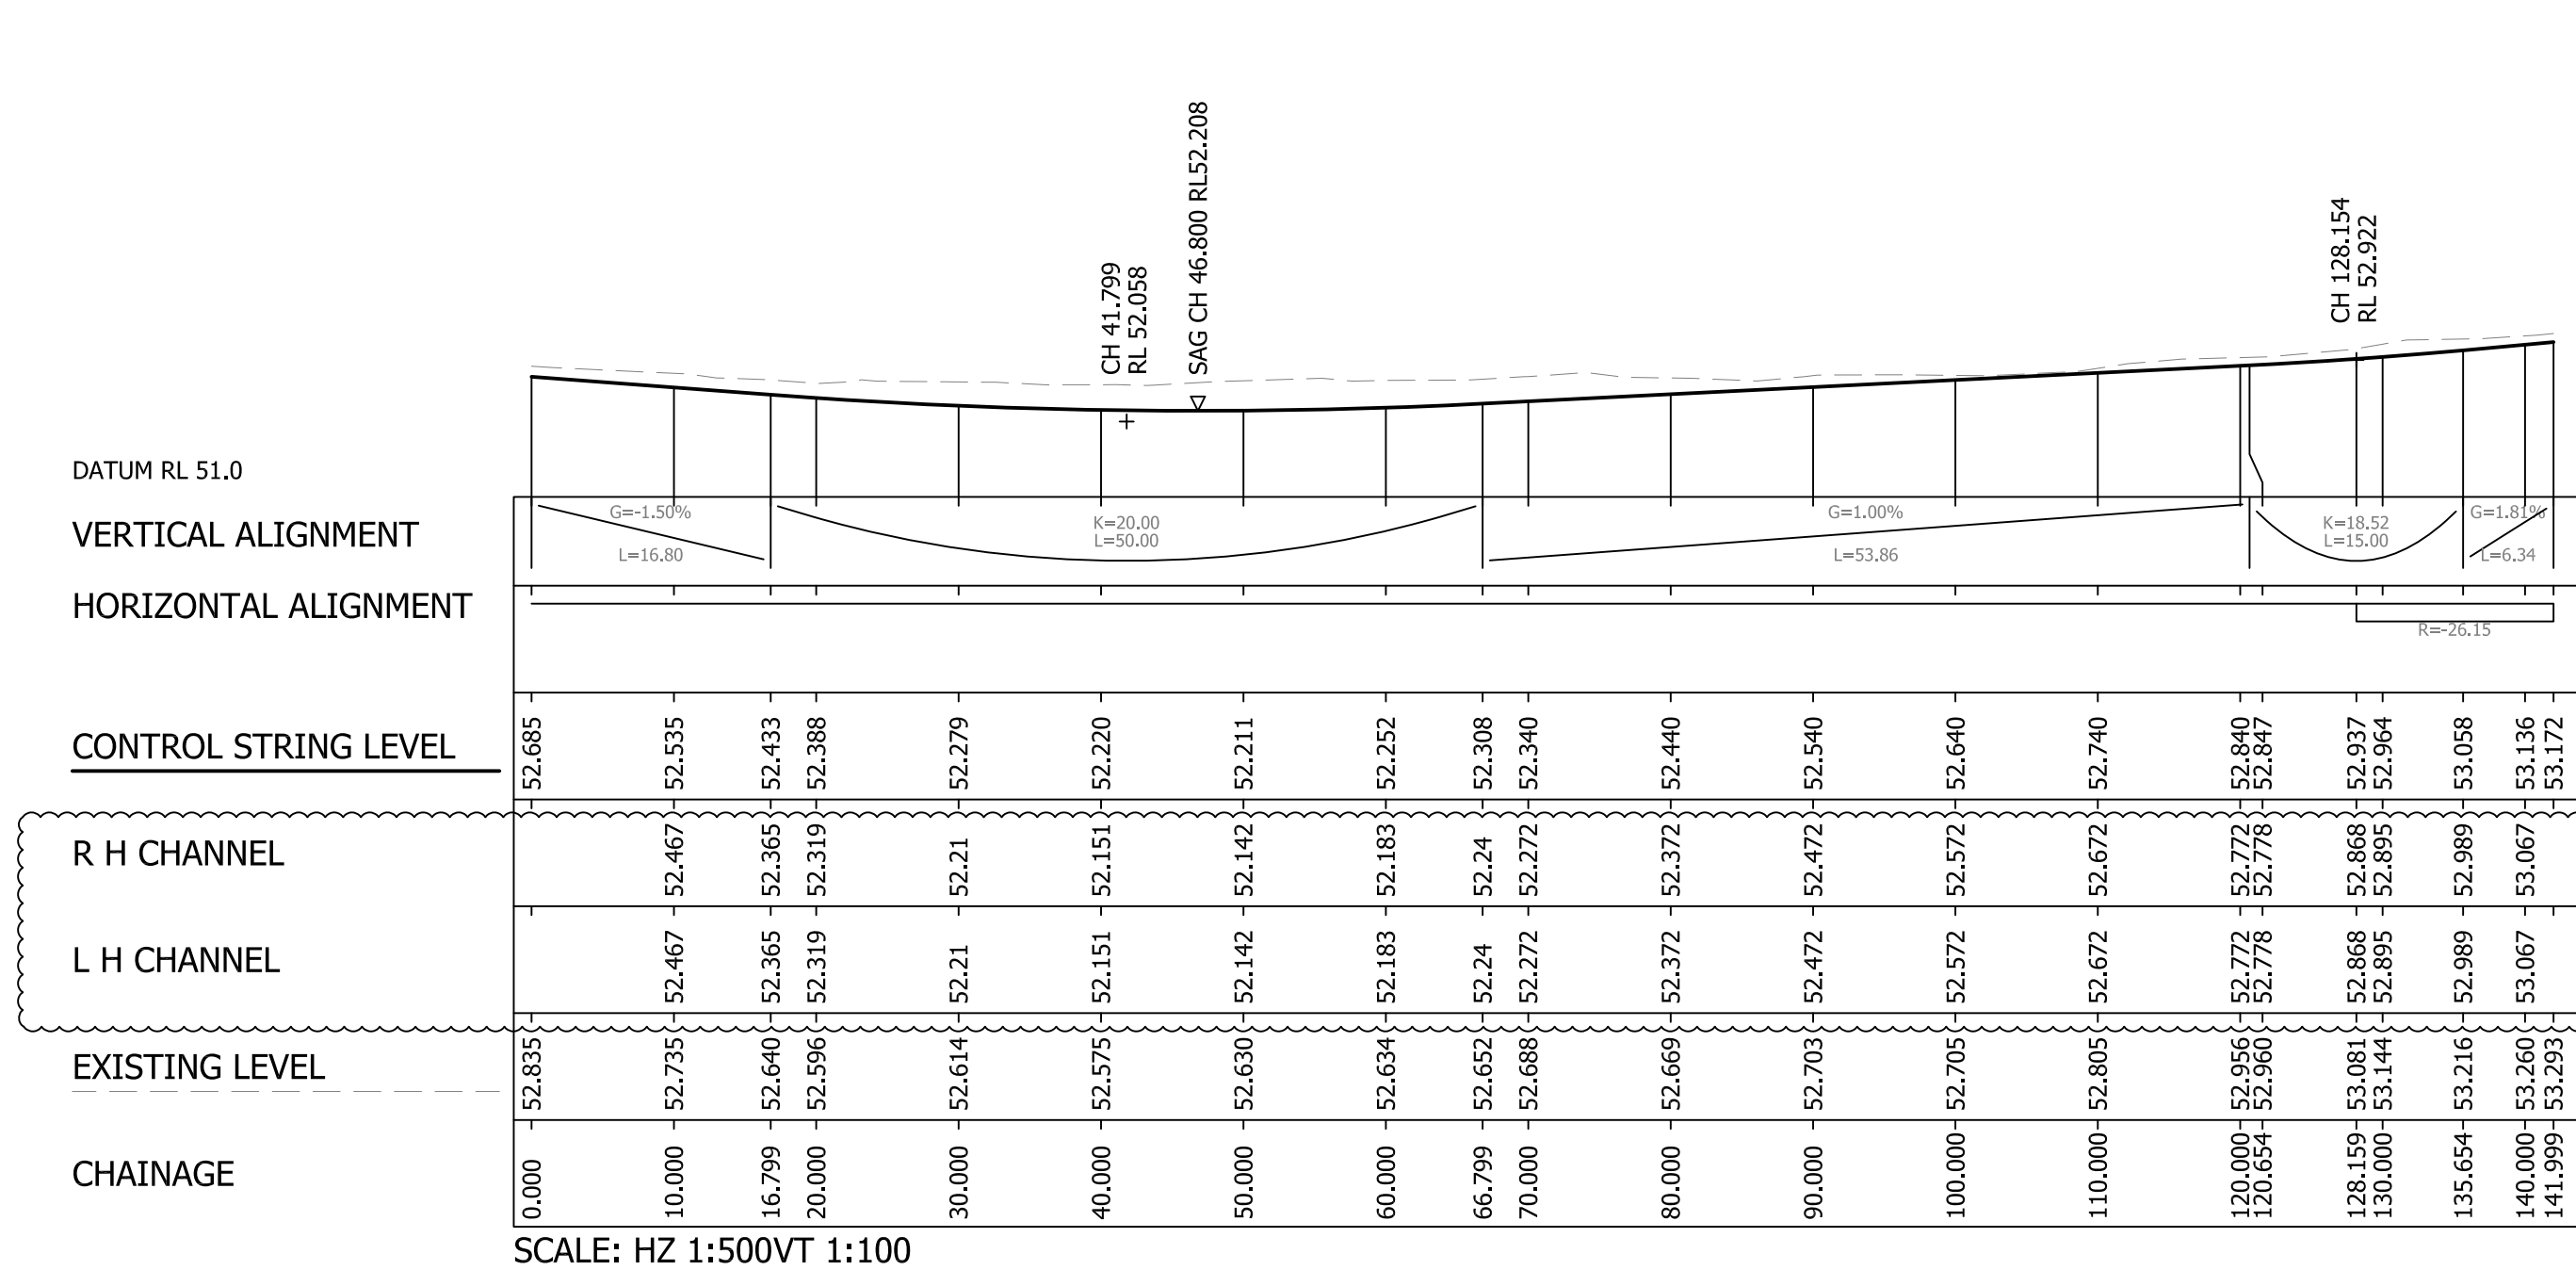
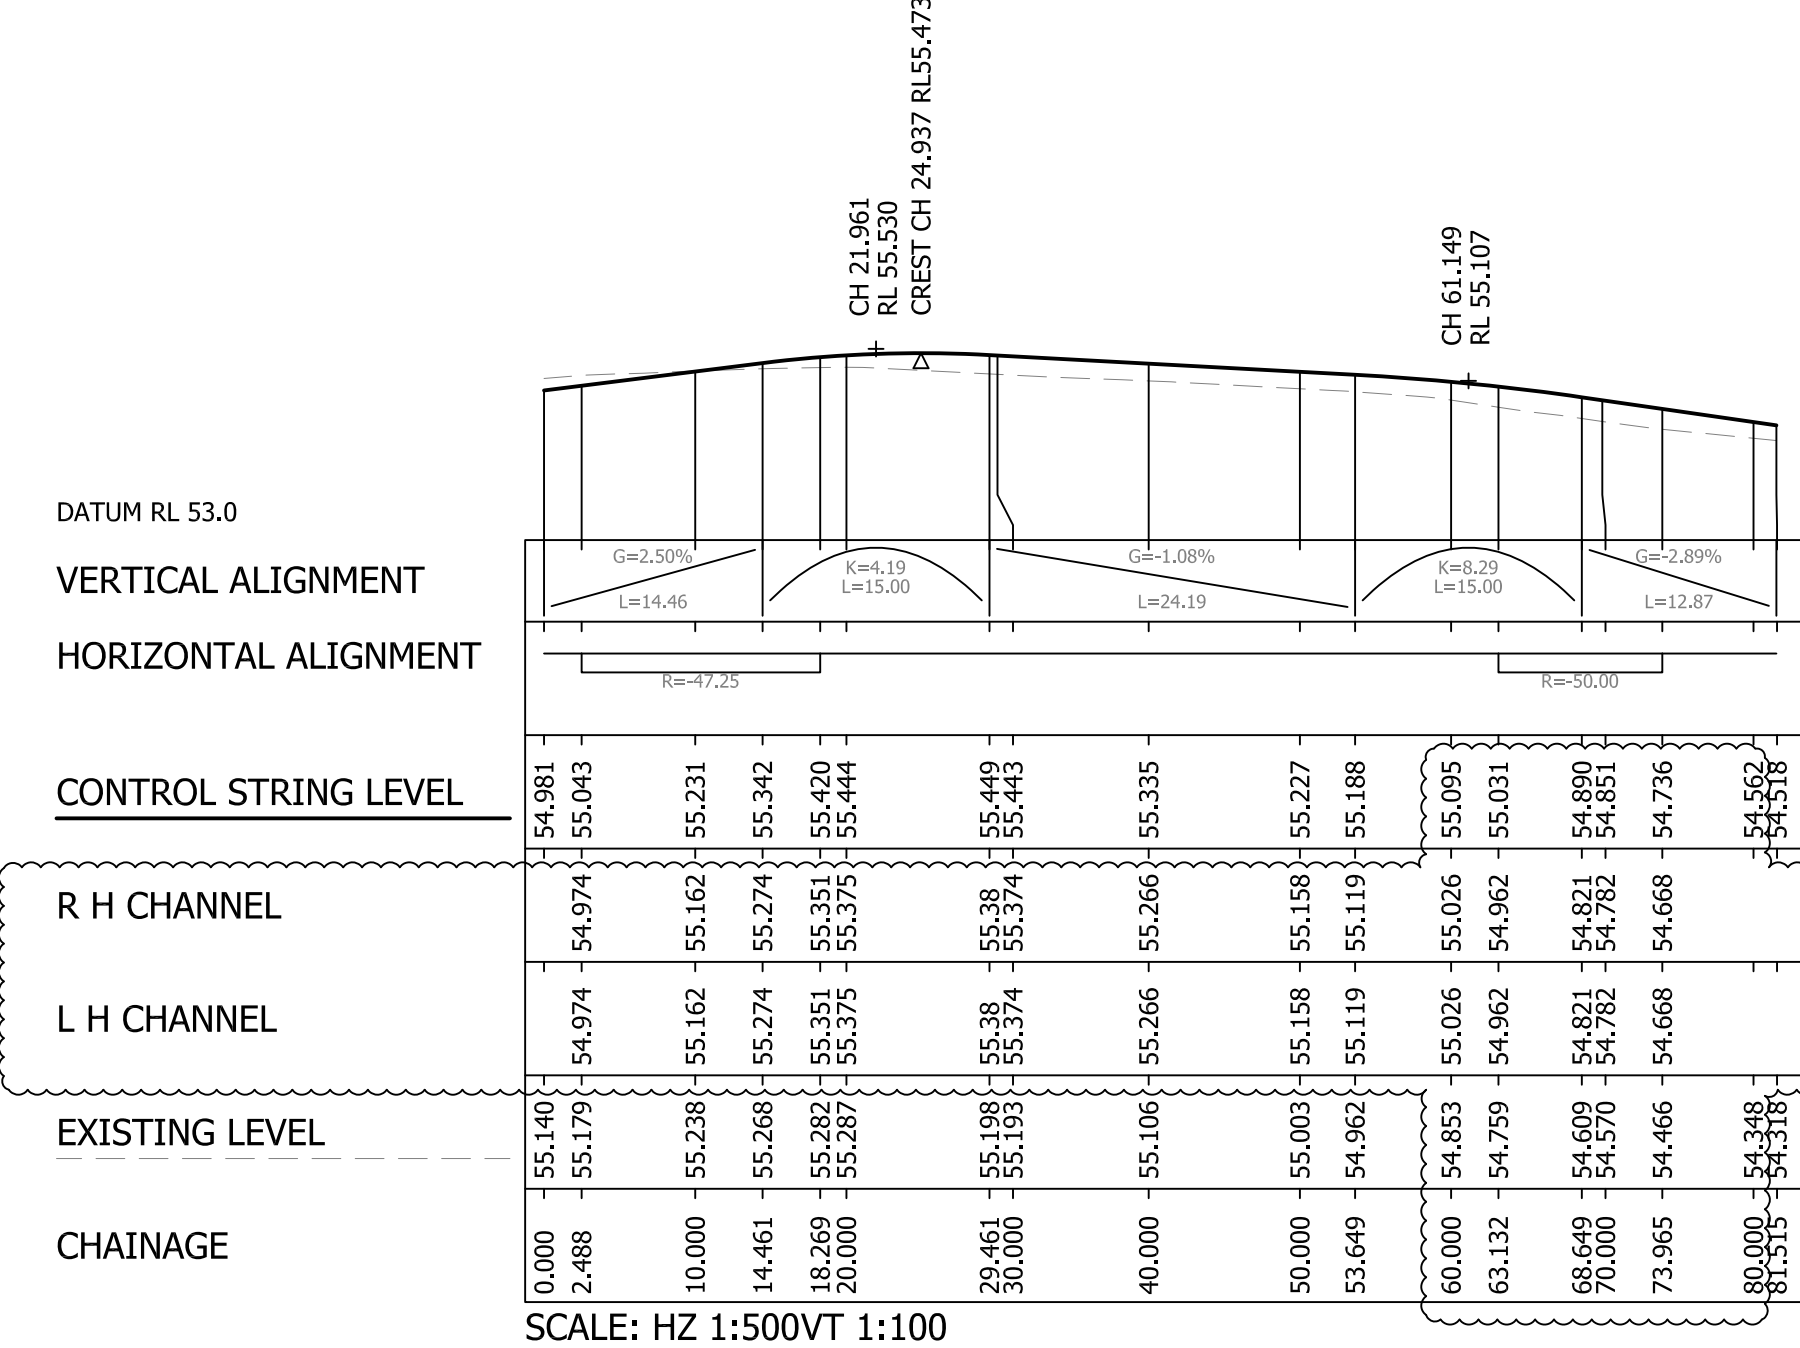
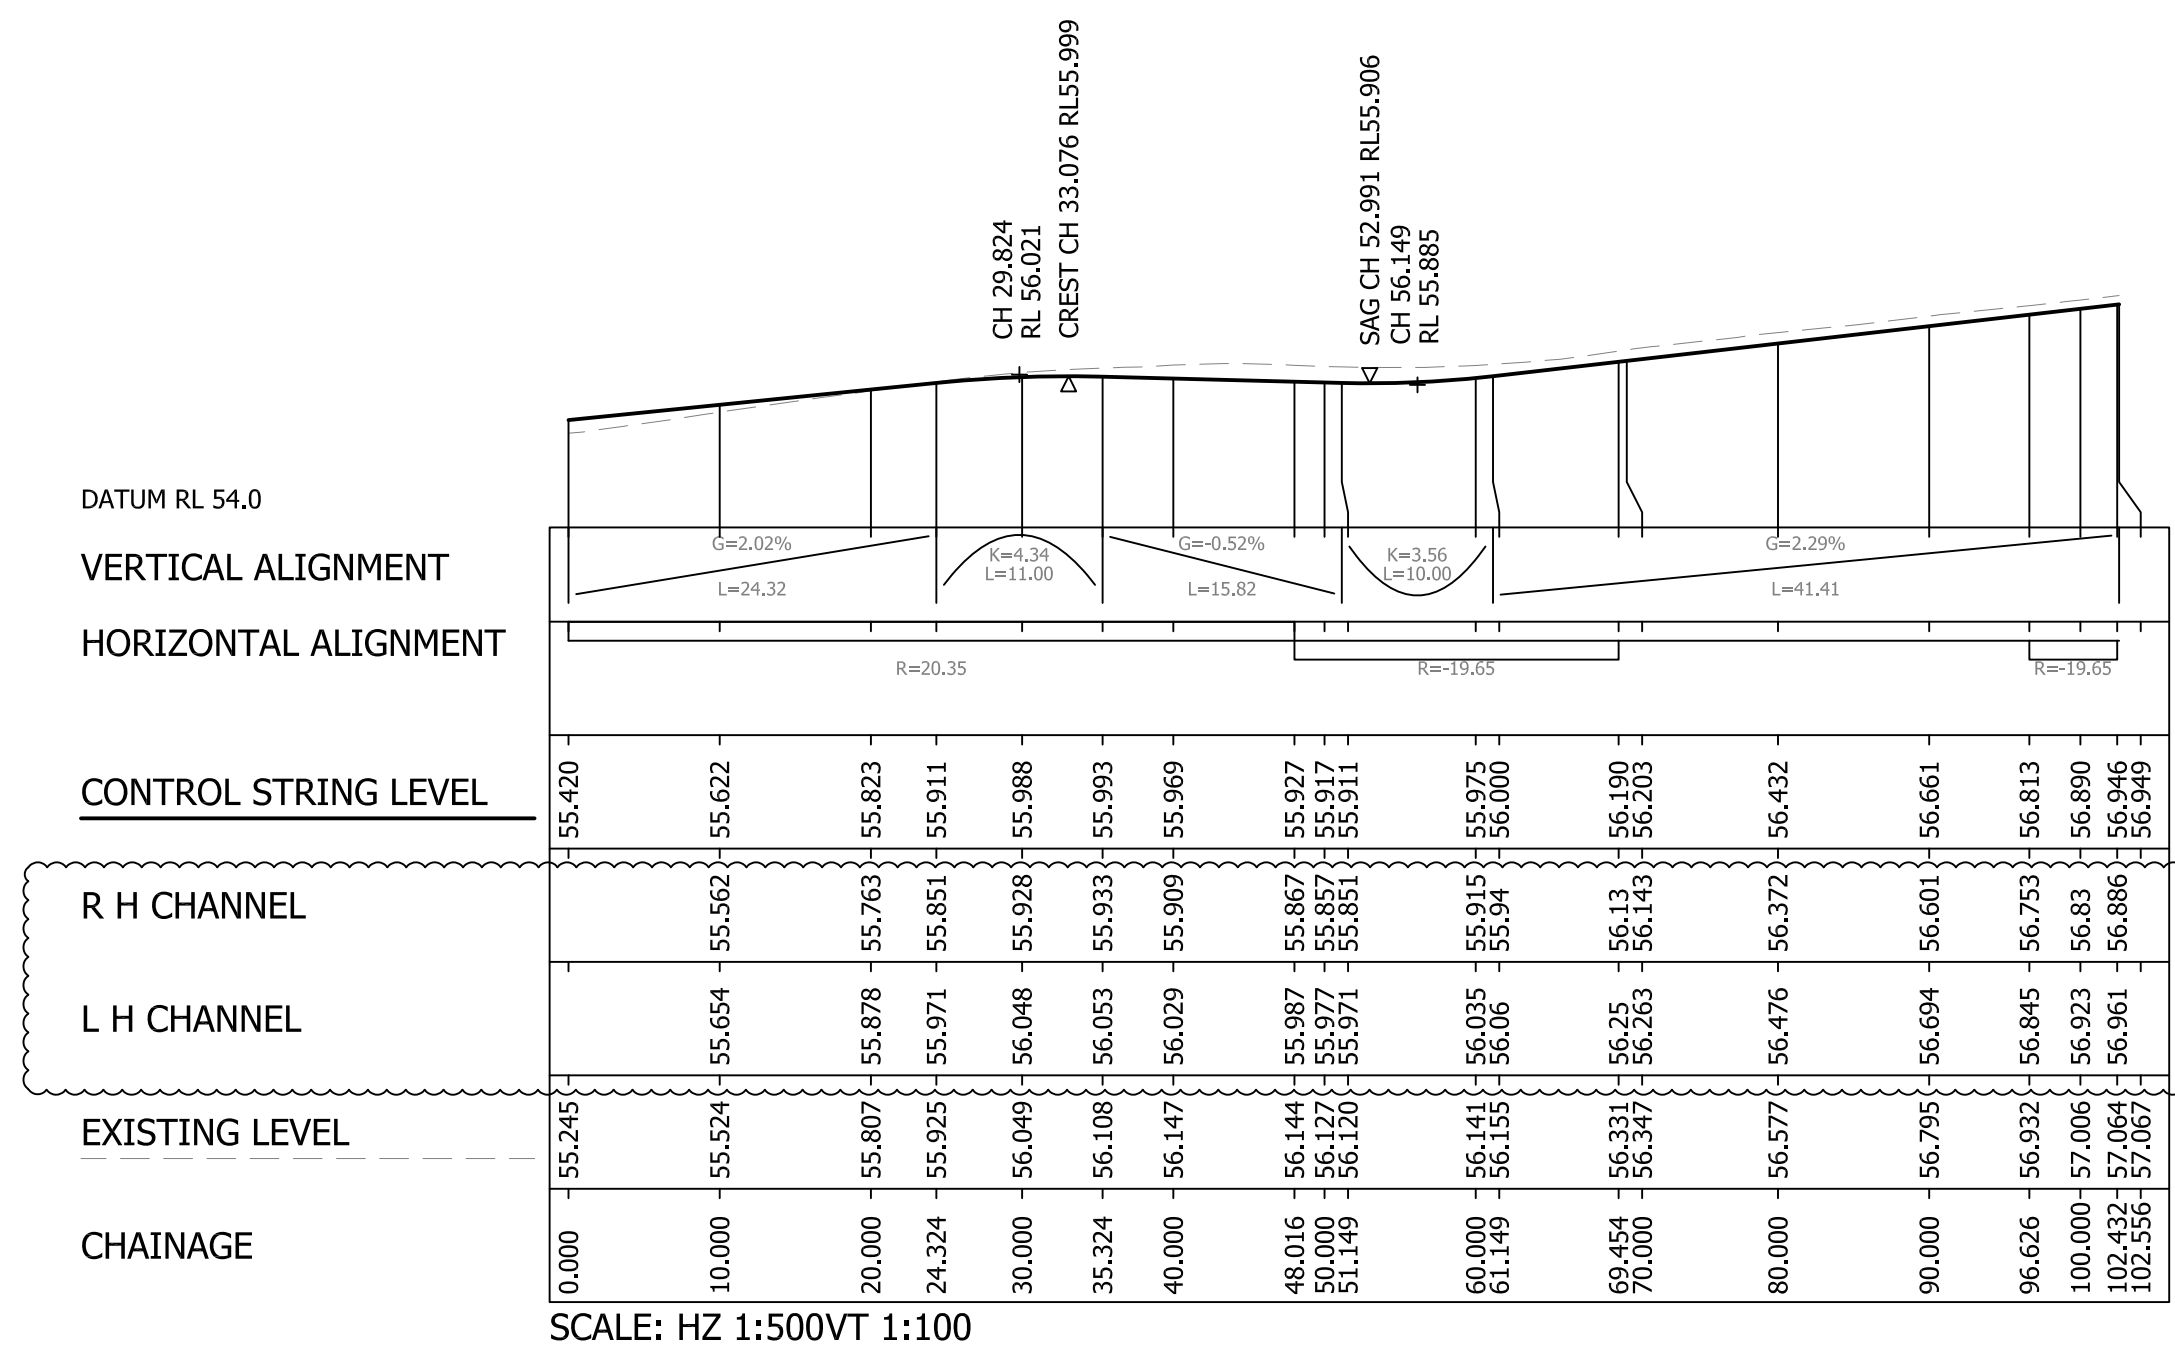
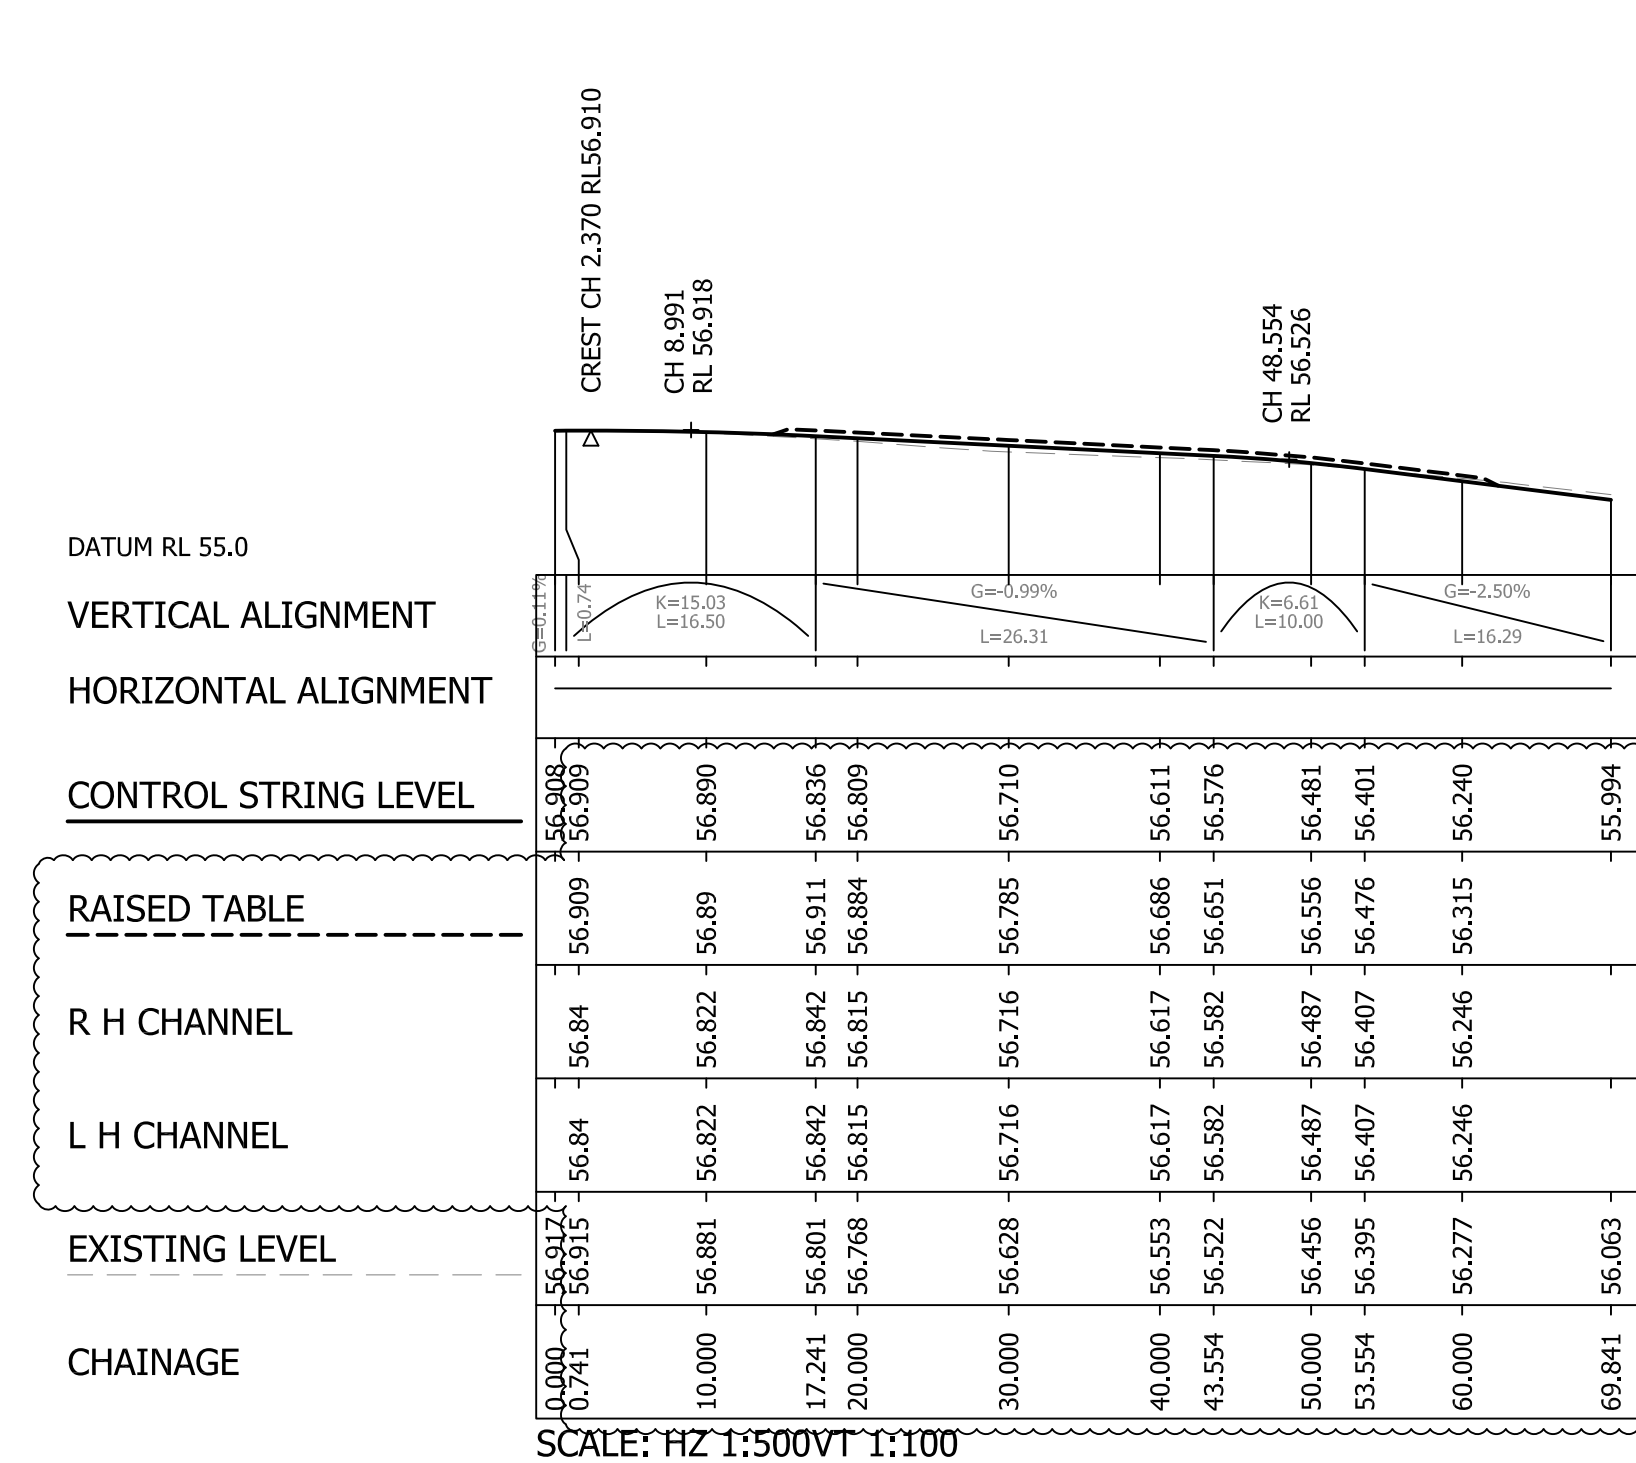
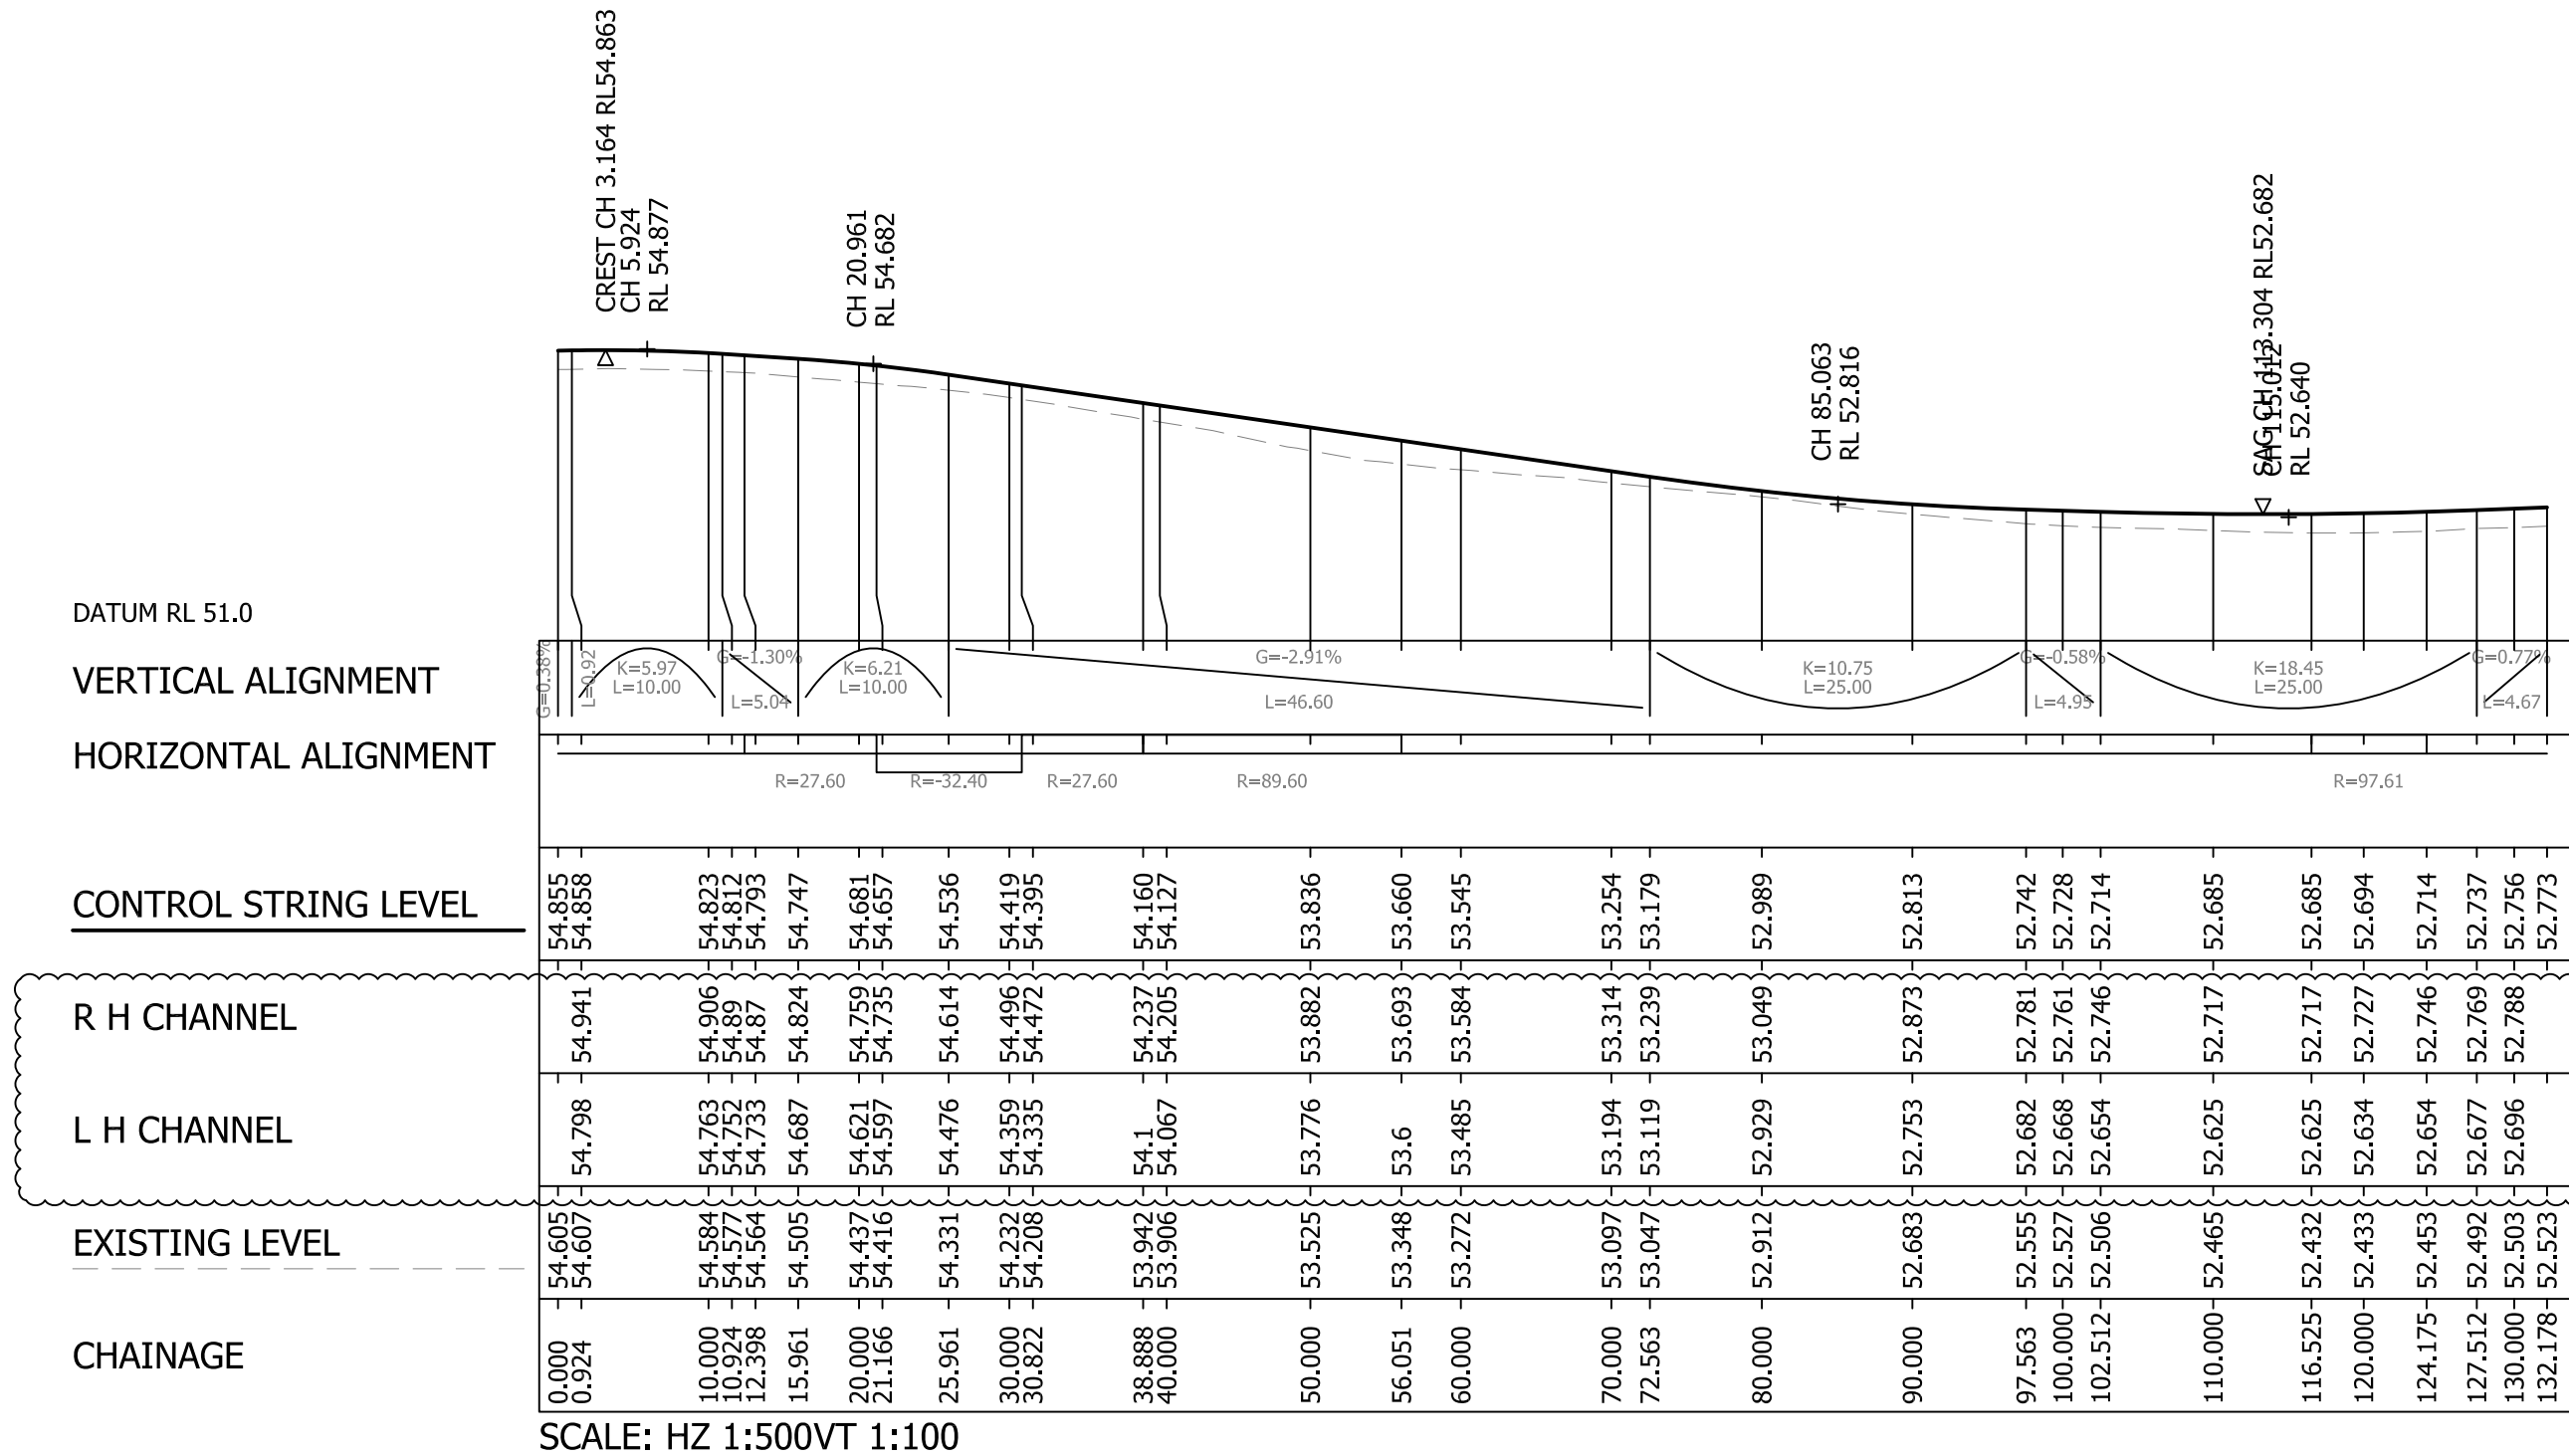
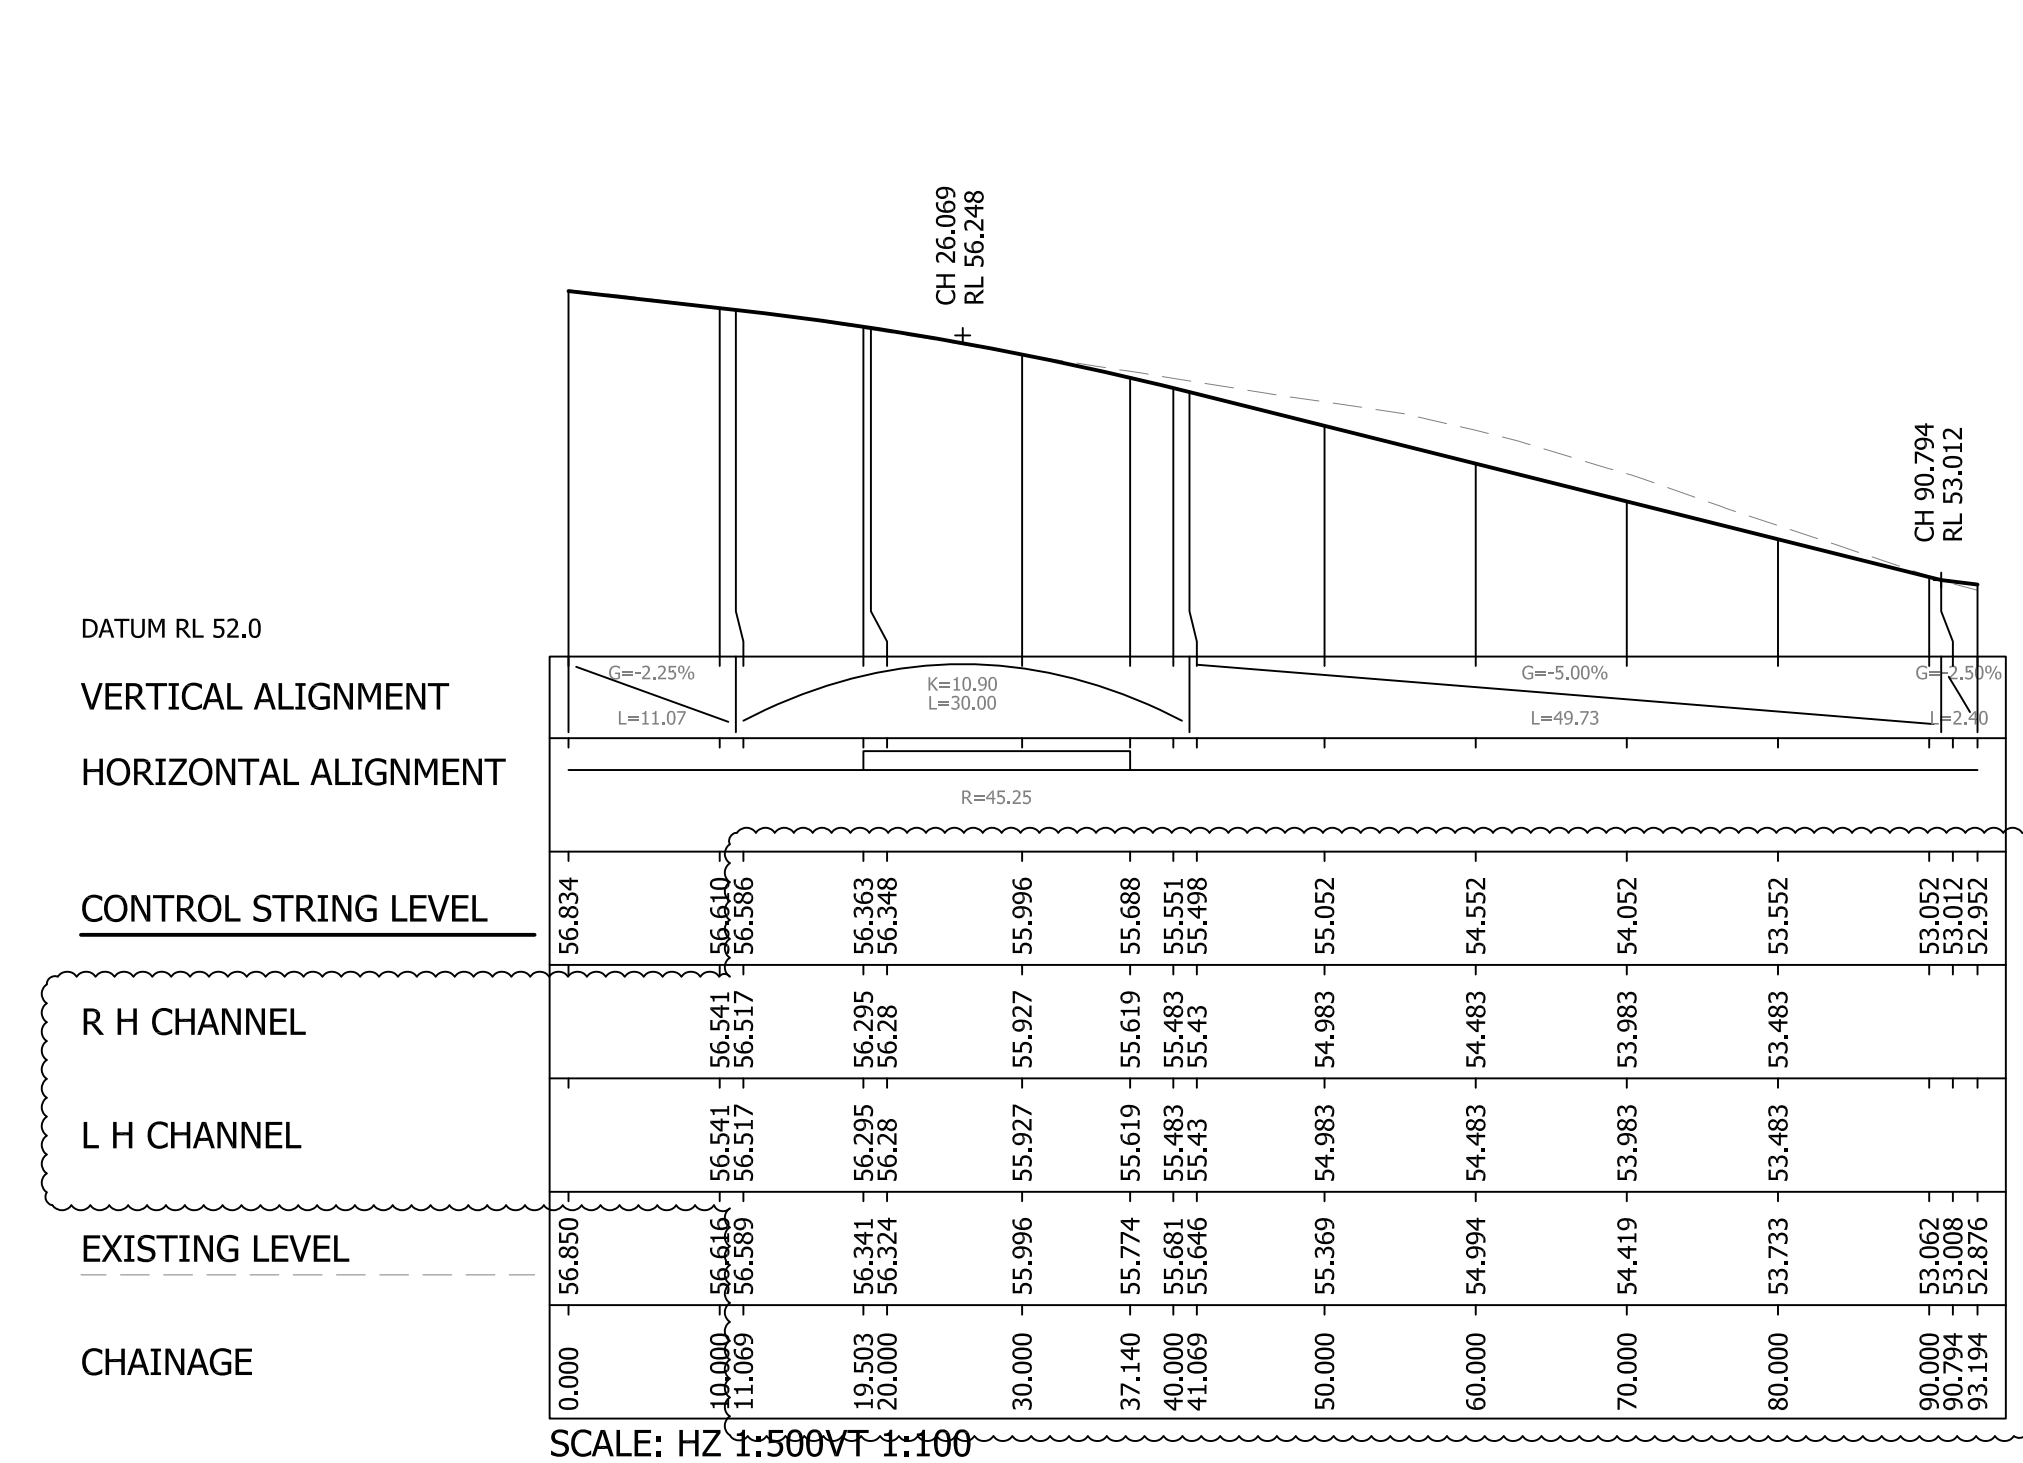
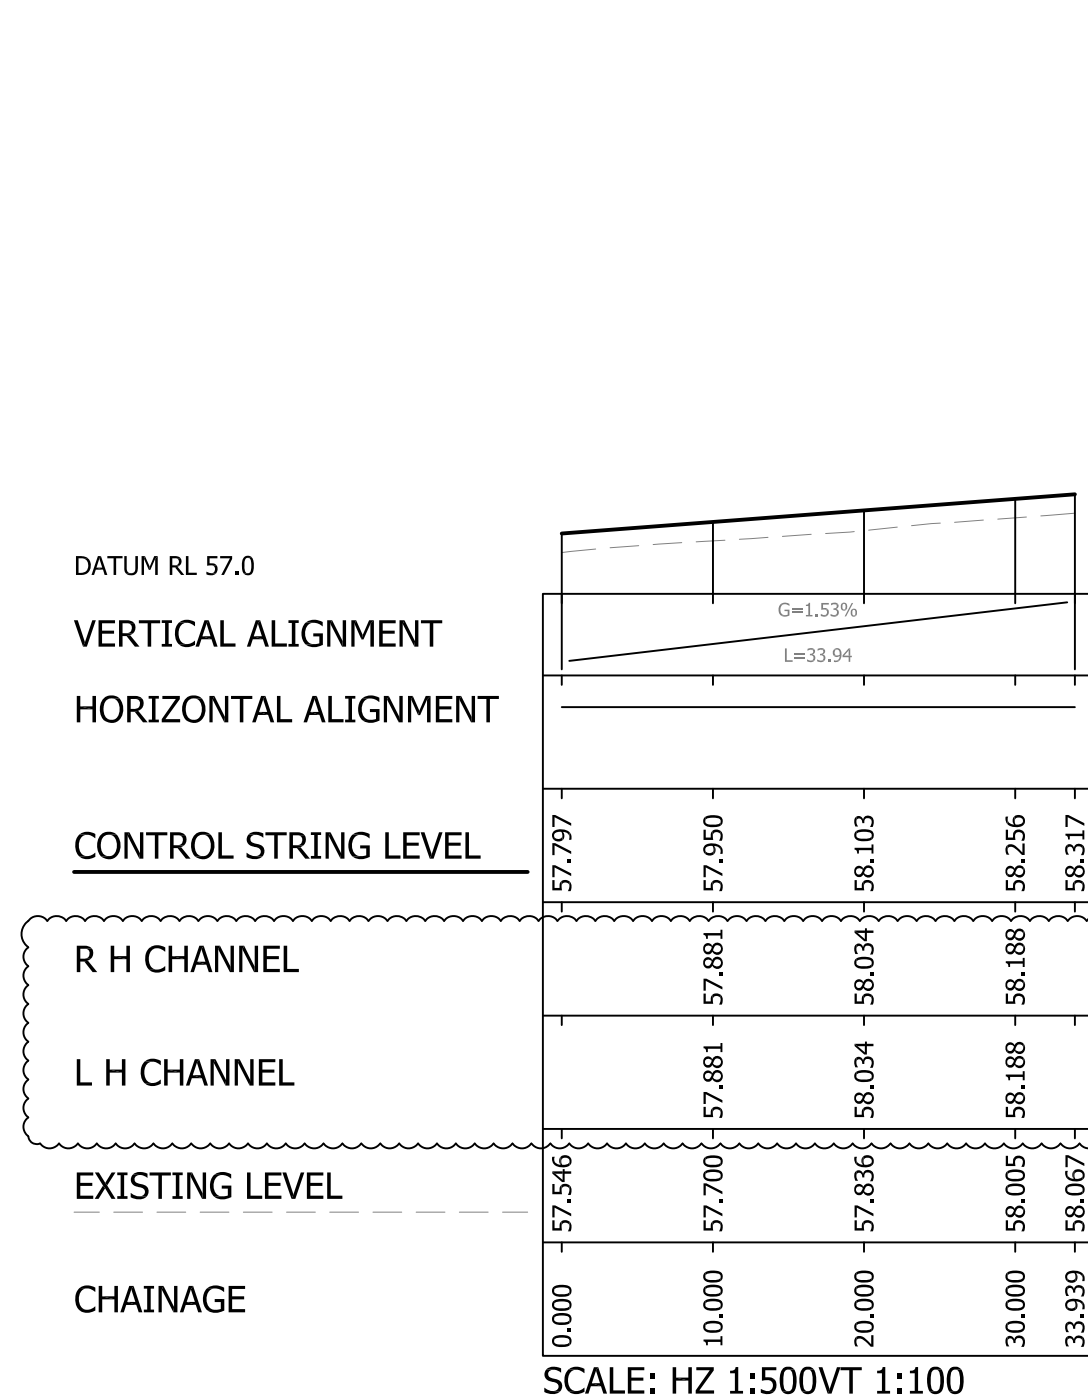
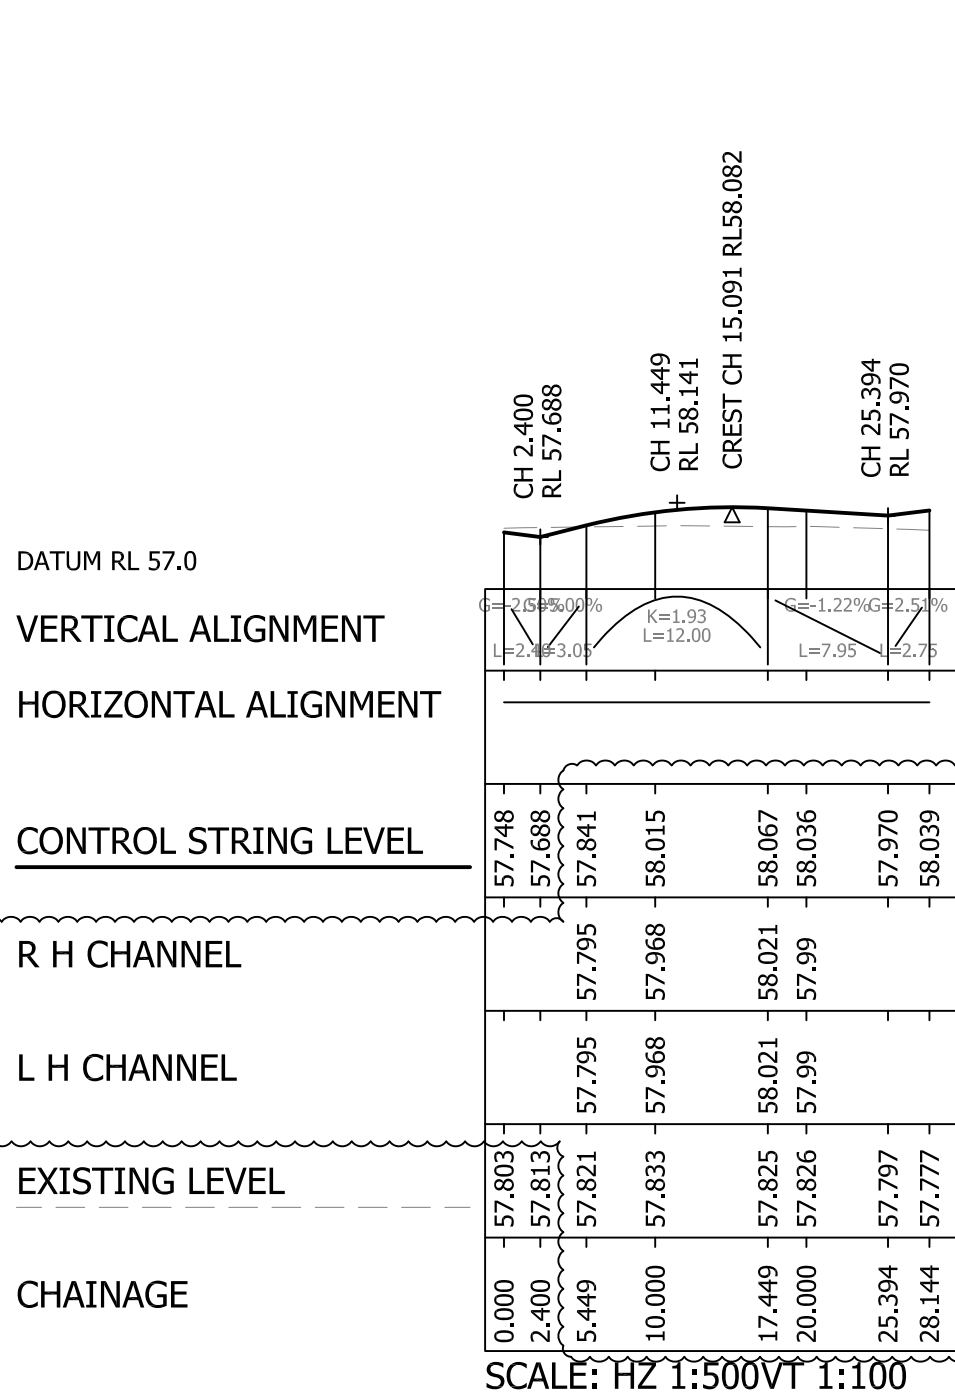
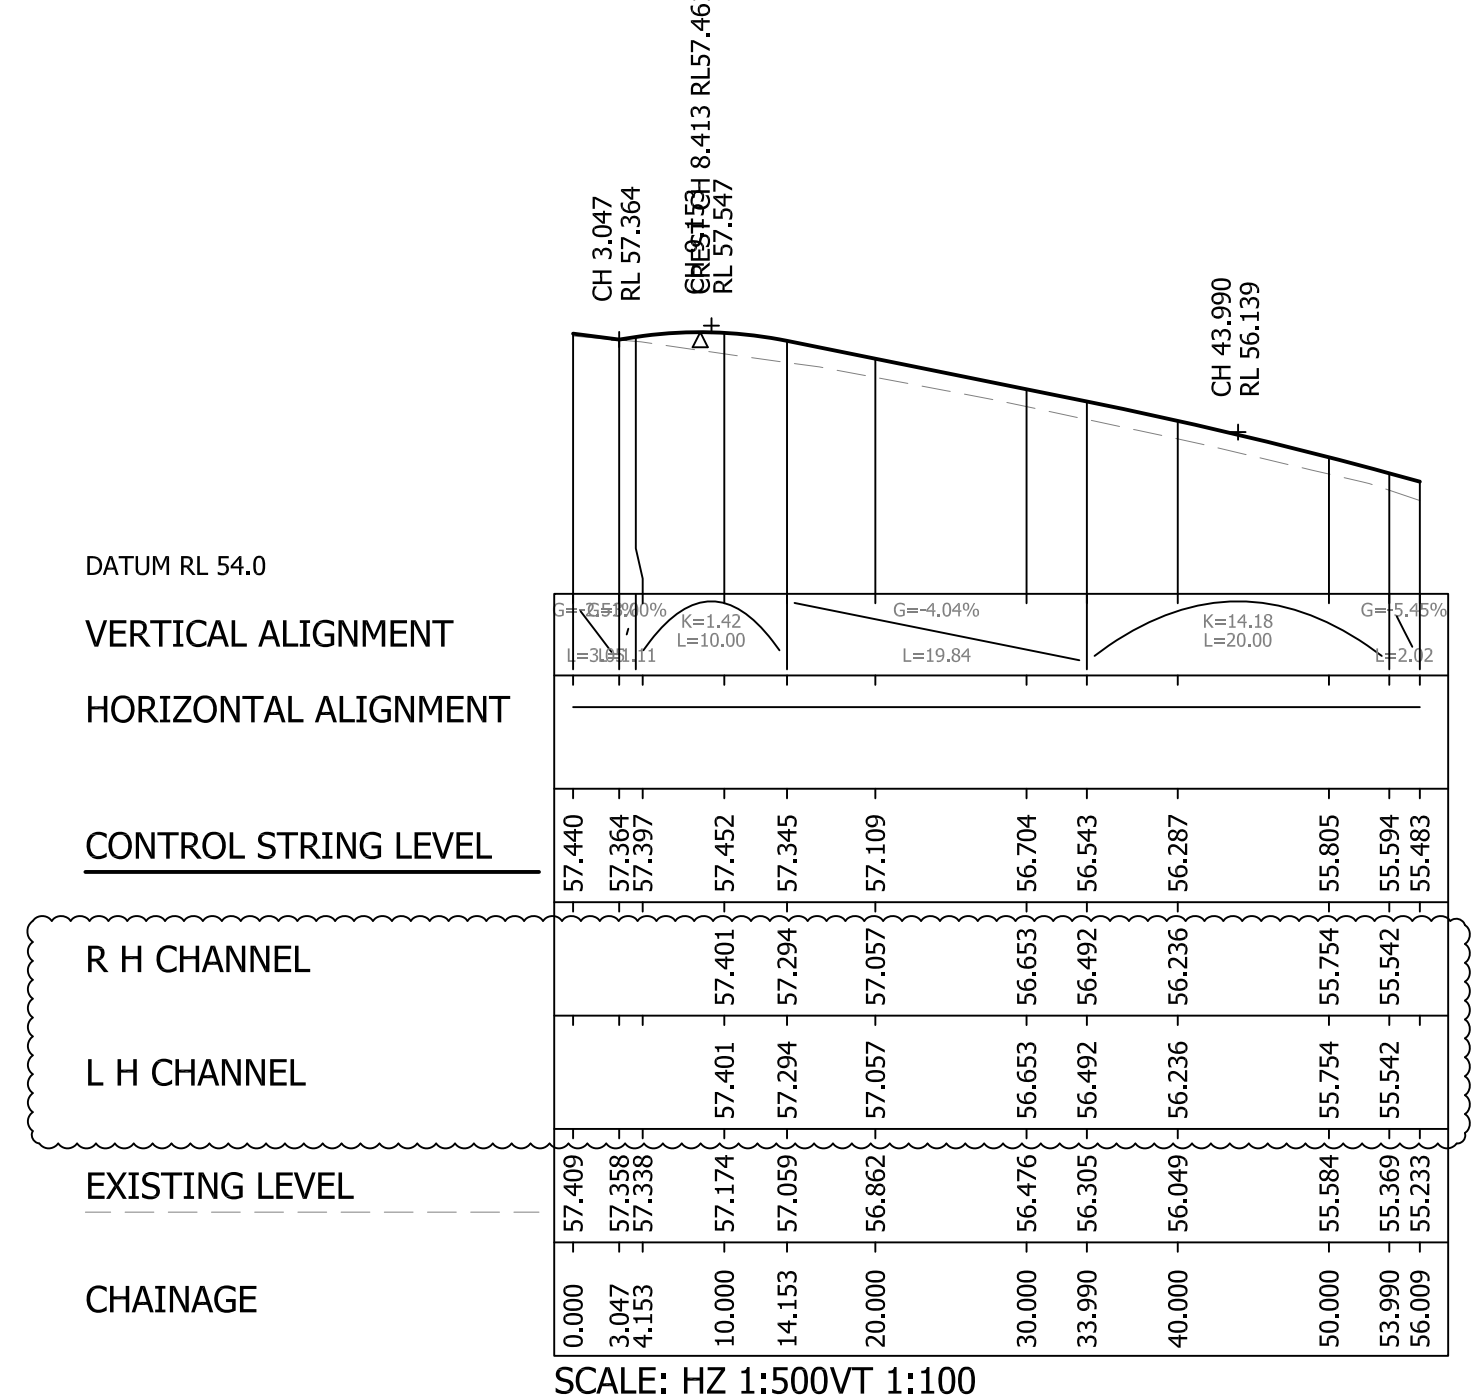
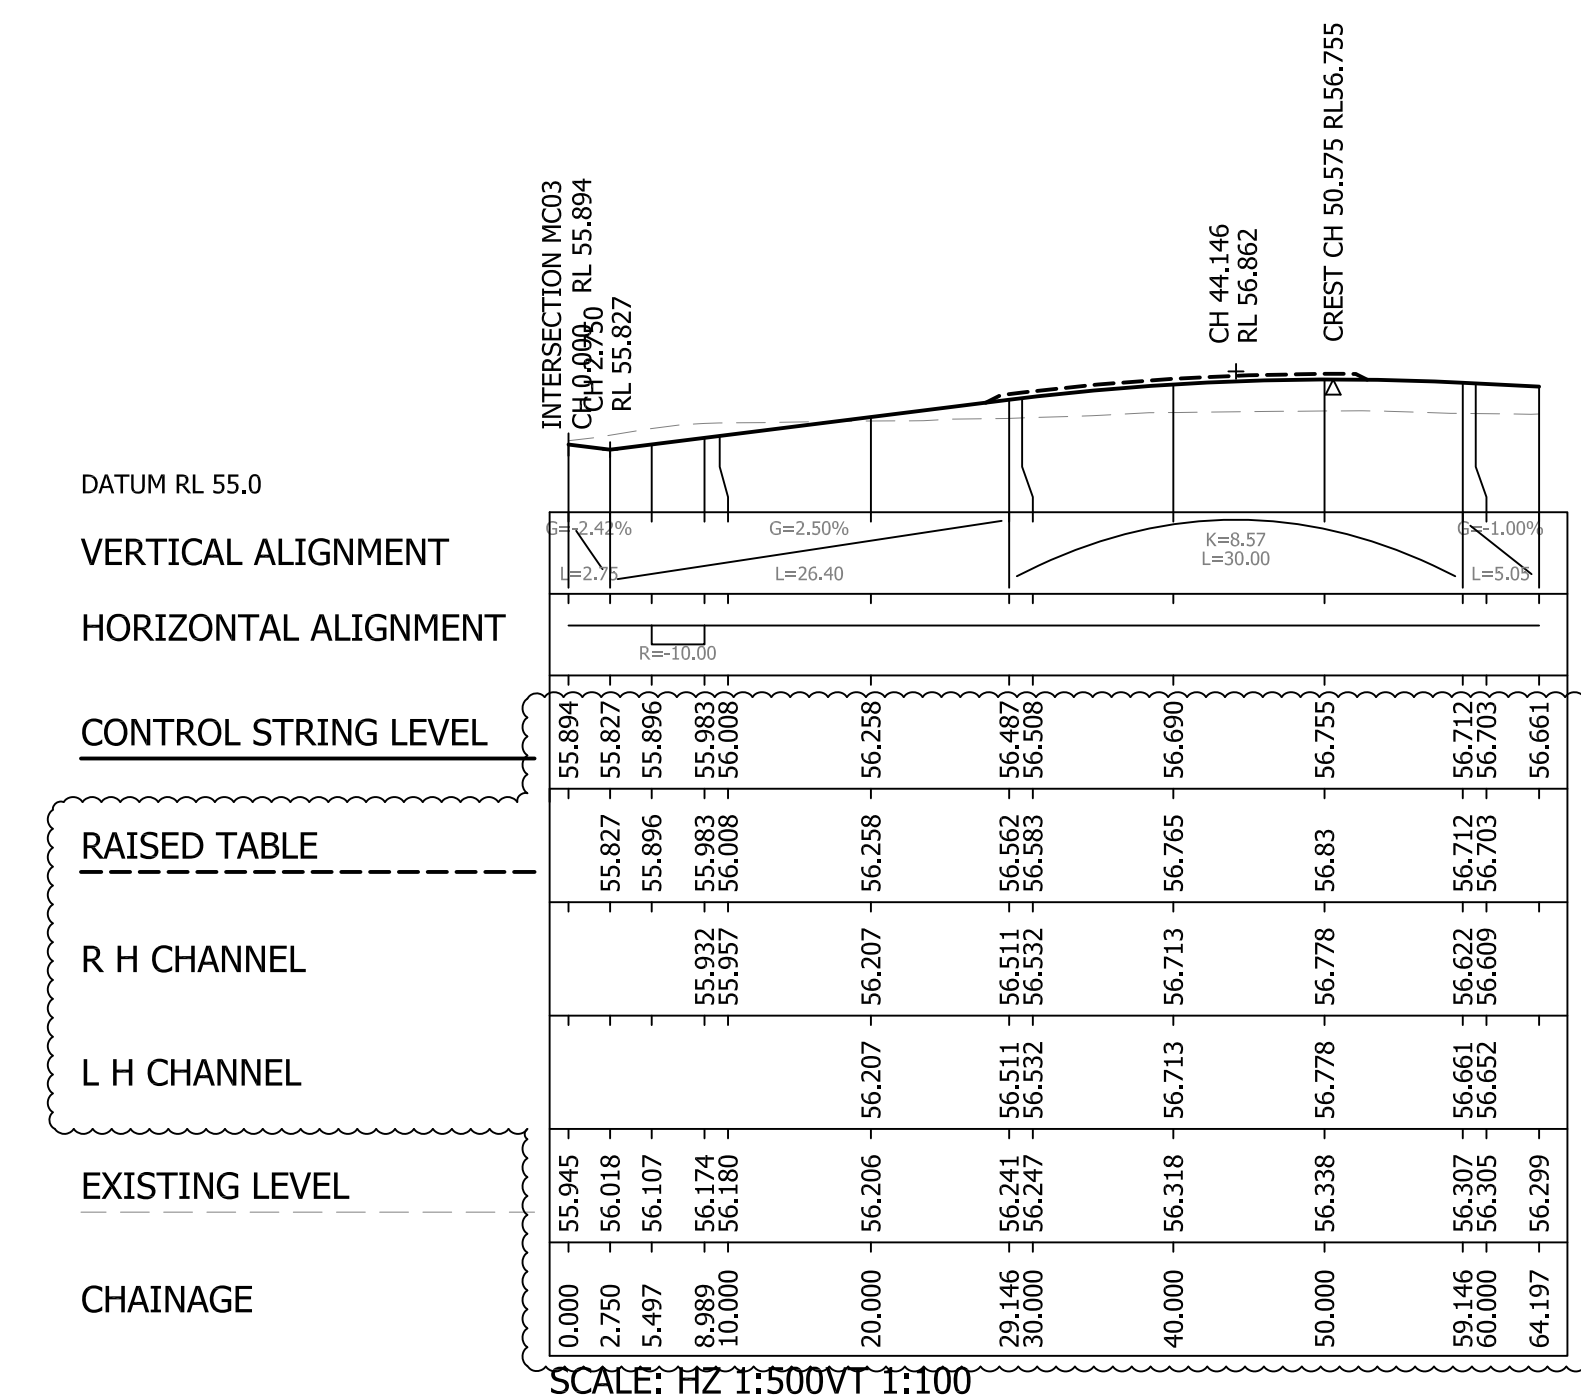
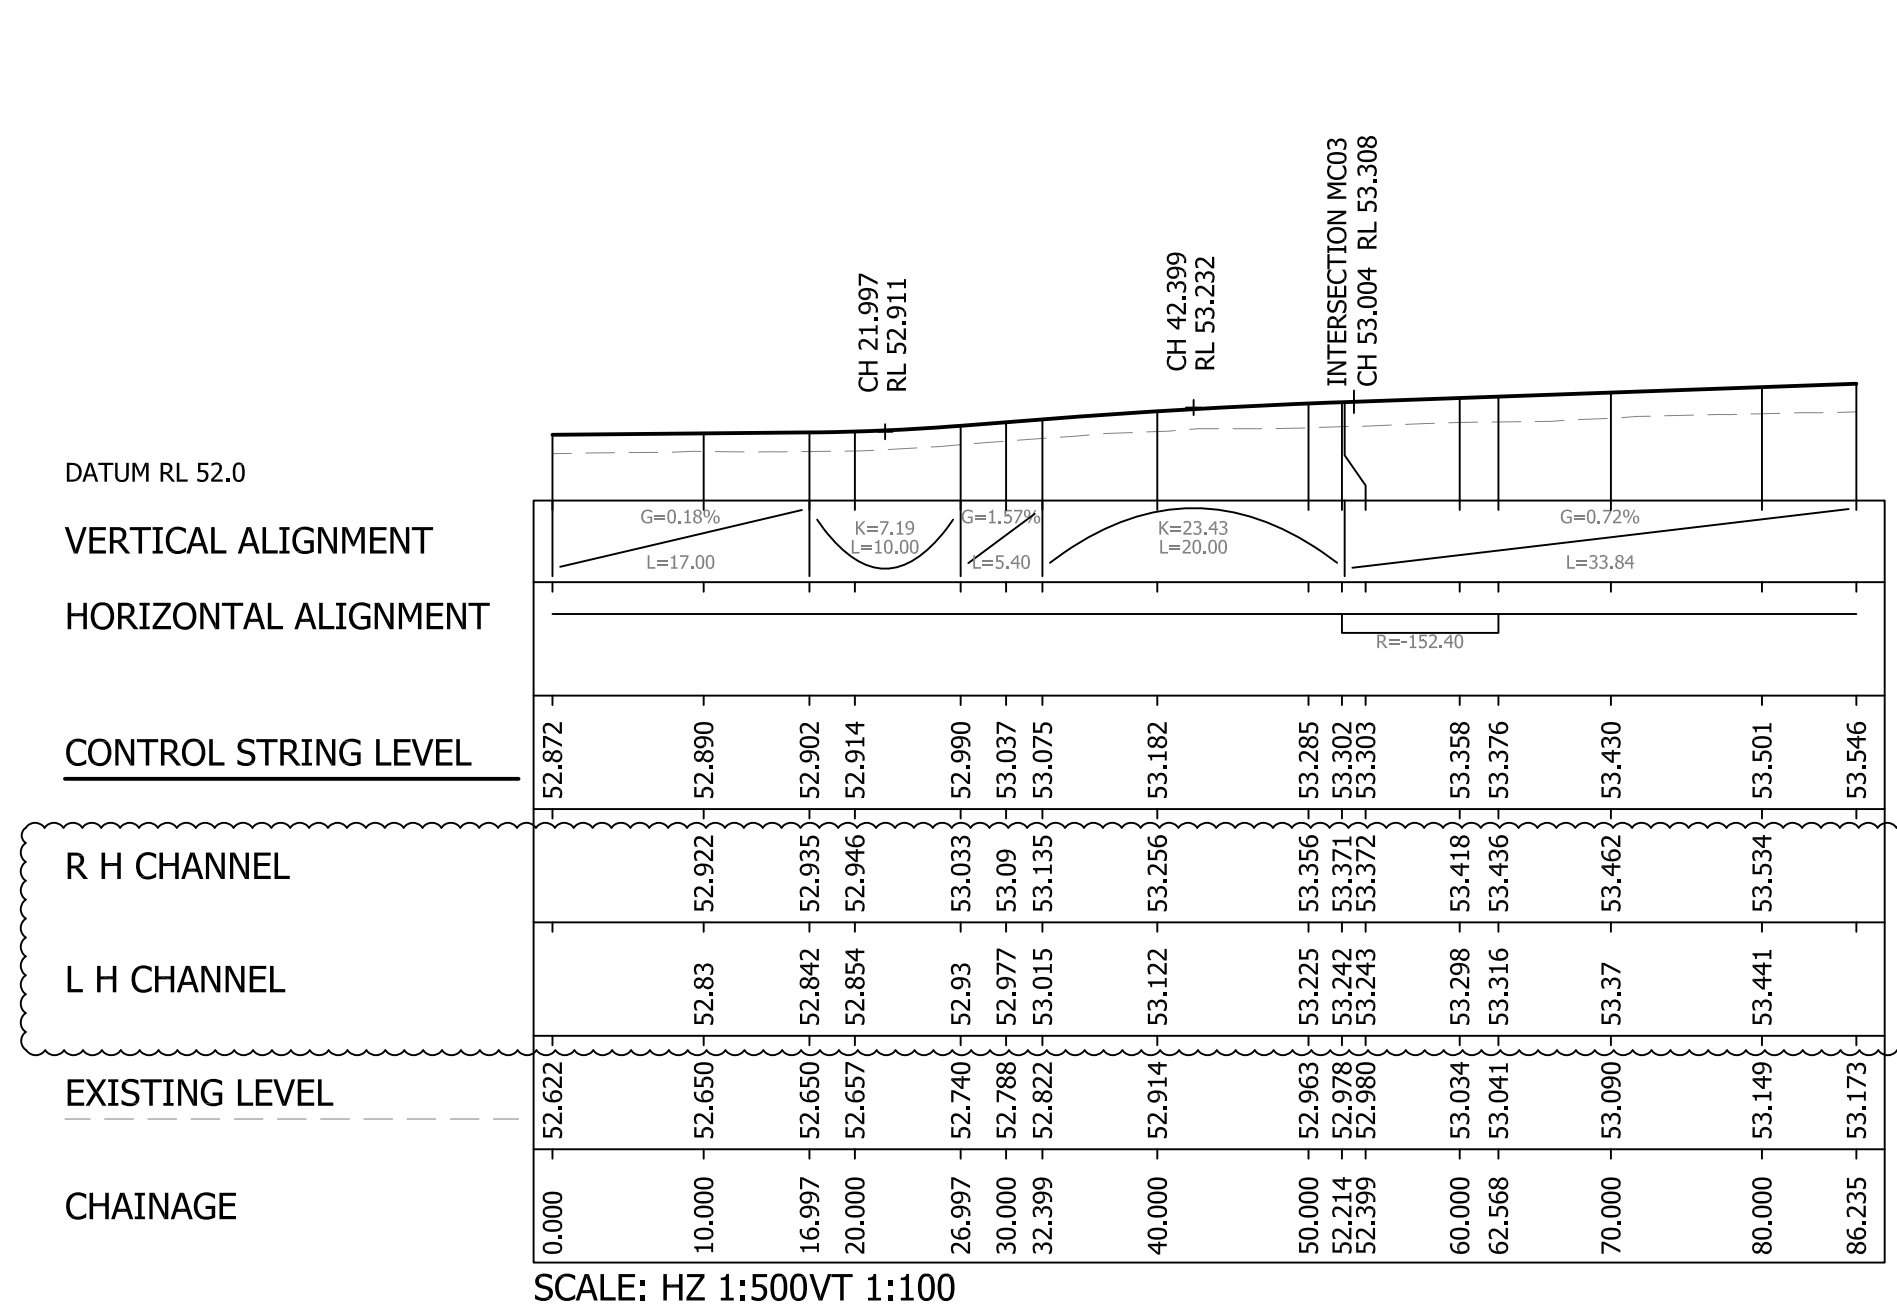
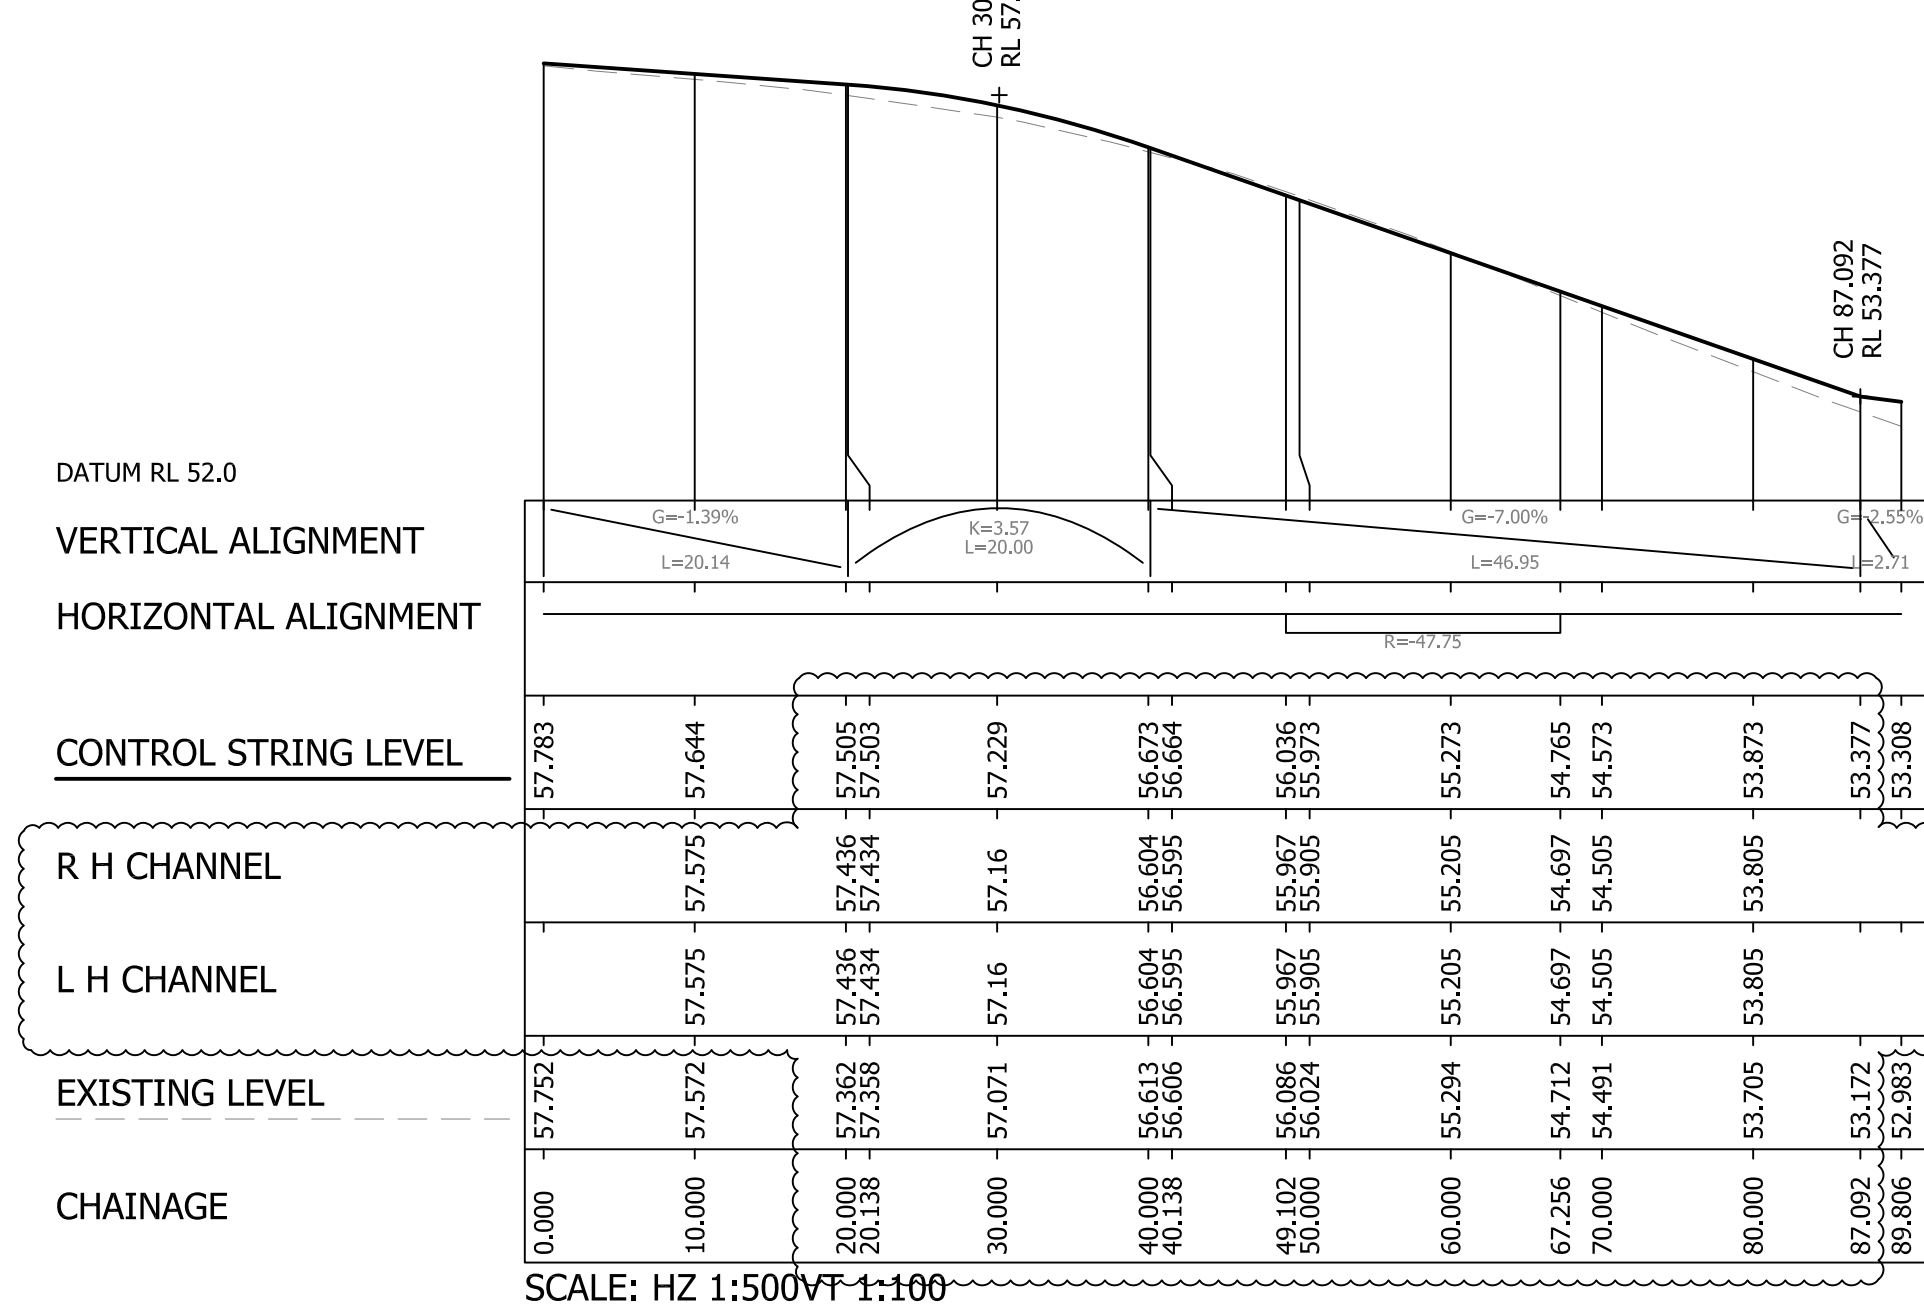
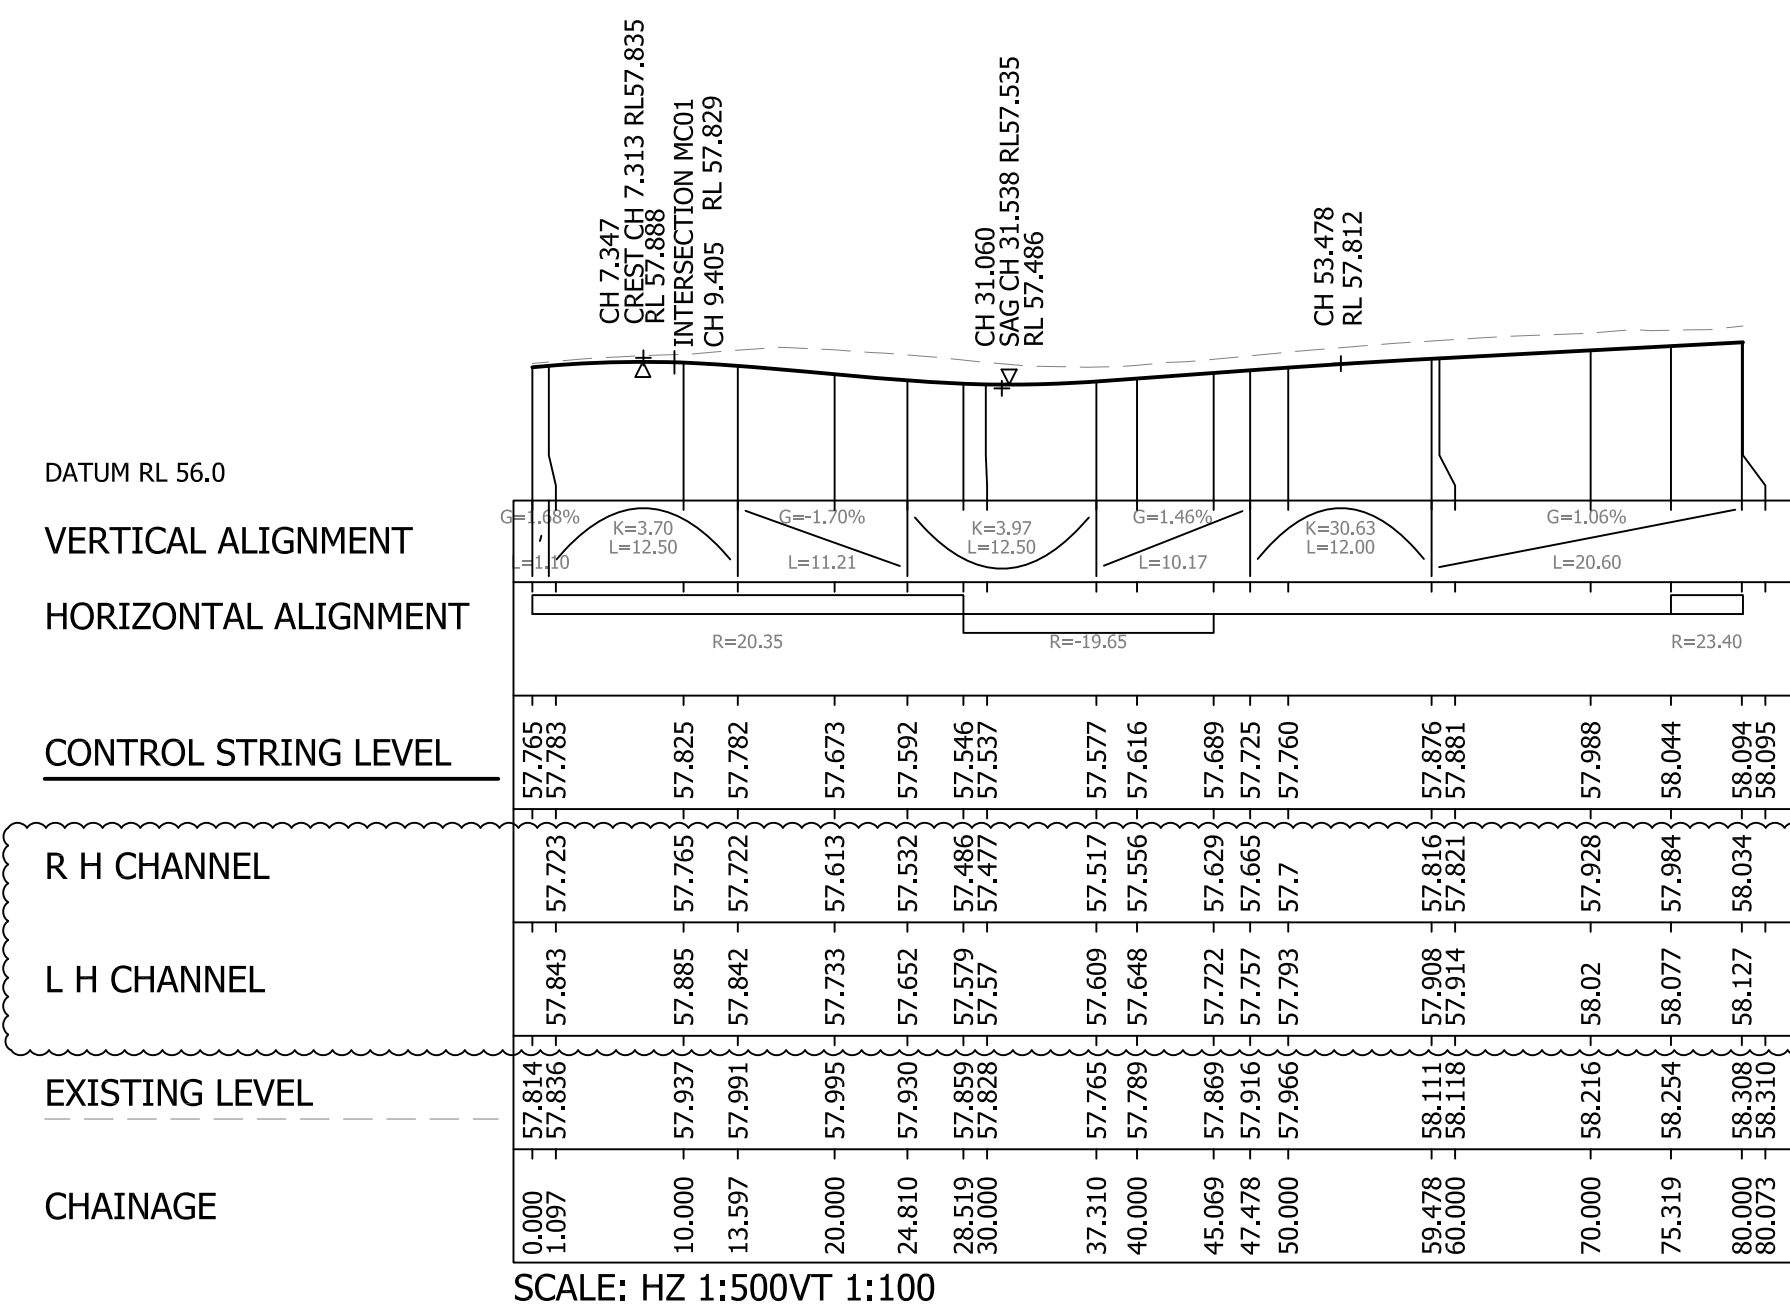


## Notes

1. For proposed road labels and chainages refer to drawings:  
RHWVILLE/RD/01-02
2. Highway geometry subject to approval.
3. "Existing Level" refers to the topographic survey carried out prior to the archaeological excavation works undertaken recently and may differ from existing levels in some places.

|   |                                                          |     |            |
|---|----------------------------------------------------------|-----|------------|
| B | Updated to reflect Tetlow King masterplan revisions. (H) | PAS | 24/04/2014 |
| A | Updated to reflect Tetlow King masterplan revisions. (H) | PAS | 09/01/2014 |

| rev. | amendment | checked | date |
|------|-----------|---------|------|
|------|-----------|---------|------|

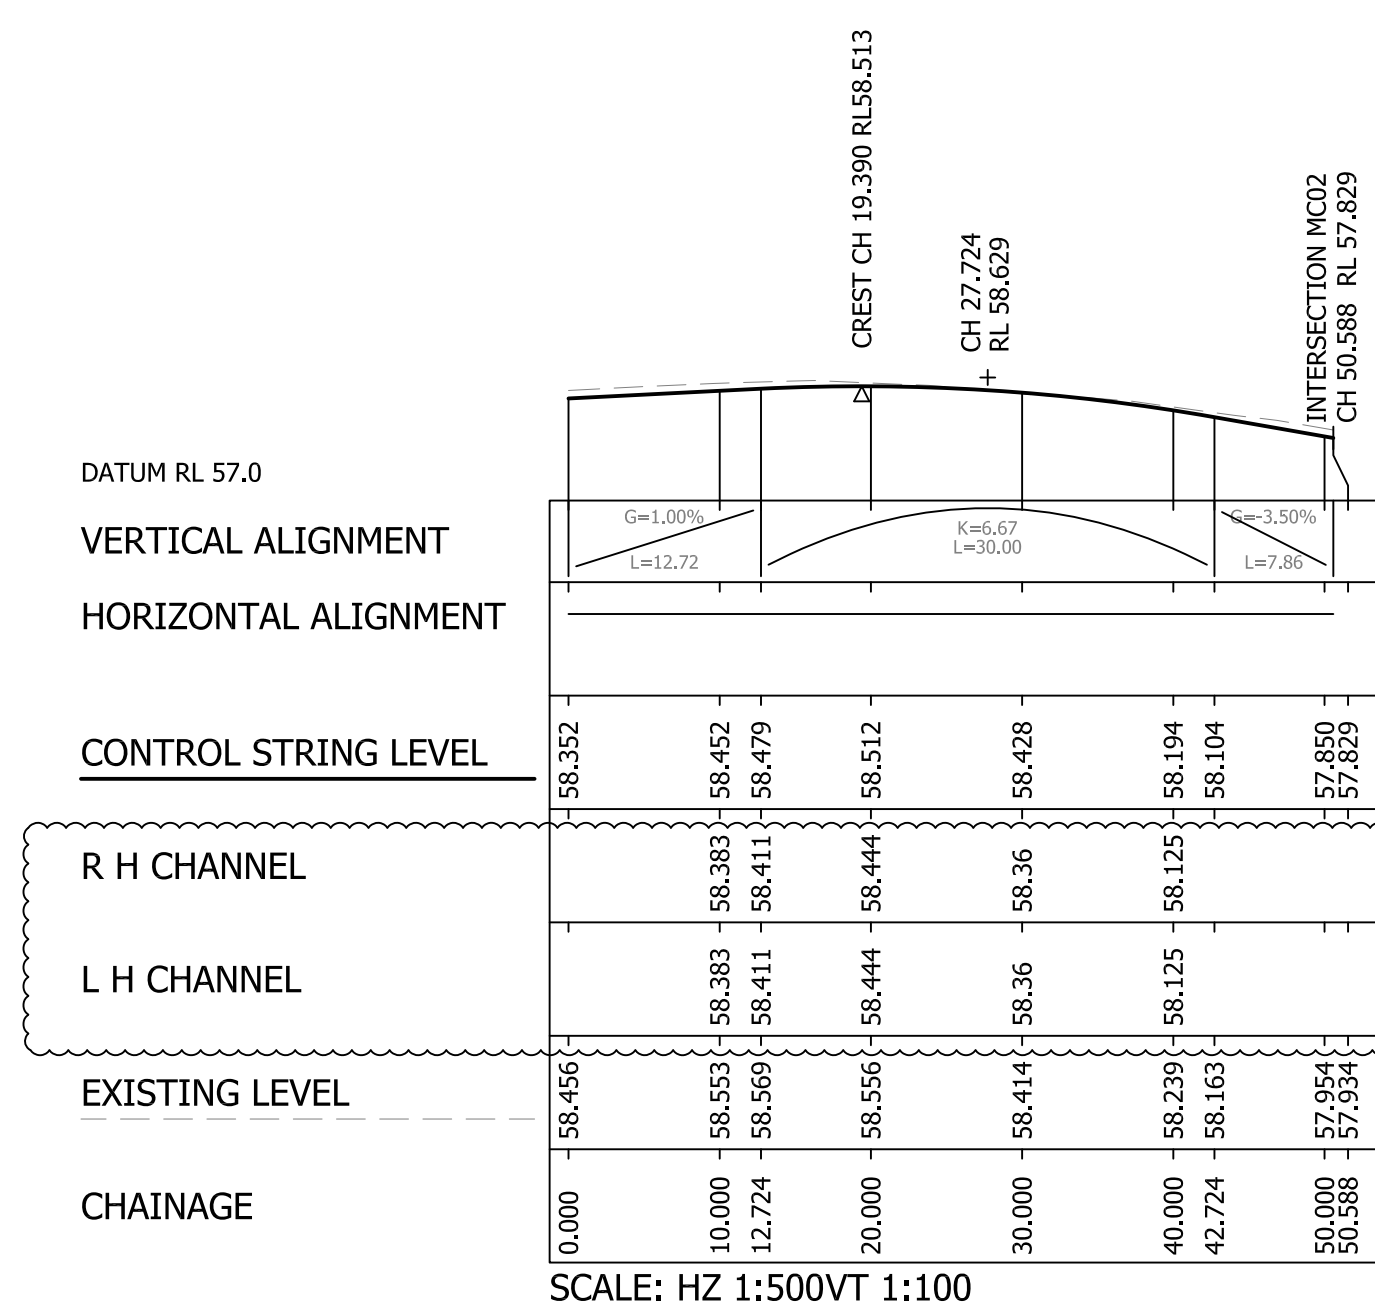

**Mayer Brown Limited** Lion House  
Oriental Road Woking Surrey GU22 8AR  
Telephone 01483 750 508 Fax 01483 750 437  
wokingoffice@mayerbrown.co.uk www.mayerbrown.co.uk

client  
REDROW HOMES

project

BEREWOOD, WATER  
PHASE 2 HOUSING

|       |             |          |    |            |     |
|-------|-------------|----------|----|------------|-----|
| scale | 1:100/1:500 | drawn by | HJ | checked by | PAS |
|-------|-------------|----------|----|------------|-----|

|      |               |          |              |
|------|---------------|----------|--------------|
| date | DECEMBER 2013 | cad file | RD_03-04.dwg |
|------|---------------|----------|--------------|

---

title

PROPOSED ROAD LONGITUDINAL SECTIONS  
SHEET 1 OF 2

|                |      |
|----------------|------|
| drawing number | rev. |
| RHWVILLE/RD/03 | B    |