



REV	DATE	BY	CHK	APPR	DESCRIPTION
-	19.11.13	JC	AY	TG	Draft Stage F1 Issue
A	29.11.13	JC	AY	TG	Tender Issue


NORTH

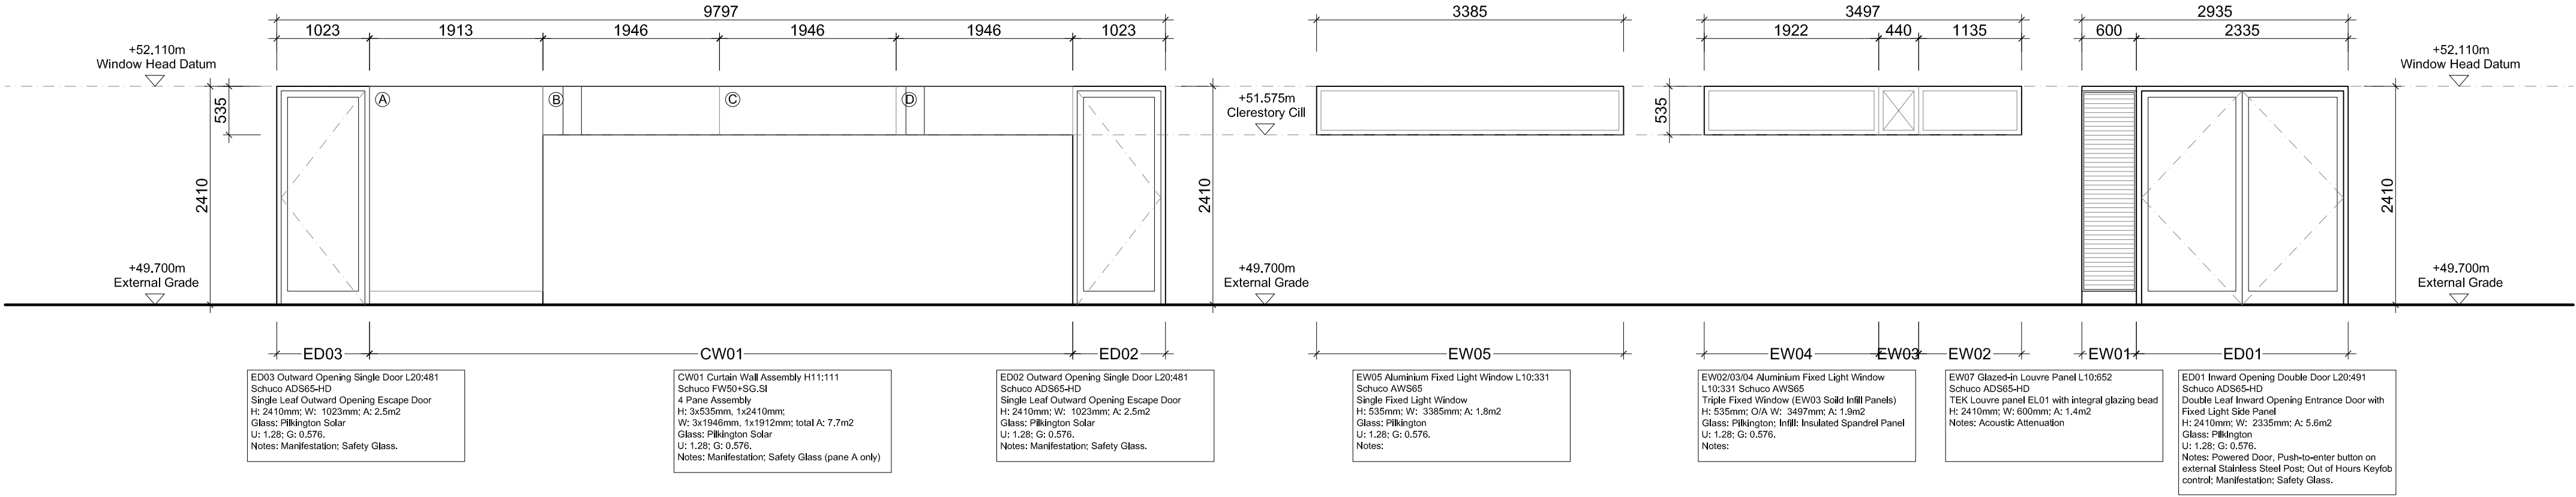


EAST

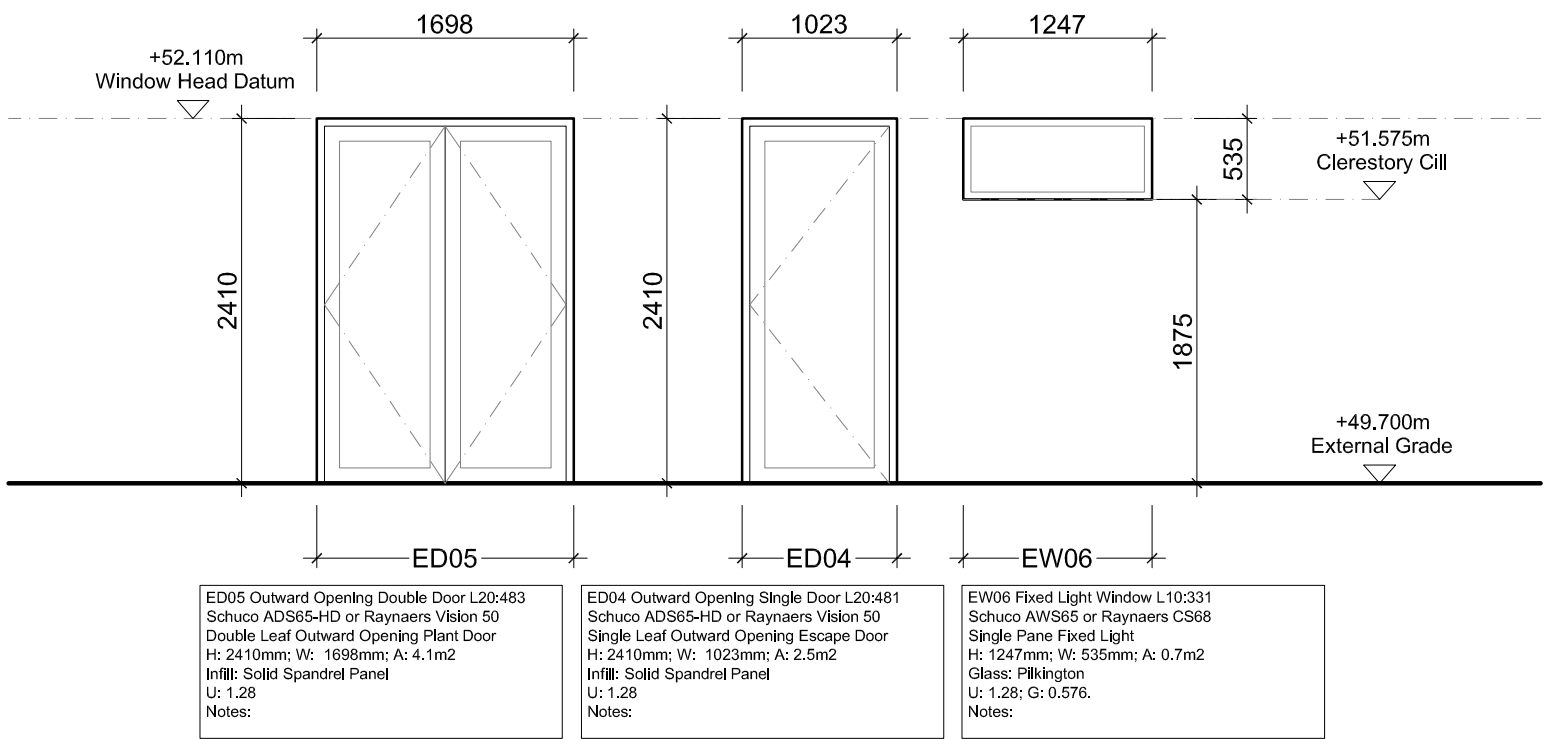


SOUTH

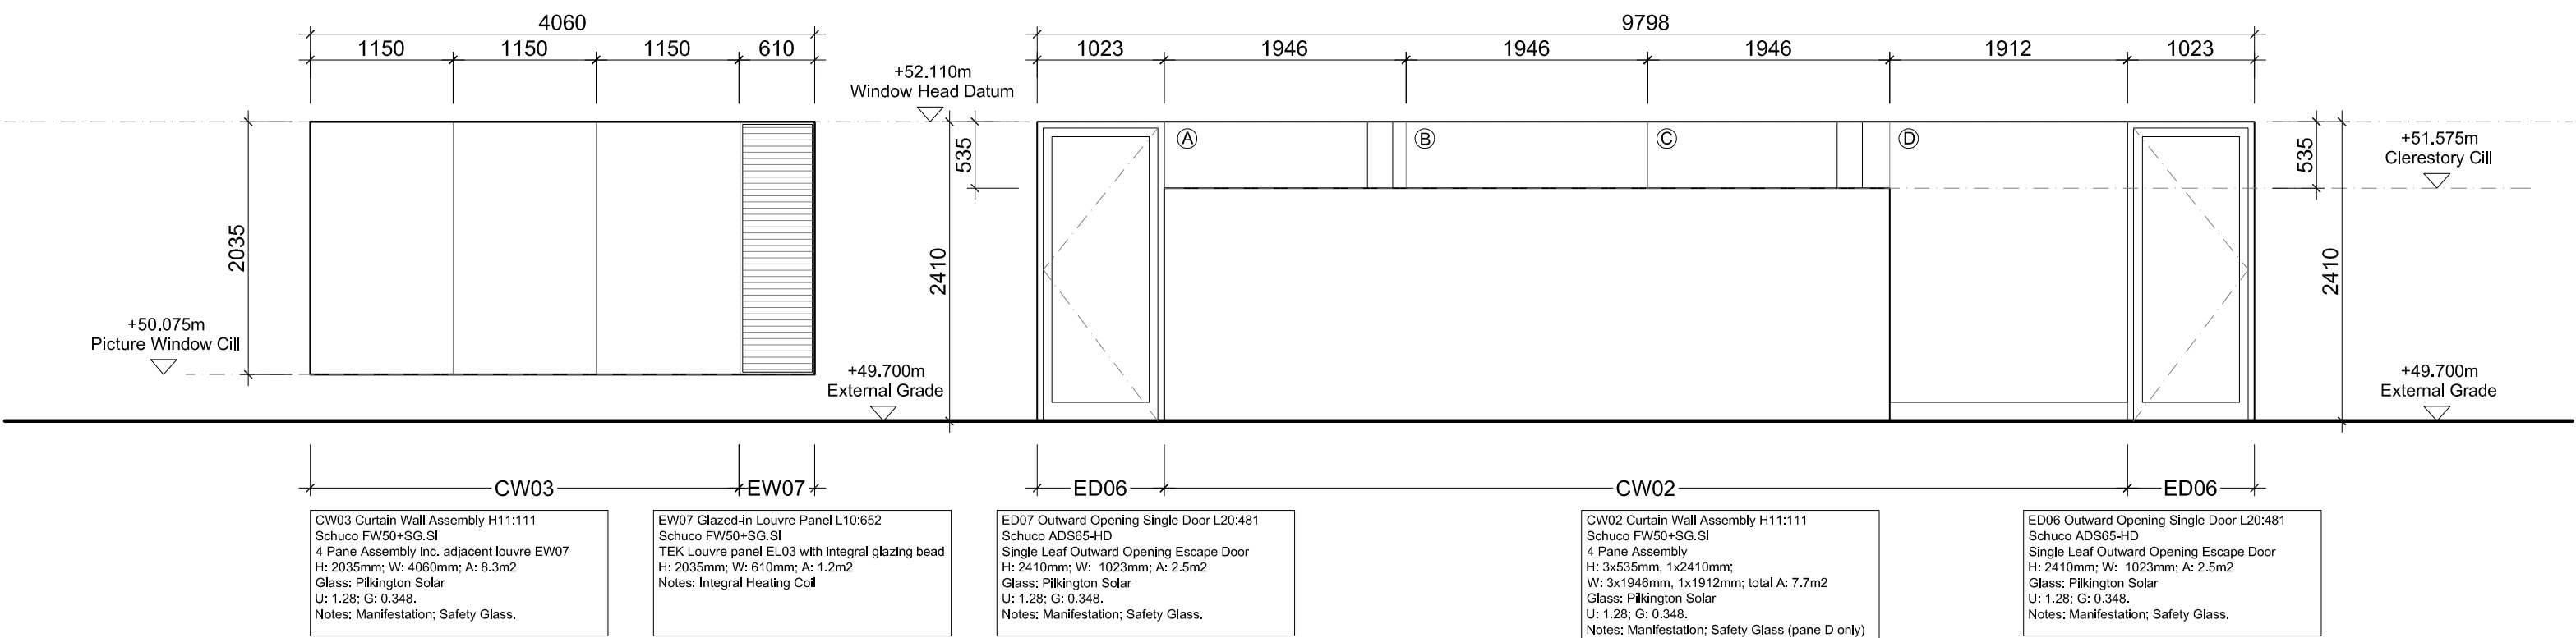

WEST

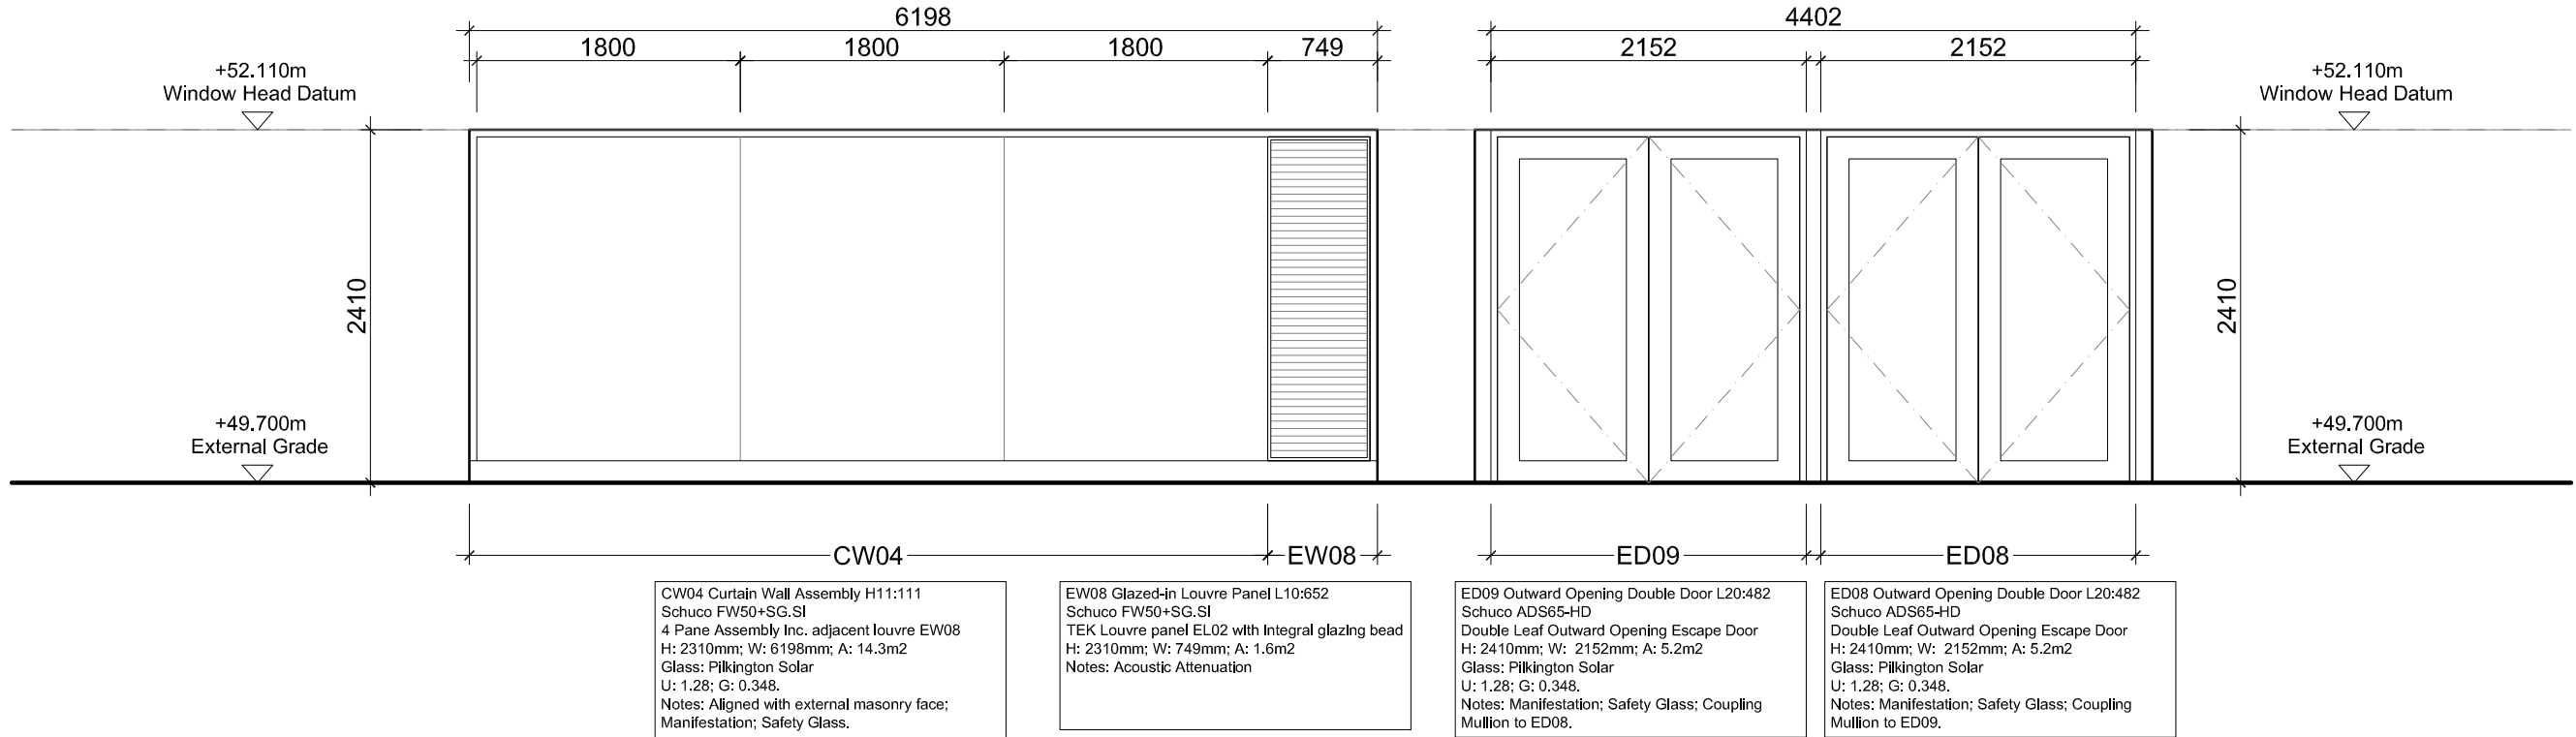

PLANT

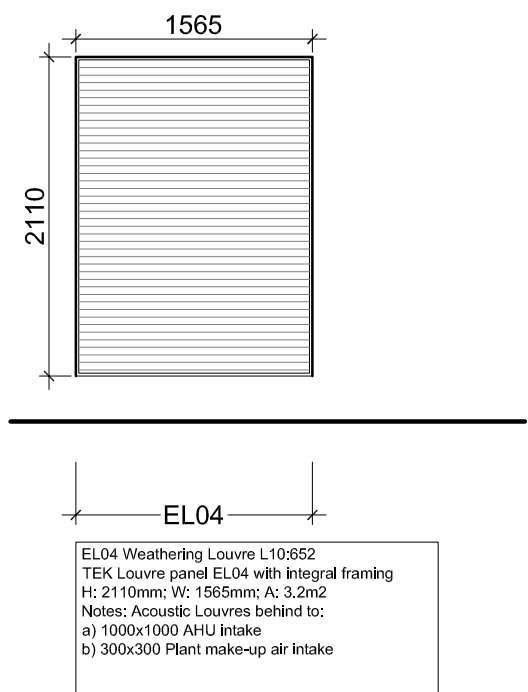

studio 10, cliff road studios, cliff road, london, nw1 9an
haverstock associates llp
t: 020 7267-7676 f: 020 7267-5020 e: info@haverstock.com www.haverstock.com

CLIENT:
emsworth baptist church

JOB TITLE:
emsworth baptist church

DRAWING TITLE:
External Doors & Windows
Schedule

JOB NO: 842	DRAWING NO: T2130	REVISION: A	SCALE(S): 1:20@A1
DRAWN: JC	CHECKED: AY	APPR: TG	DATE: 29.11.13

DRAWING STATUS: TENDER
DO NOT SCALE FROM THIS DRAWING: CHECK ALL DIMENSIONS ON SITE BEFORE ORDERING