


**PROPOSED ALTERATIONS AND ADDITIONS.
17, SELANGOR AVENUE, EMSWORTH, HANTS.
FOR MR & MRS P. LYONS.**

HAVANT BOROUGH
COUNCIL
21 JAN 2014
RECEIVED

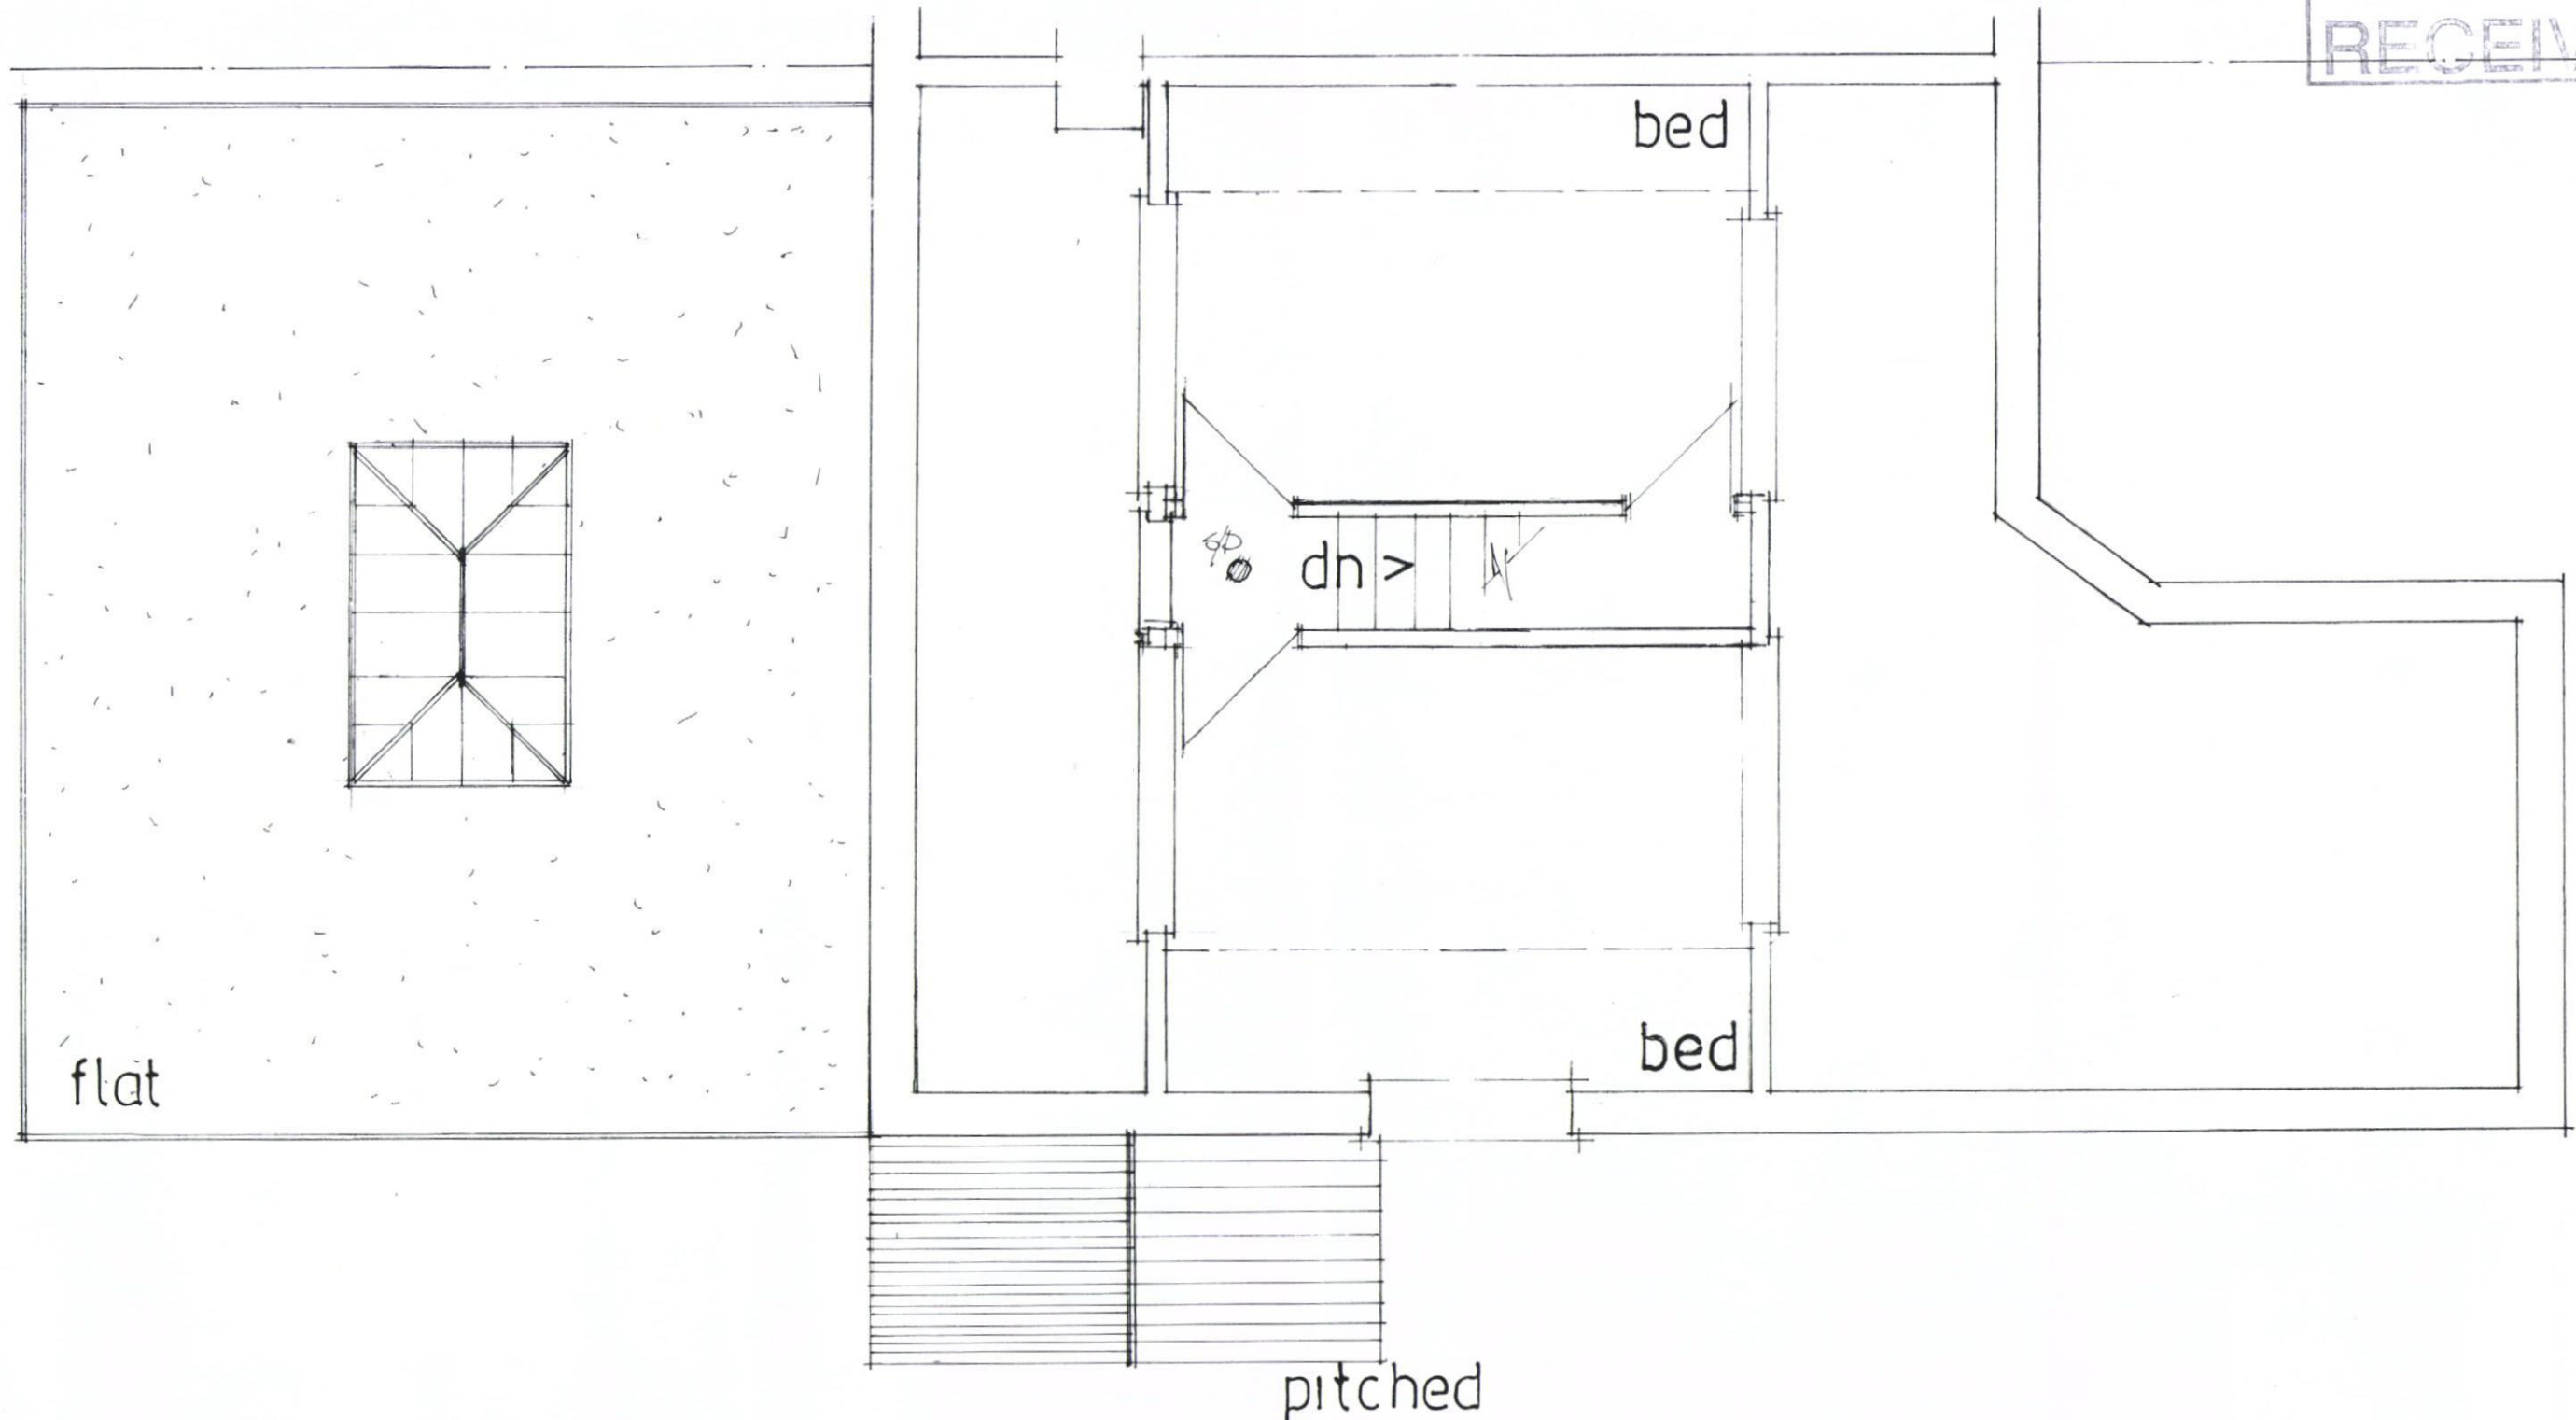

date jan 201
scale 1:50

FIRST FLOOR

PETER J. WALKER MRICS
CHARTERED SURVEYOR
182 SEAFRONT, HAYLING ISLAND, HANTS
PO11 9 AN

TEL: 02392 467571