


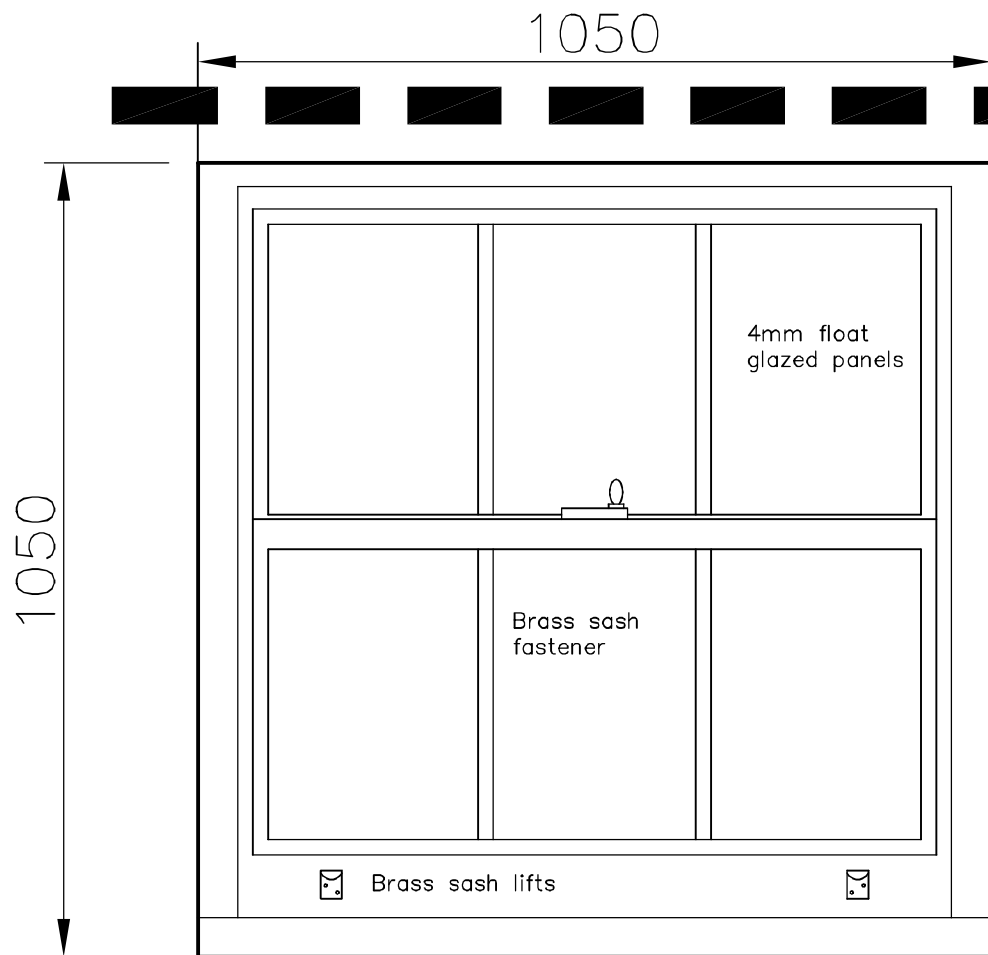

ELEVATION

Galvanised heavy duty
box lintol as Catnic CN 71

New double hung
sliding sash window
with spiral spring
sash balances
parting beads etc.


New double hung
sliding sash window
with spiral spring
sash balances
parting beads etc.

4mm float
glazed panels

Brass sash lifts


Brass sash
fastener

4mm float
glazed panels

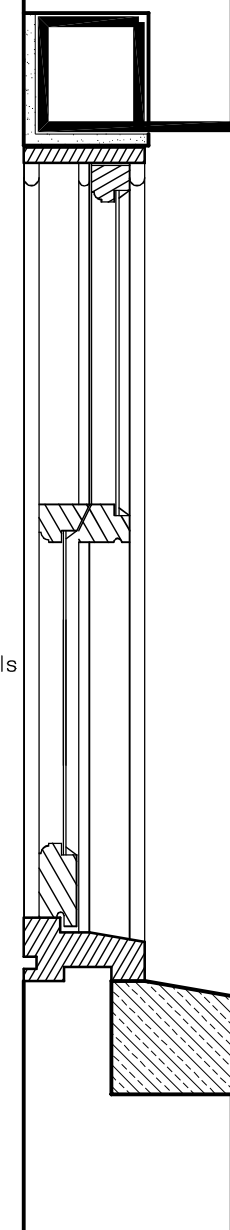

SECTION

Cill with
battered top face
and drip under

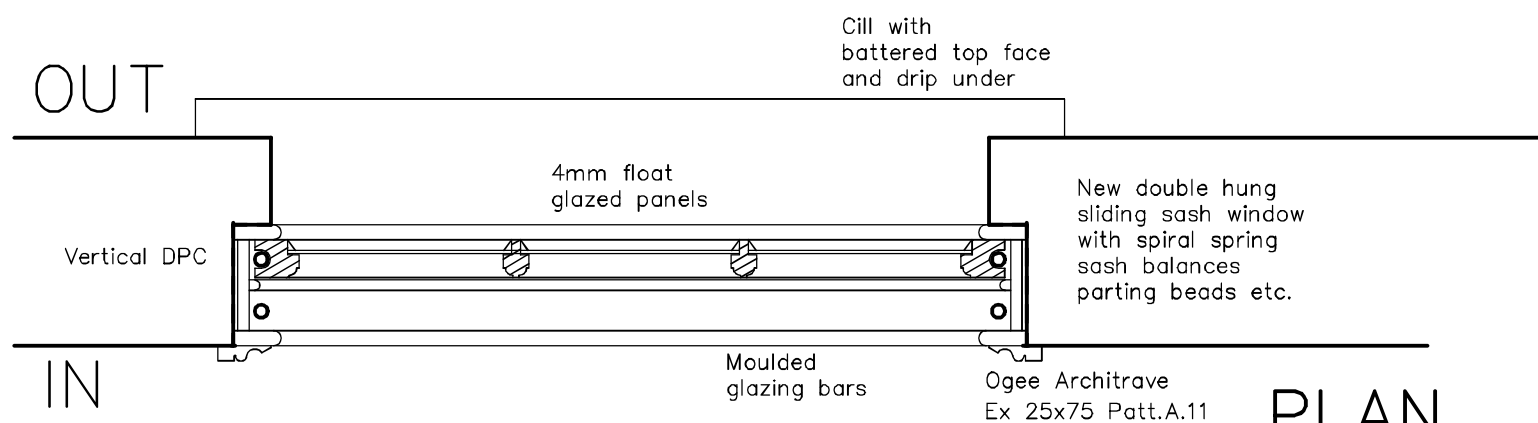

PLAN

25 South Street
Emsworth
PO10 7EG

REPLACEMENT
WINDOW
(Typical)

Revisions

A.
B.
C.

Martin Critchley
Chartered Architect
7 North Street
Havant, Hampshire, PO9 1PW
023 92 474 919
critchleyarchitect@hotmail.com

Scale 1:10
Drawn MHC/ALB
Date 04/11/14

1456-603⁰