



38 PARK ROAD, PURBROOK, PORTS.

PROPOSED 2-STORY SIDE EXTENSION

Scale: 1/50, 1/100 REV A DATE AUG 14

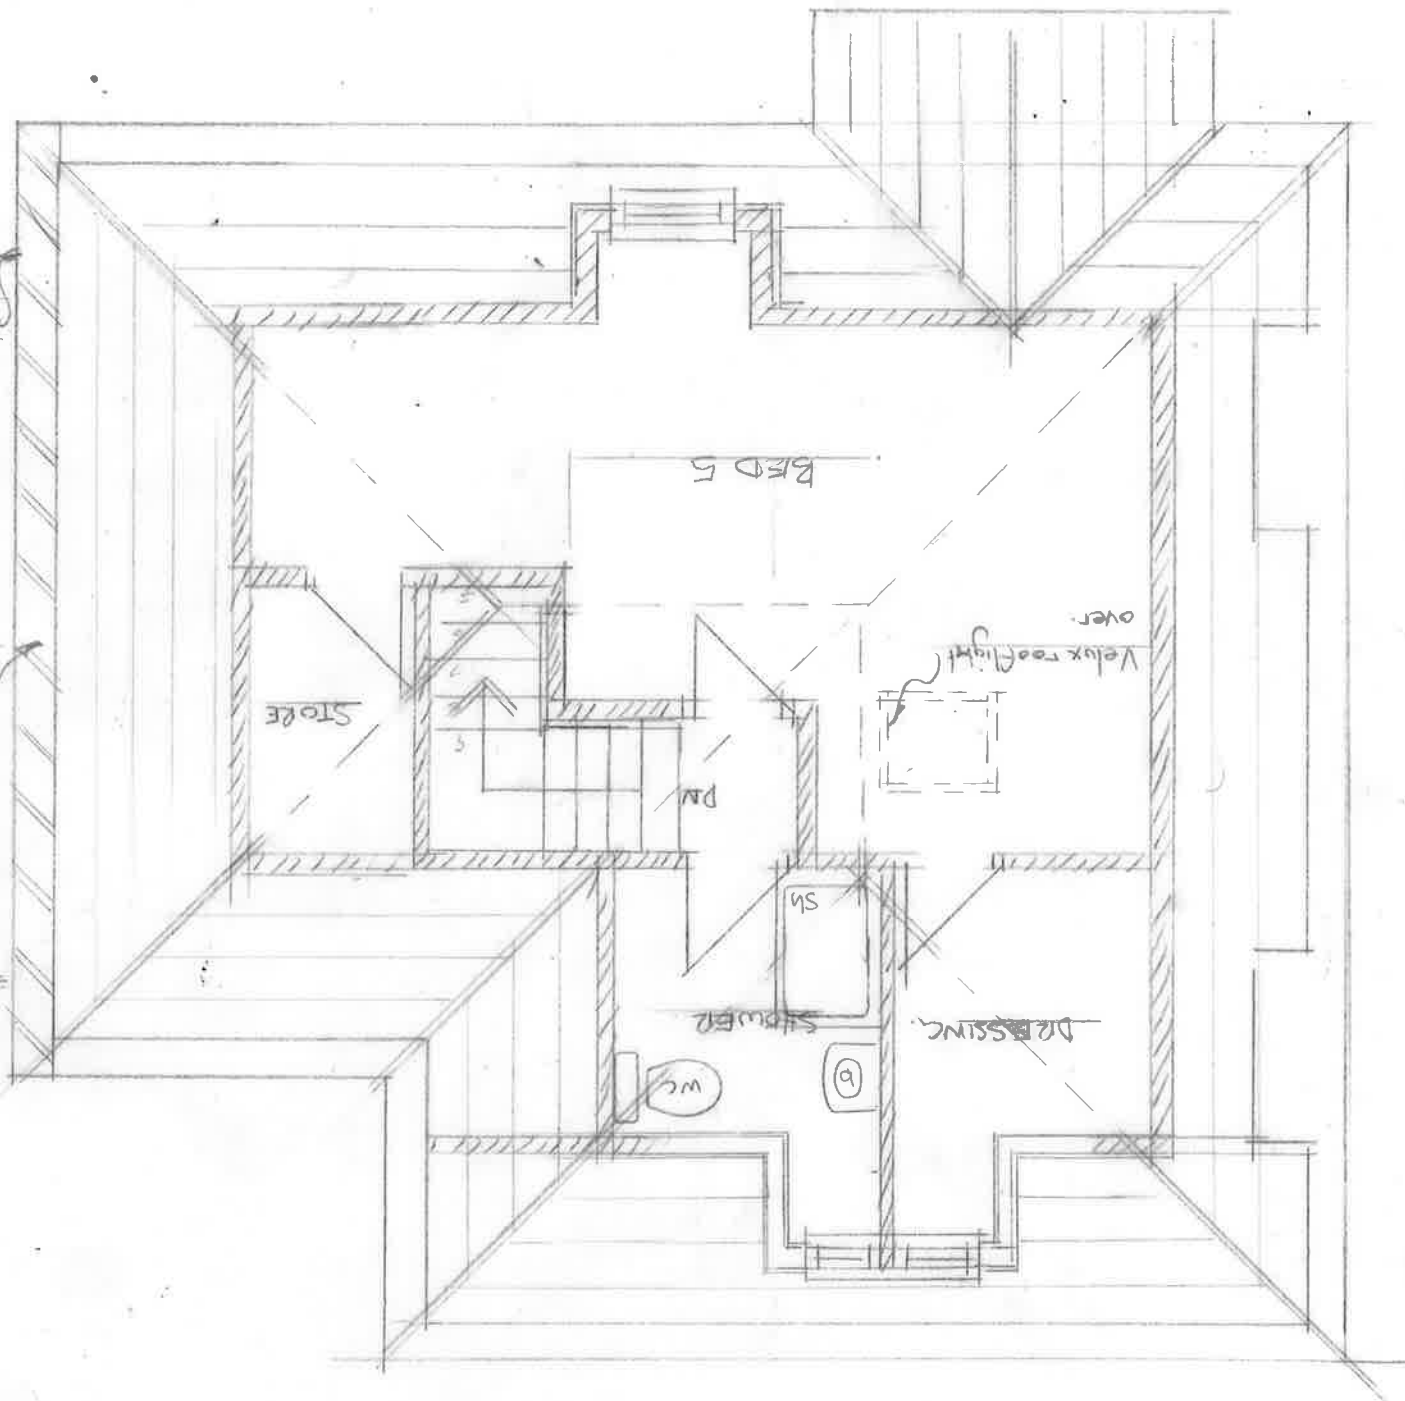


SECOND FLOOR PLAN.

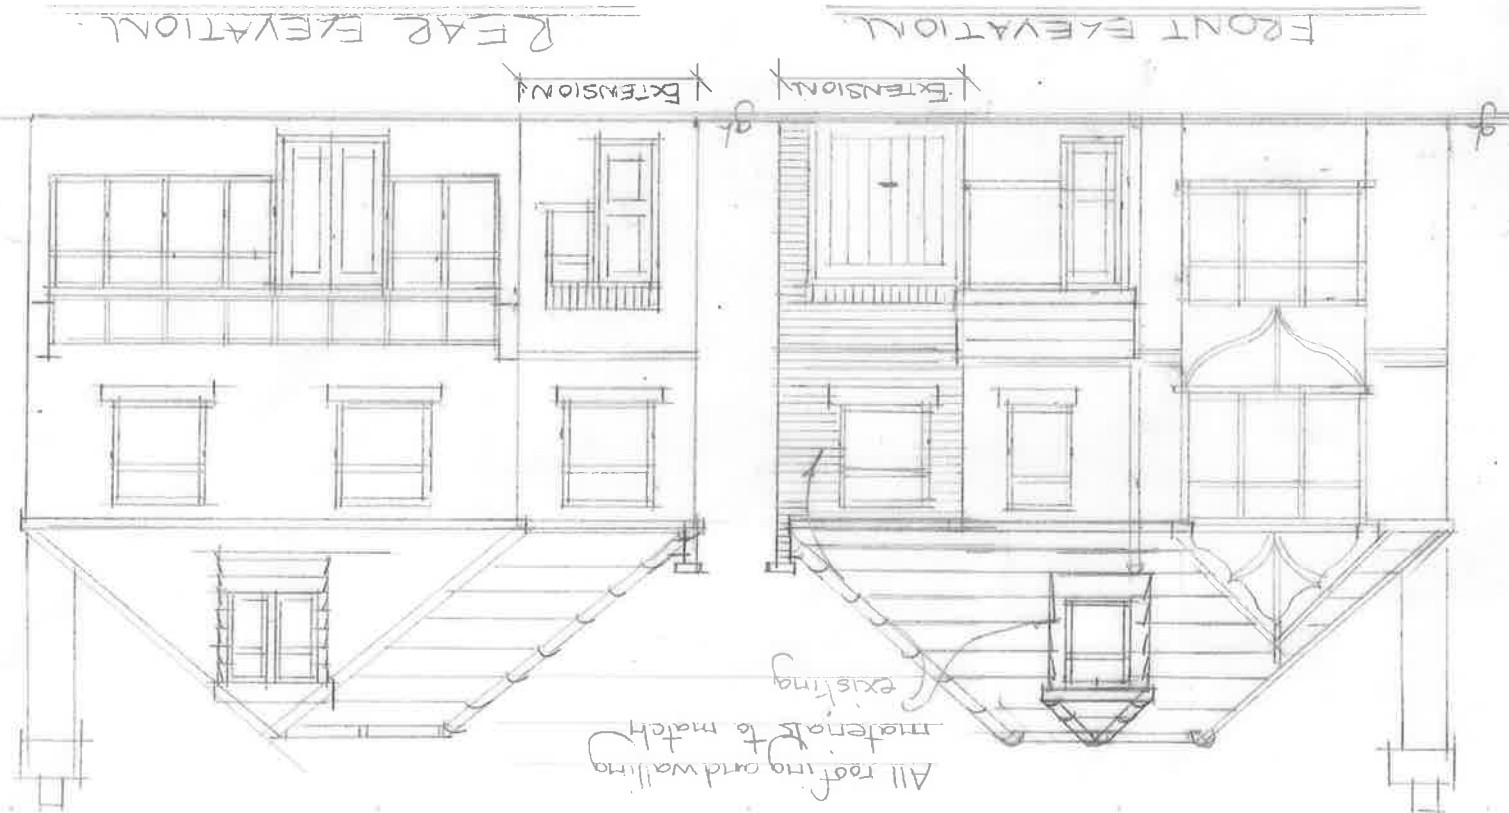

FRONT ELEVATION.

REAR ELEVATION.

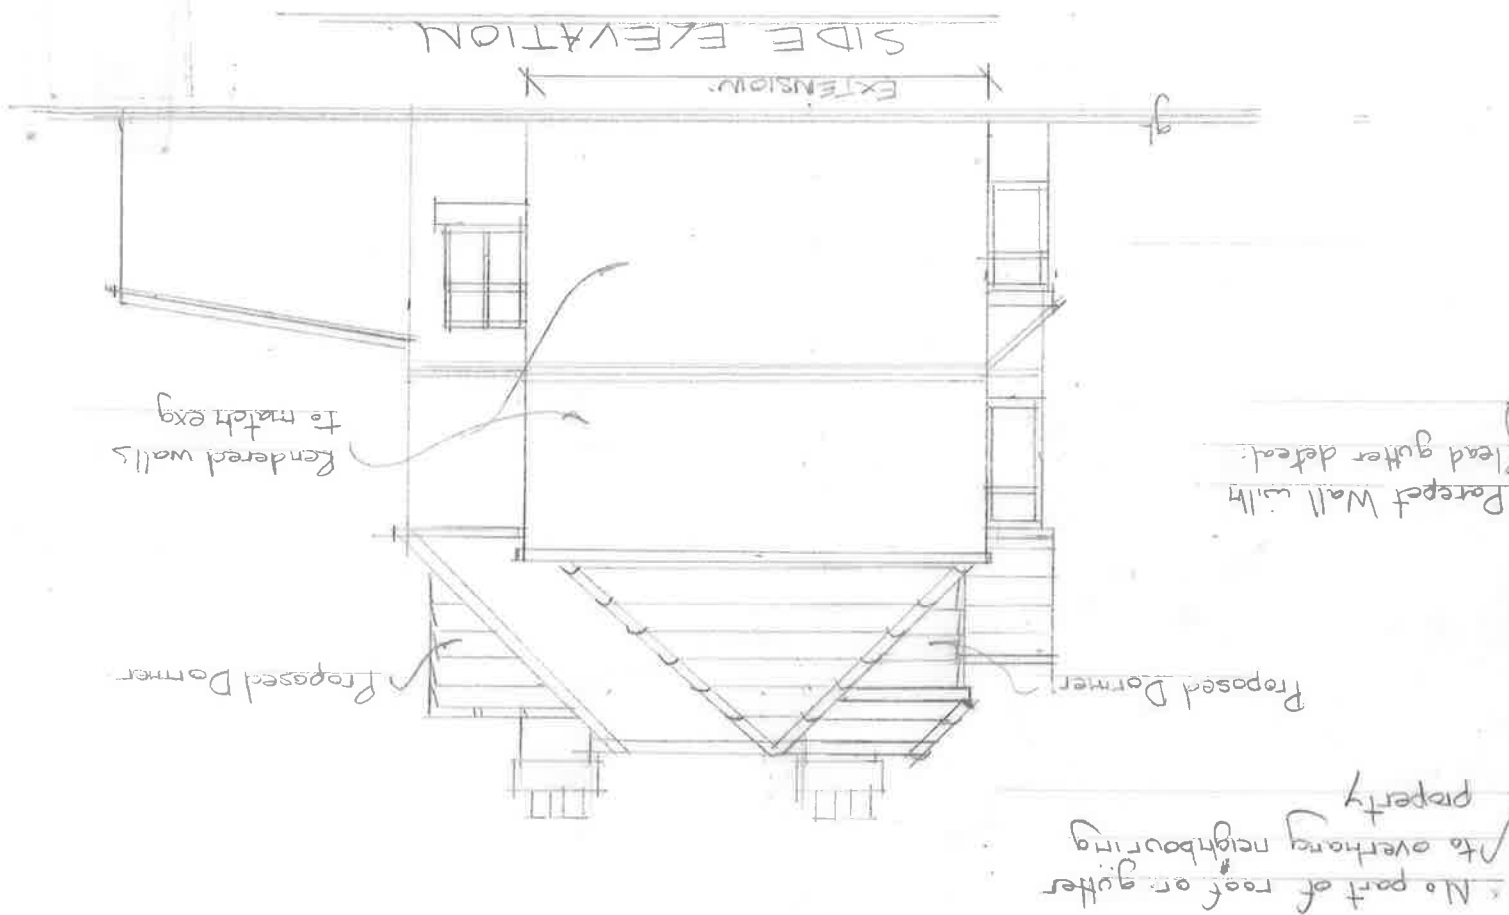

SIDE ELEVATION.