


1:200

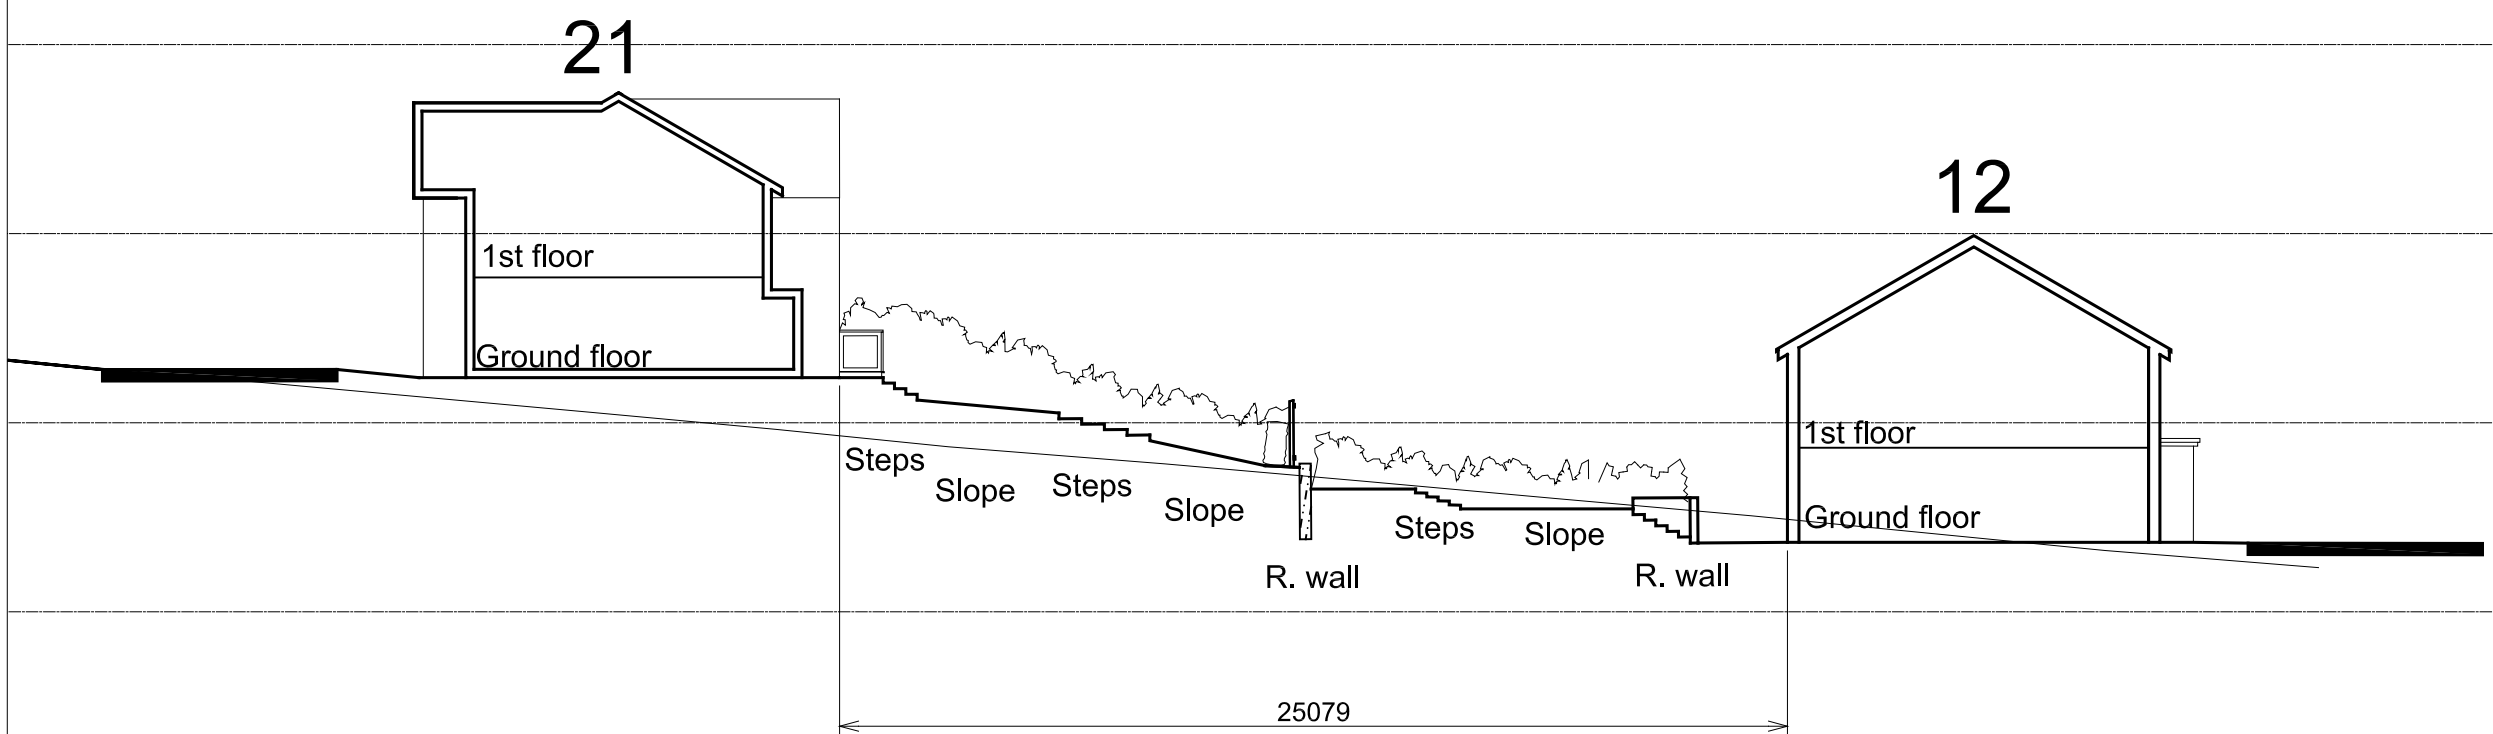

1:500

REVISION	DATE	COMMENTS	AUTHOR / CHECKED

architecture
urbanism
landscape

LHC GROUP
www.lhc.net

EXETER	01392	444334
PLYMOUTH	01752	669368
SOUTHAMPTON	08450	714565

TITLE
PORTSDOWN HILL
HAVANT

DETAIL
Section between plots 12 and 21

DATE	SCALE	
May 2014	As specified	
DRAWING No. 10774 P01.14	REV	AUTHOR / CHECKED DW/RS

DRAWING - STATUS PLANNING

CONTRACTORS MUST CHECK ALL DIMENSIONS ON SITE. ONLY FIGURED DIMENSIONS ARE TO BE WORKED FROM. DISCREPANCIES MUST BE REPORTED TO THE ARCHITECT BEFORE PROCEEDING. © THIS DRAWING IS COPYRIGHT.