



Existing Layout

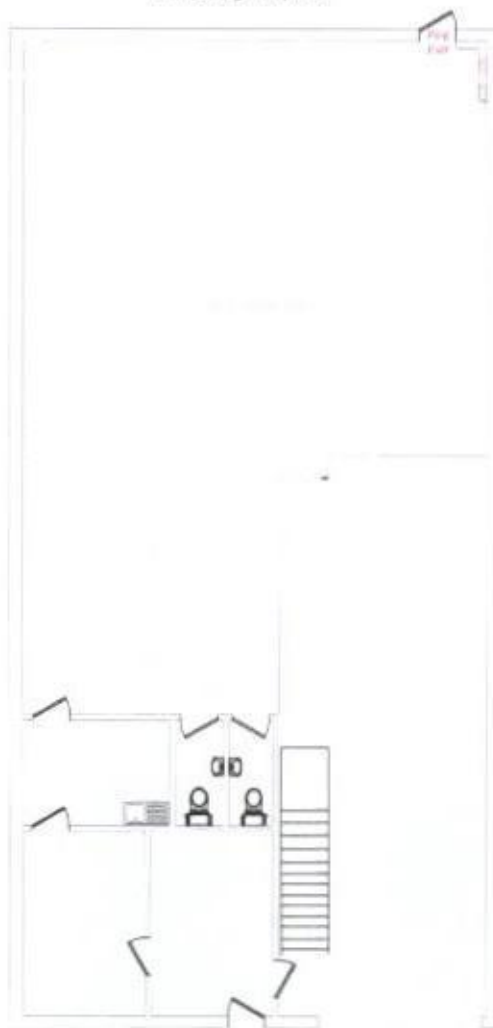

PROPOSED ALTERATIONS TO INSIDE OF BUILDING
REMOVE ALL MEZZANINE FLOORING AND CONSTRUCT
A RECESS TO ACCEPT A ROLLER BRAKE TESTER

Proposed Layout

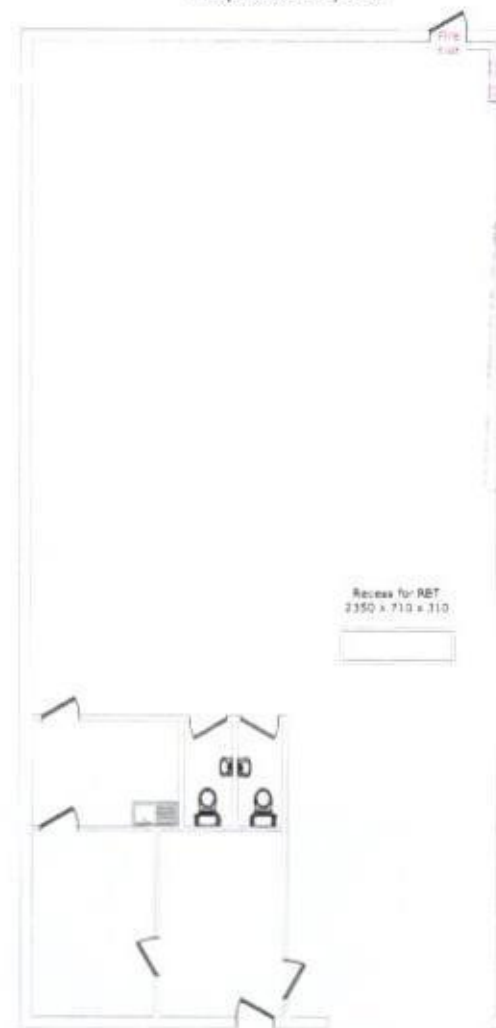

Recess for RBT
2350 x 710 x 310



This plan is subject to approval and acceptance by the client. PLEASE NOTE THAT A MINIMUM CHARGE OF £200.00 PLUS VAT MAY BE LEVIED IF APPROVAL IS OBTAINED WITH THIS PLAN, BUT LIFTMASTER EQUIPMENT IS NOT SUBSEQUENTLY USED.



Liftmaster Garage Equipment Ltd

Unit 27 Cedar Stream Rd
180 Lane End Dr

Atton

Worcestershire

GU14 2QA

LIFTMASTER GARAGE EQUIPMENT LTD

THE COPYRIGHT OF THIS DRAWING IS OWNED BY
LIFTMASTER GARAGE EQUIPMENT LTD AND MUST NOT BE
COPIED OR REPRODUCED IN ANY MANNER WITHOUT THE WRITTEN
CONSENT OF THE COMPANY

TEL: 01452 840000
FAX: 01452 840006
www.liftmasteruk.com
sales@liftmasteruk.com



This drawing should be used for general guidance only and not used for building or installation work.
All dimensions must be measured on site and not copied from this drawing. Approval is unobtainable until the client has approved the design before starting any work.
The lift must be installed in accordance with statutory requirements and it is the client's responsibility to provide a suitable vehicle with a weight/capacity certificate or a certified test load.
The client must provide suitable assistance in moving or lifting heavy items in accordance with Manual Handling Regulations.
Any prices quoted are exclusive of building, excavation or electrical works.

CLASS 4 MOT REGULATIONS
3 dm minimum height over UK
min. door size 2.4m x 2.4m
MOT notice must be waiting only
2 hour parking must be provided
Search letter and certified
over area 4.5m
Room after lift to be a drive

PROPOSED CLASS 4 ATL MOT TEST BAY
for: Mark Williams Business name TBA
Unit 9 Palmers Road
EMSWORTH
PO10 7DH

Scale: 1:100 on A3

date: 31/03/14 drawing no: 1310314/A