




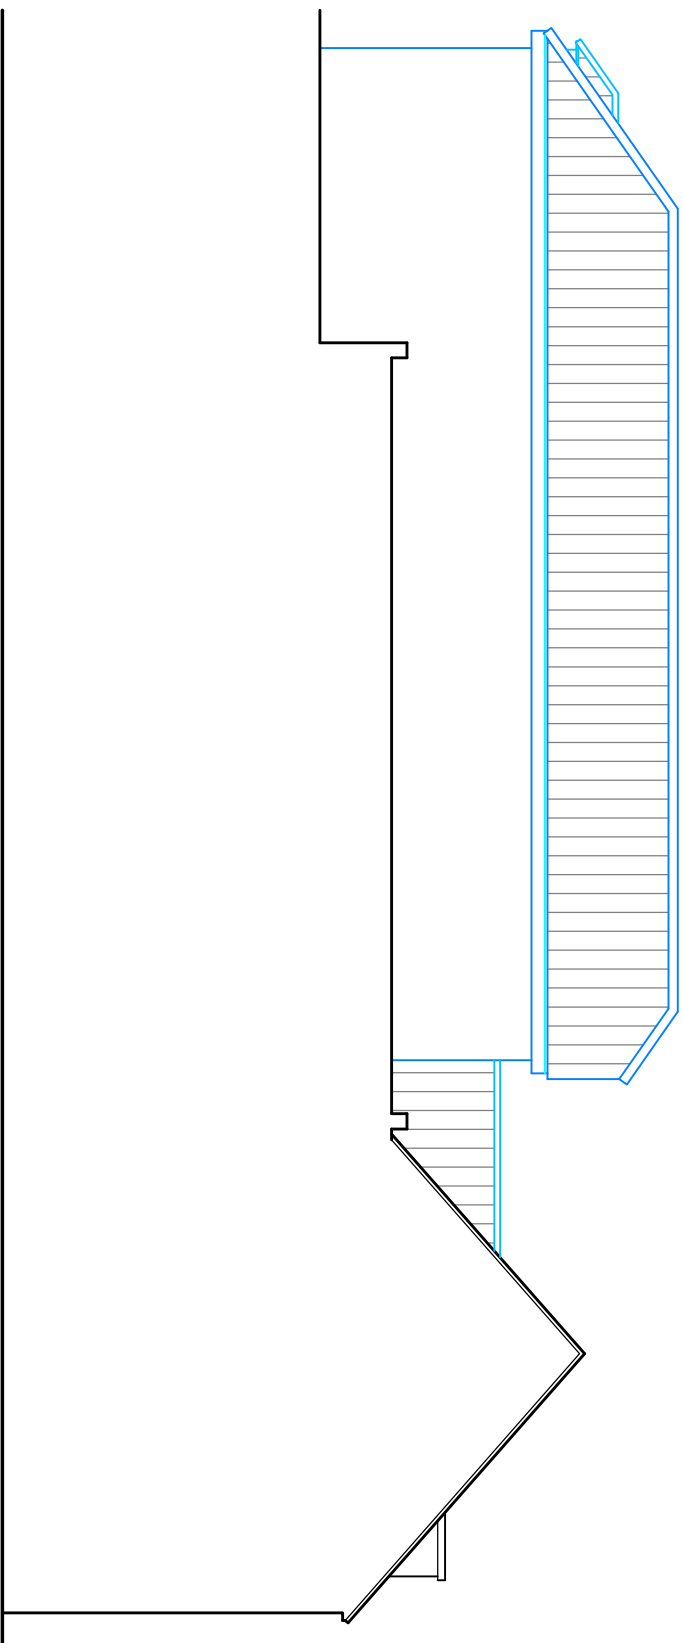


EAST ELEVATION

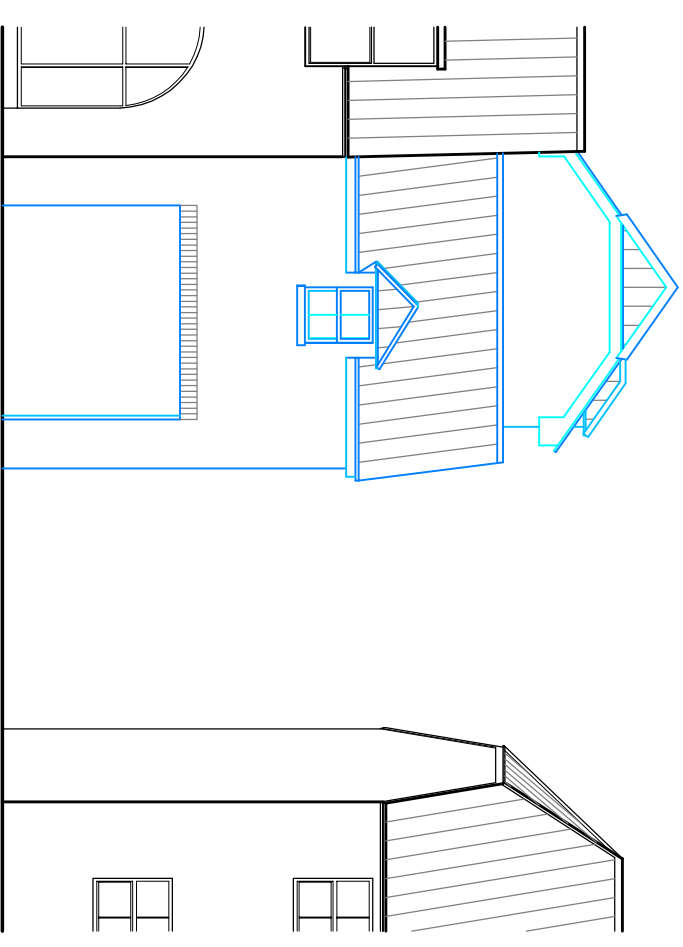

NORTH ELEVATION

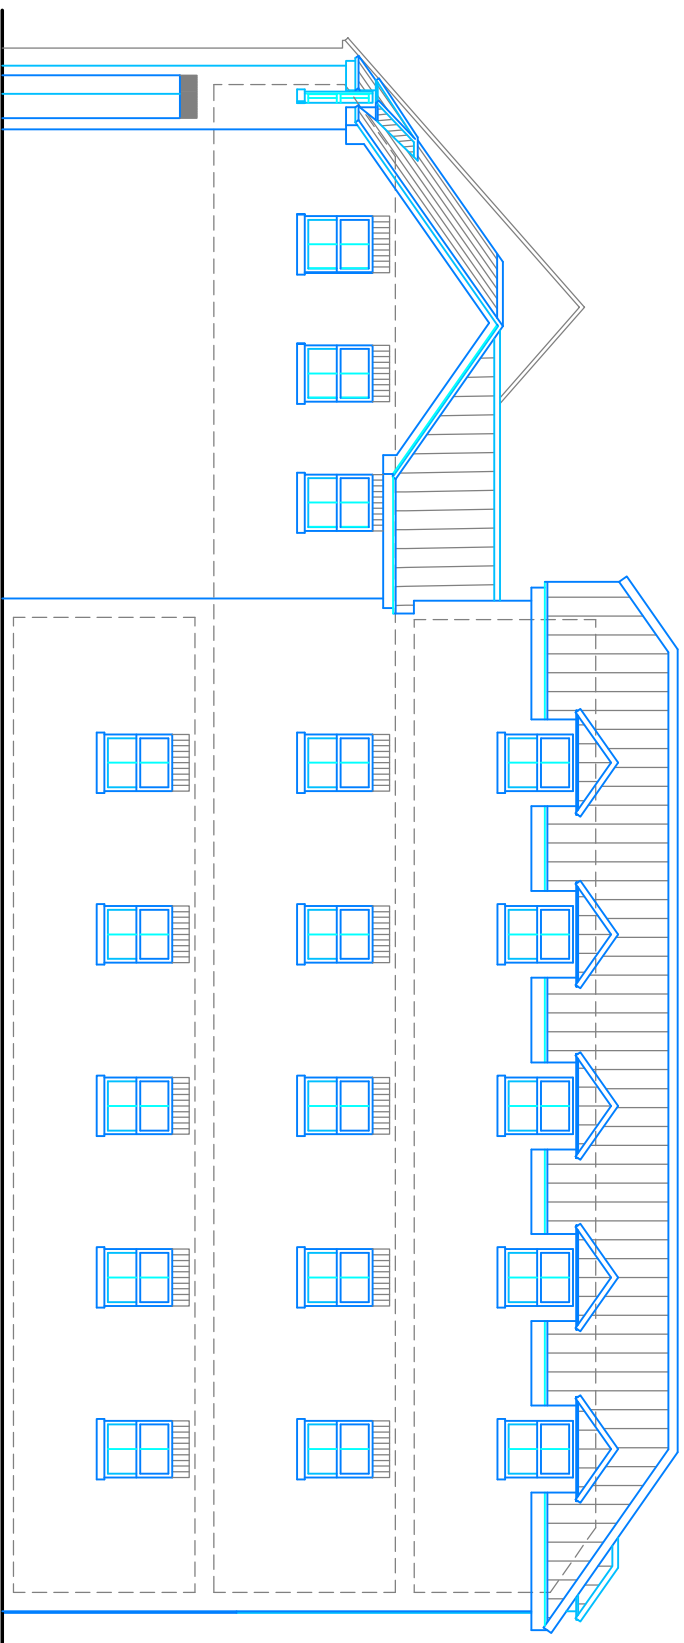

WEST ELEVATION

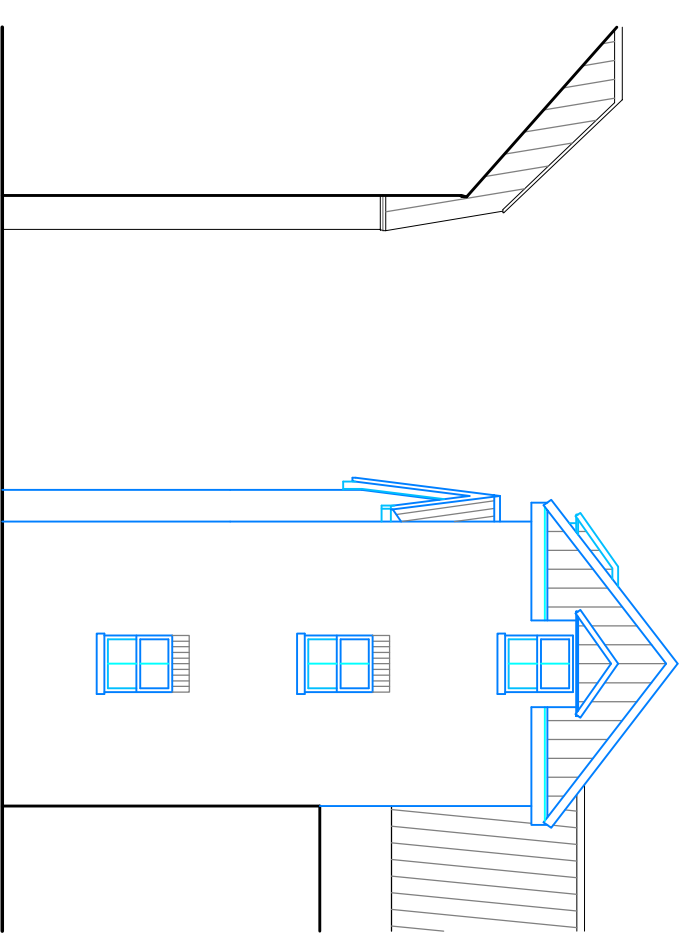

SOUTH ELEVATION

K NIGHT
ARCHITECTURAL
DESIGN

CLIFF HARRIES

PROPOSED ELEVATIONS

Client

Drawing

Project

Scale

1:100@A3

10A THE PALLANT

HAVANT

PO9 1BE

Project no.	Sequential	Blot/Floor	Detail	Rev
KAD	04	A	PR2	.

