


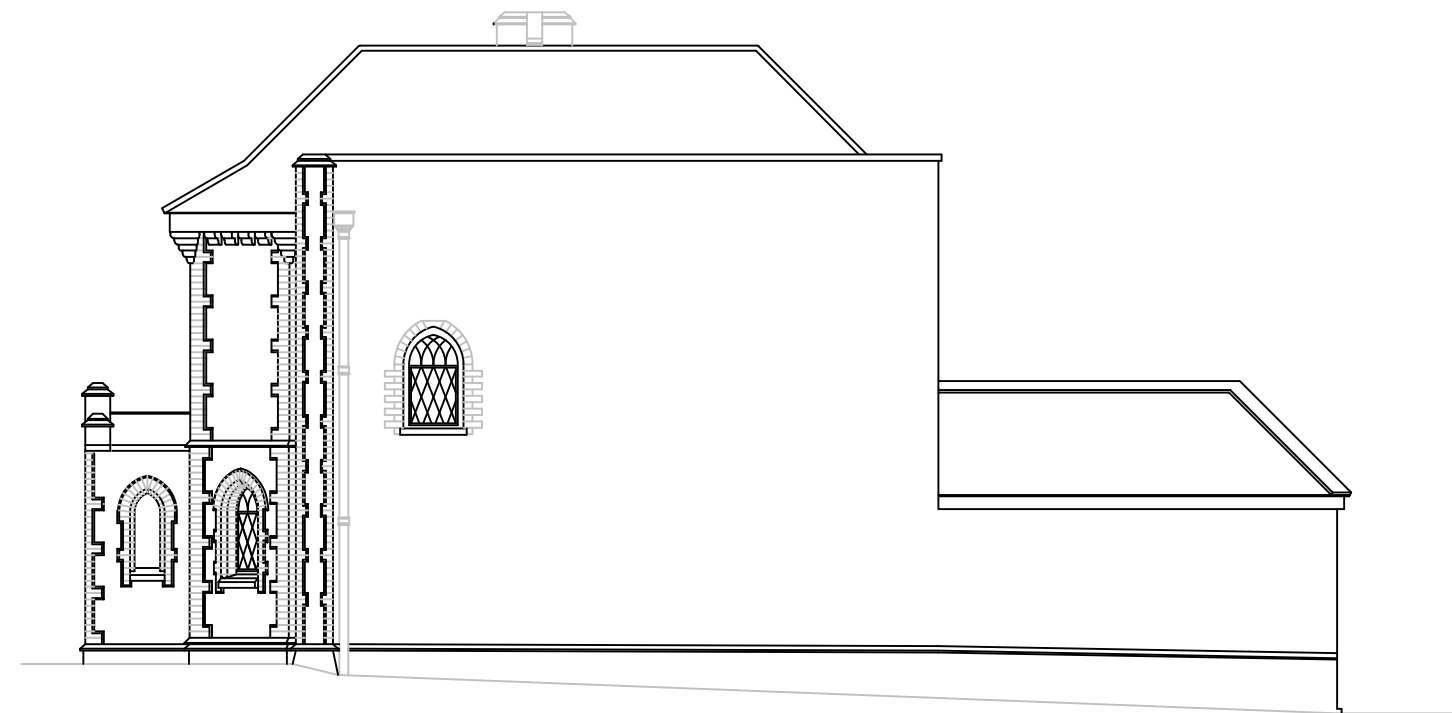


SOUTH




WEST

Proposed works are scheduled on the following pages.  
Existing property which is currently boarded up is to be renovated back to its original condition

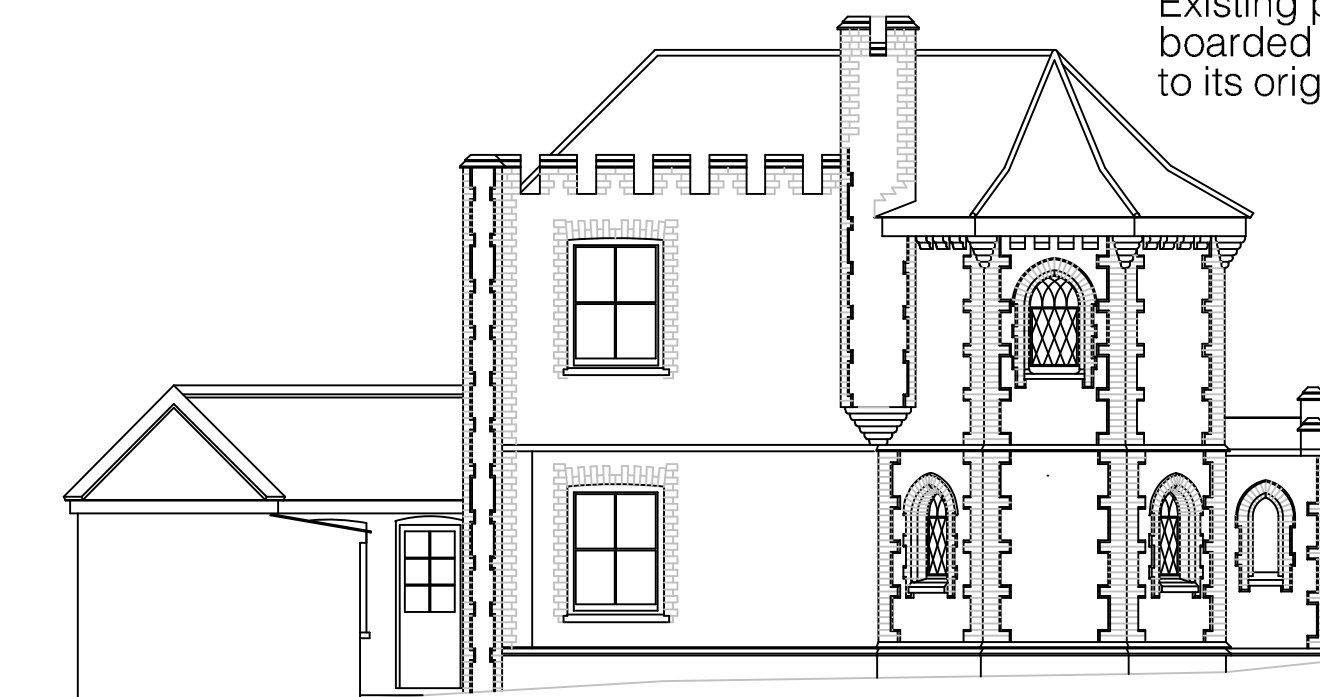

EAST

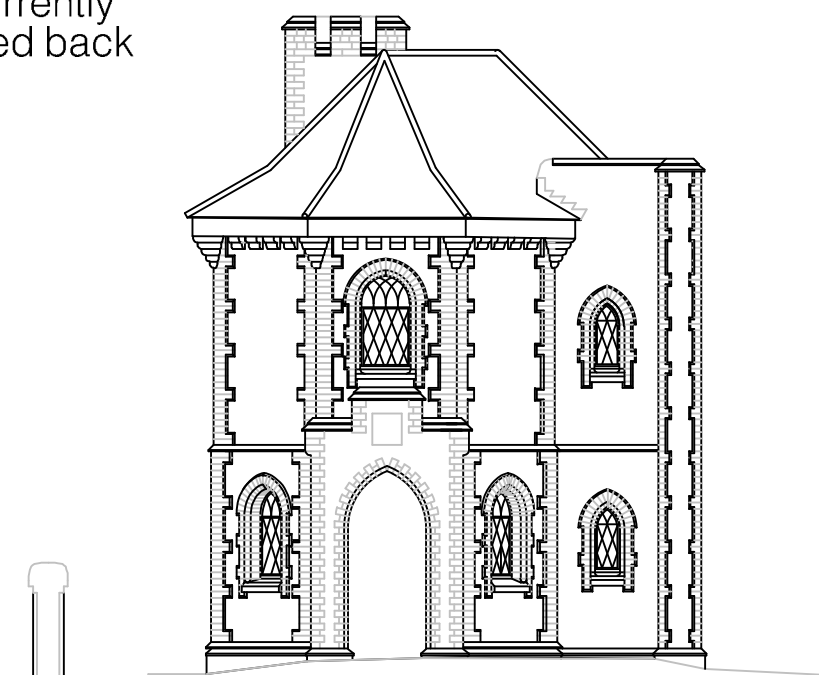

NORTH

EXISTING & PROPOSED ELEVATIONS REMAIN UNCHANGED

0 1 2 3 4 5 M



**PB PROPERTIES**  
*the design to build on*  
Hazelwood, Harbolets Road,  
West Chiltington RH20 2LG  
Tel: 01798 813298  
paul@pbproperties.co.uk

|                                                                               |                                                                                              |                   |
|-------------------------------------------------------------------------------|----------------------------------------------------------------------------------------------|-------------------|
| Design By Paul Maggs                                                          | Drawn by: PHM                                                                                | Date: OCT 2014    |
| Client: SNELL LTD                                                             | Drawing No. L 1014/02                                                                        | Scales @ A3 1:100 |
| Site Address:<br>SOUTHLEIGH PARK HOUSE<br>EASTLEIGH ROAD<br>HAVANT<br>PO9 2PE | This drawing is produced using Vectorworks CAD. Only written dimensions are to be respected. |                   |
| Project Title:<br>LISTED BUILDING APPLICATION FOR<br>WORKS TO THE LODGE ANNEX | Copyright protected to P B Properties                                                        |                   |