





01 Proposed Section D-D  
57 scale - 1:200



02 Proposed Section E-E  
57 scale - 1:200

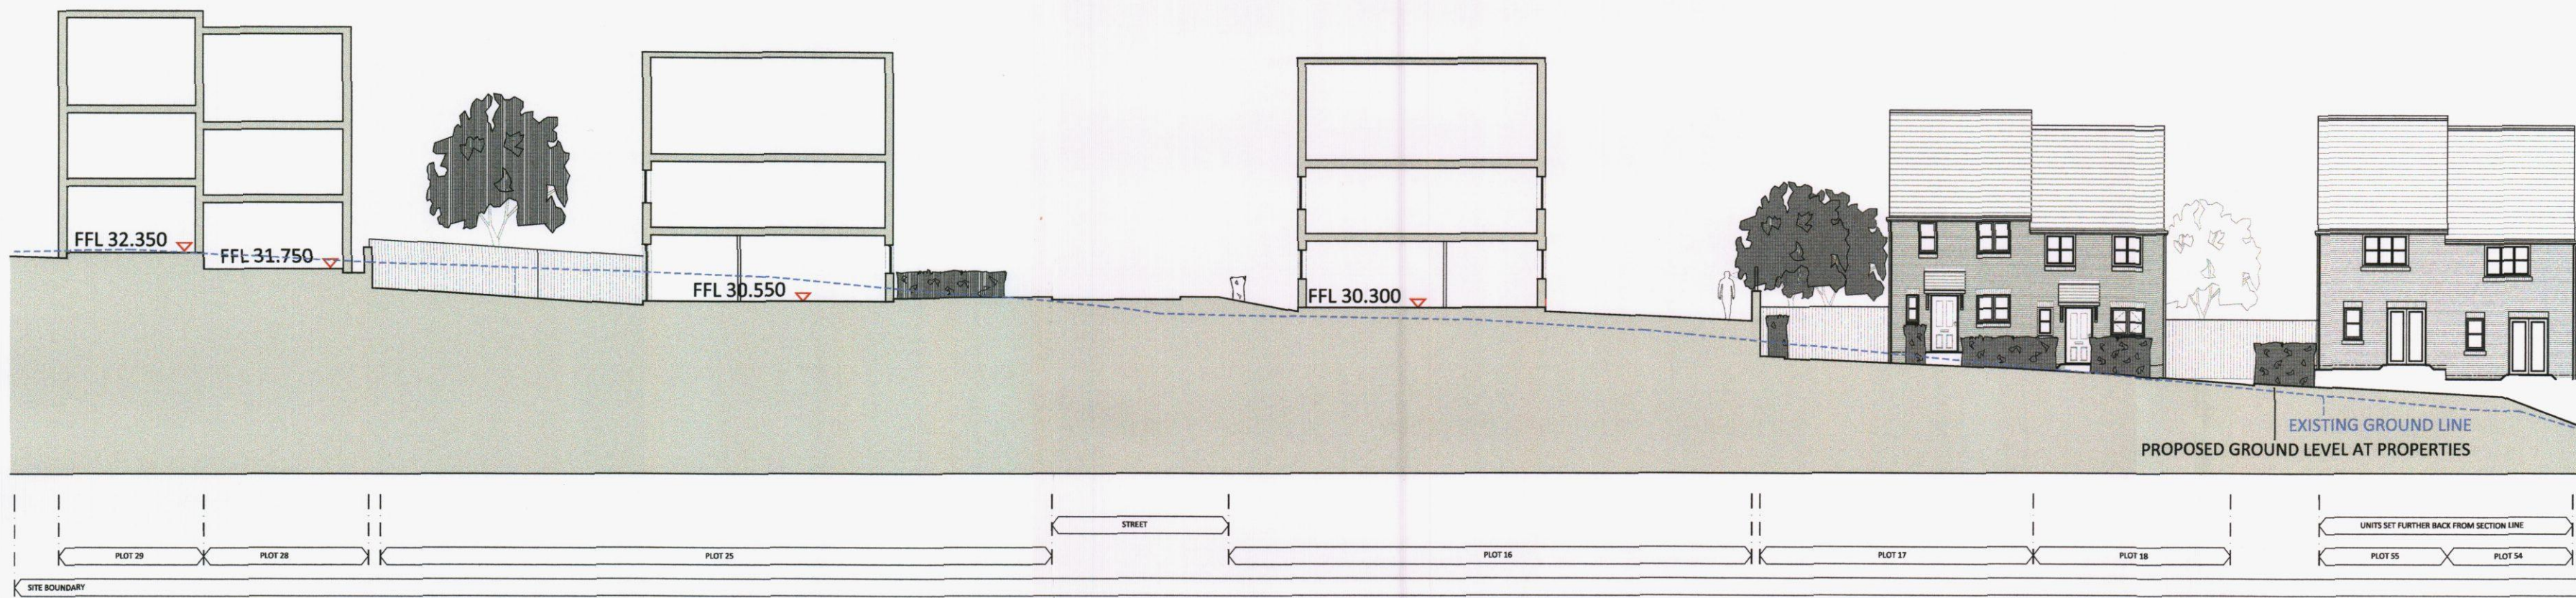


03 Proposed Section F-F  
57 scale - 1:200

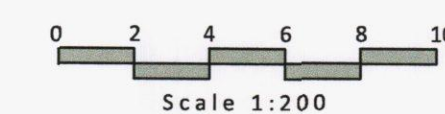

|      |          |                     |       |         |
|------|----------|---------------------|-------|---------|
| B    | 25.11.14 | Plot 39 amended     | DH    | DH      |
| A    | 01.09.14 | Issued for planning | GR    | MD      |
| Rev. | Date     | Details             | Drawn | Checked |

|                 |                                              |                 |           |
|-----------------|----------------------------------------------|-----------------|-----------|
| Issued for:     |                                              | <b>PLANNING</b> |           |
| Project/Client: | Bartons Road                                 | Project No:     | 14021     |
|                 | Havant                                       | Dwg No:         | 57        |
|                 | Linden Homes (Southern)                      | Rev:            | B         |
| Drawing:        | Proposed Street Elevations/<br>Site Sections | Scale:          | 1:200 @A1 |
| Sheet 2         |                                              | Drawn By:       | GR        |
|                 |                                              | Date:           | 01.09.14  |
|                 |                                              | Checked By:     | MD        |
|                 |                                              | Date:           | 01.09.14  |

Key Plan:

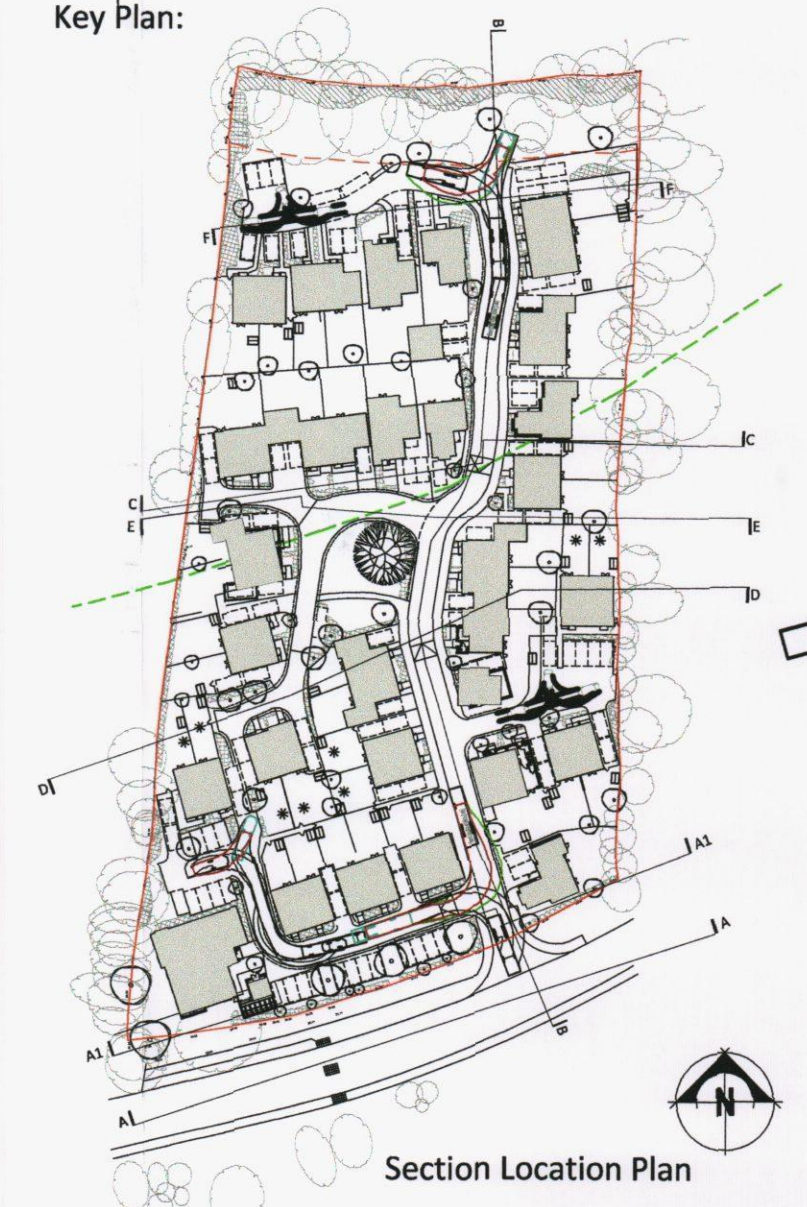

15 Glasshouse Studios, Fryern Court Road, Fordingbridge  
Hampshire, SP6 1QX T: (01425) 655806/653639  
© BrightSpace Architects Ltd. Contractors must work only to figured dimensions which are to be checked on site.  
Registered Office - 17 Northover Rd, Pennington, Lymington, Hampshire, SO41 8GL. Registered Number - 07399008