



SUPERSEDED

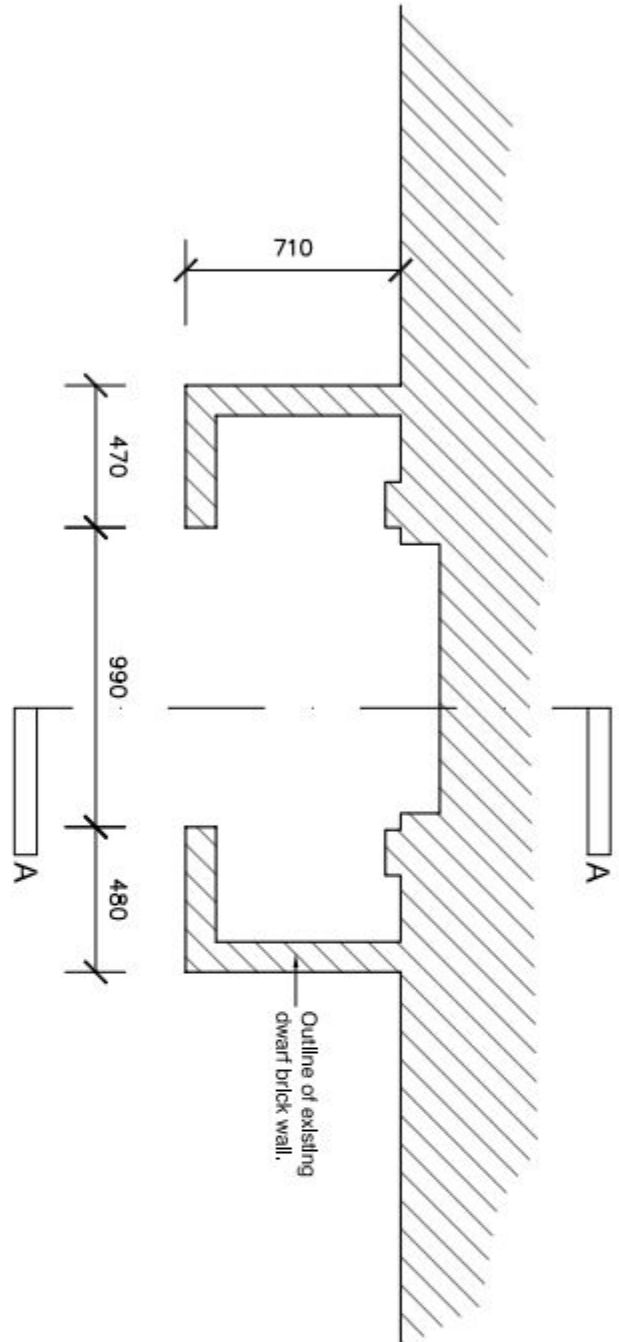

Existing Porch Plan @ 1:25

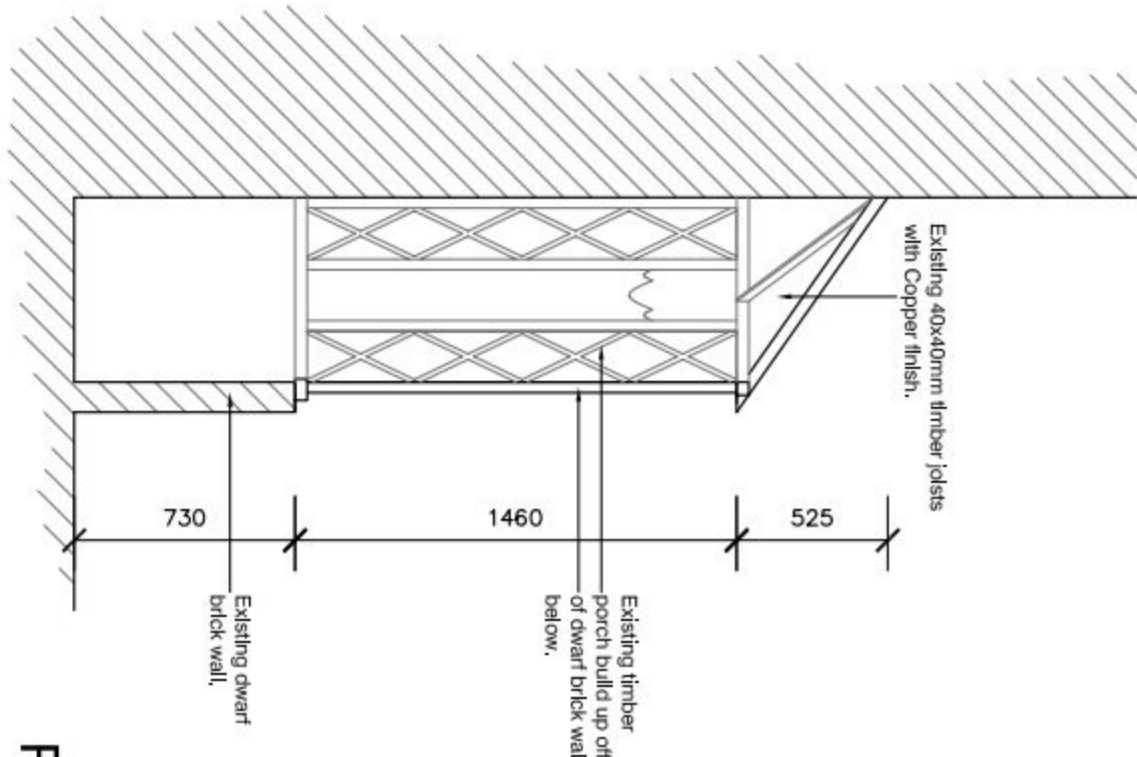

Existing Section A-A @ 1:25

Position of Porch



NOTES:

Dimensions to be checked on site before commencing work. Any discrepancies shall be reported to the architect immediately.

Do not scale from these drawings except for planning purposes.


Use figured dimensions only.

Where applicable this drawing is to be read in conjunction with other consultants' drawings.


All drawings to be read in conjunction with specification and all other drawings including structural engineer and mechanical and electrical drawings / specification




Existing South East Porch Elevation @ 1:50

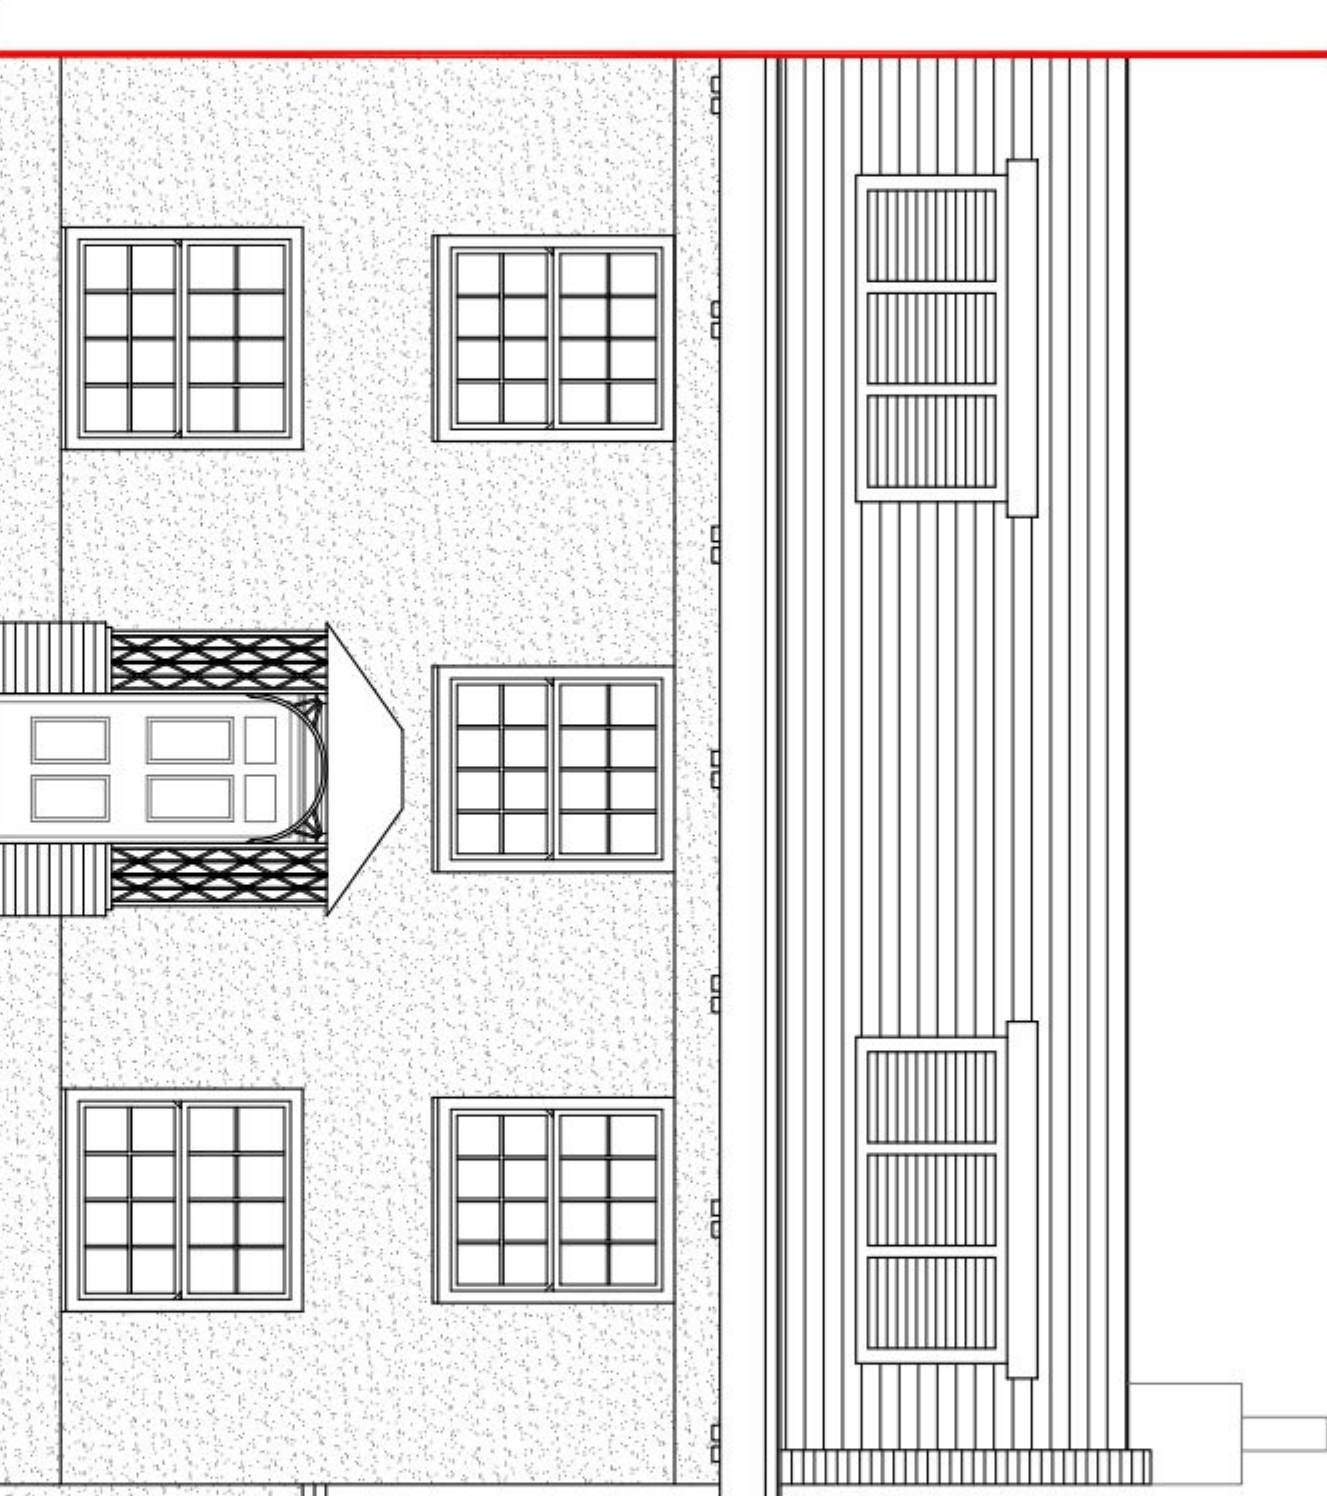

Existing South West Porch Elevation @ 1:50

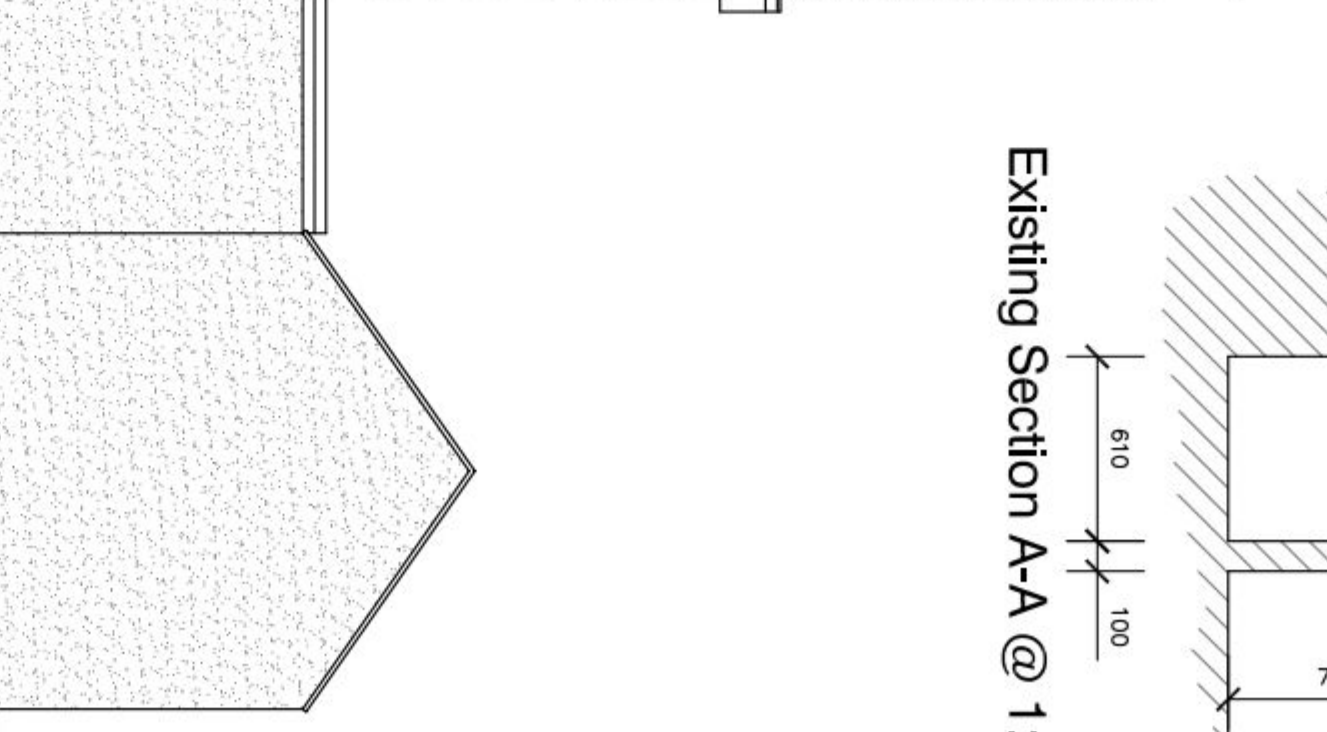

Existing North West Porch Elevation @ 1:50

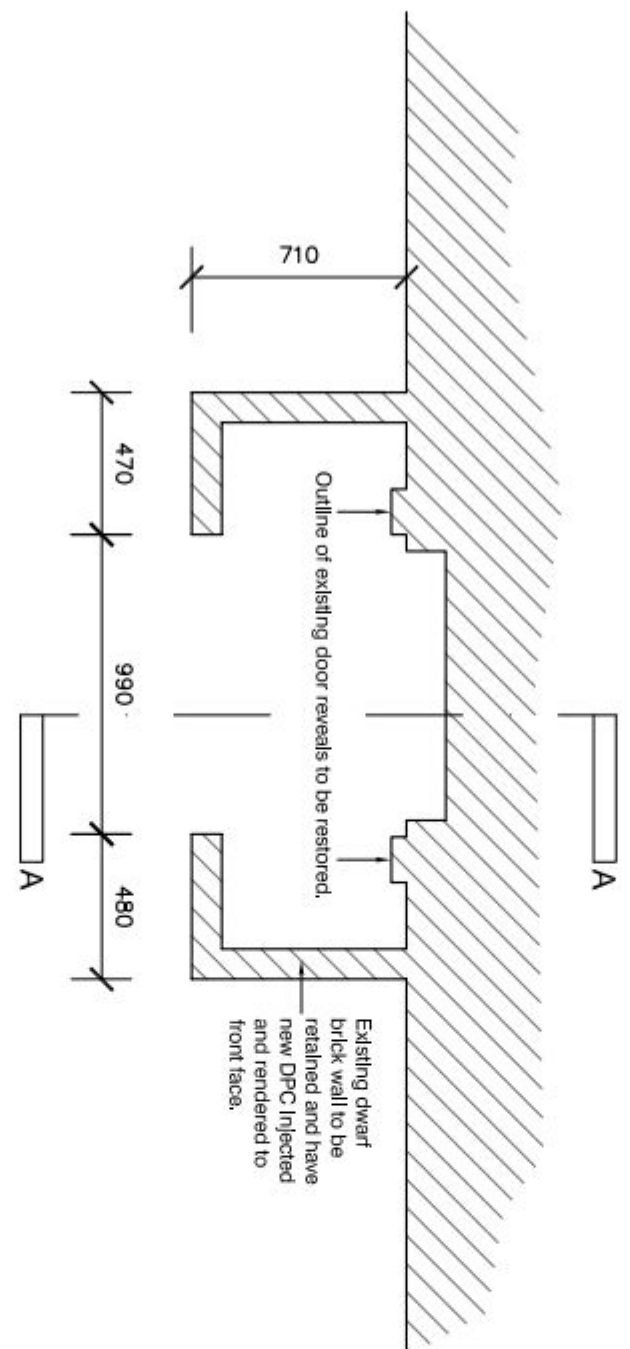


Proposed Porch Plan @ 1:25




Image 1




Image 2

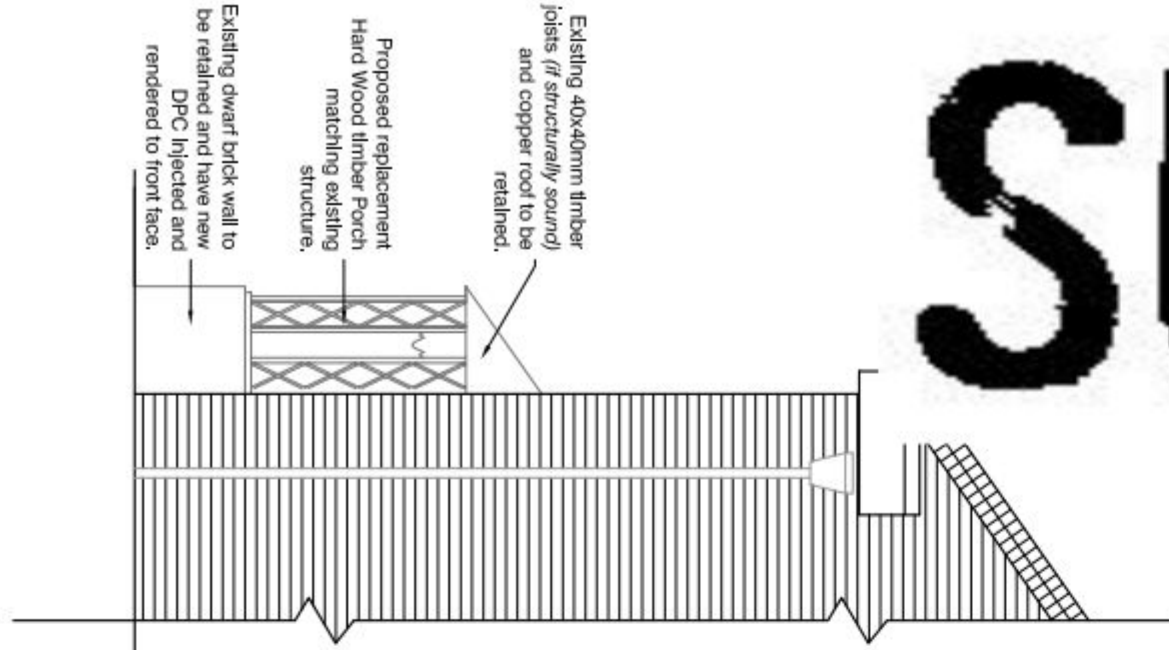


Proposed South East Porch Elevation @ 1:50

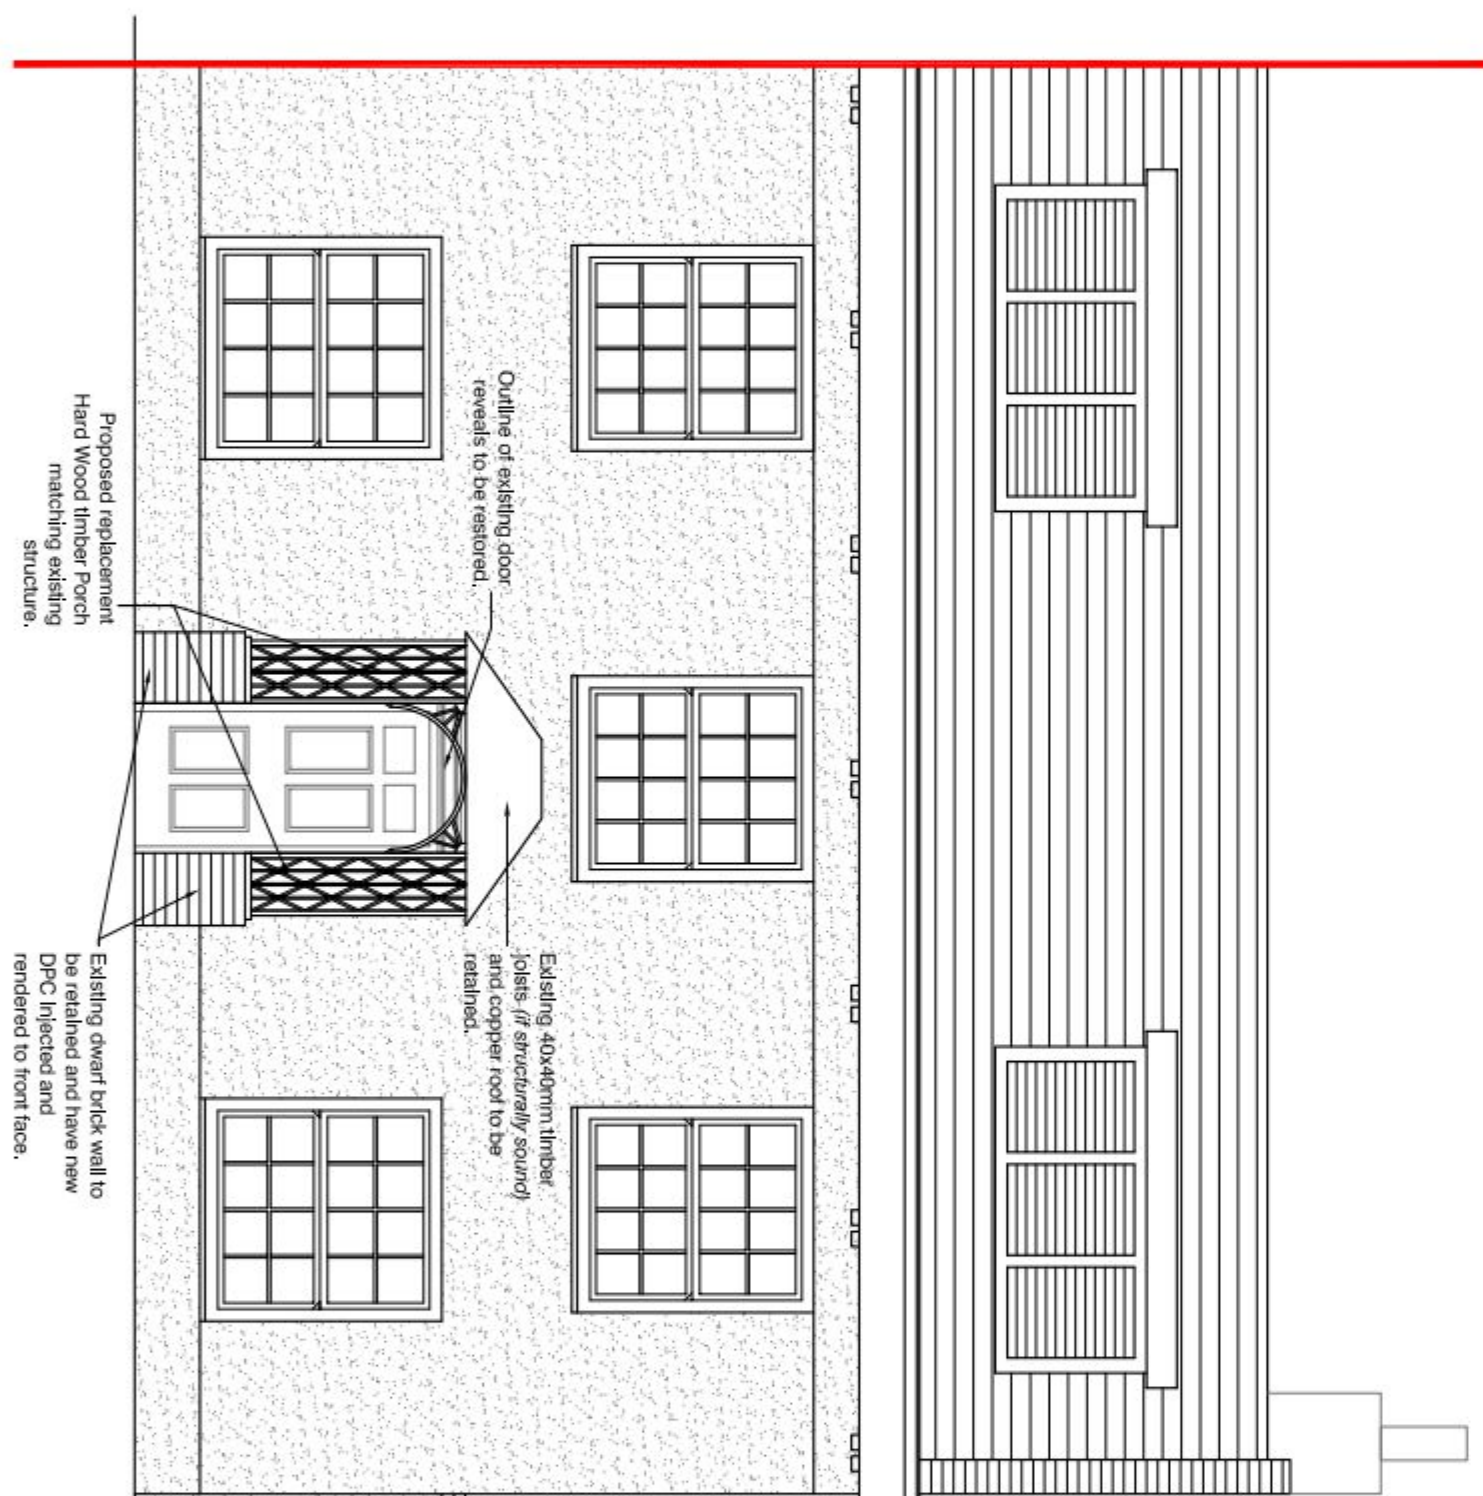

Proposed South West Porch Elevation @ 1:50

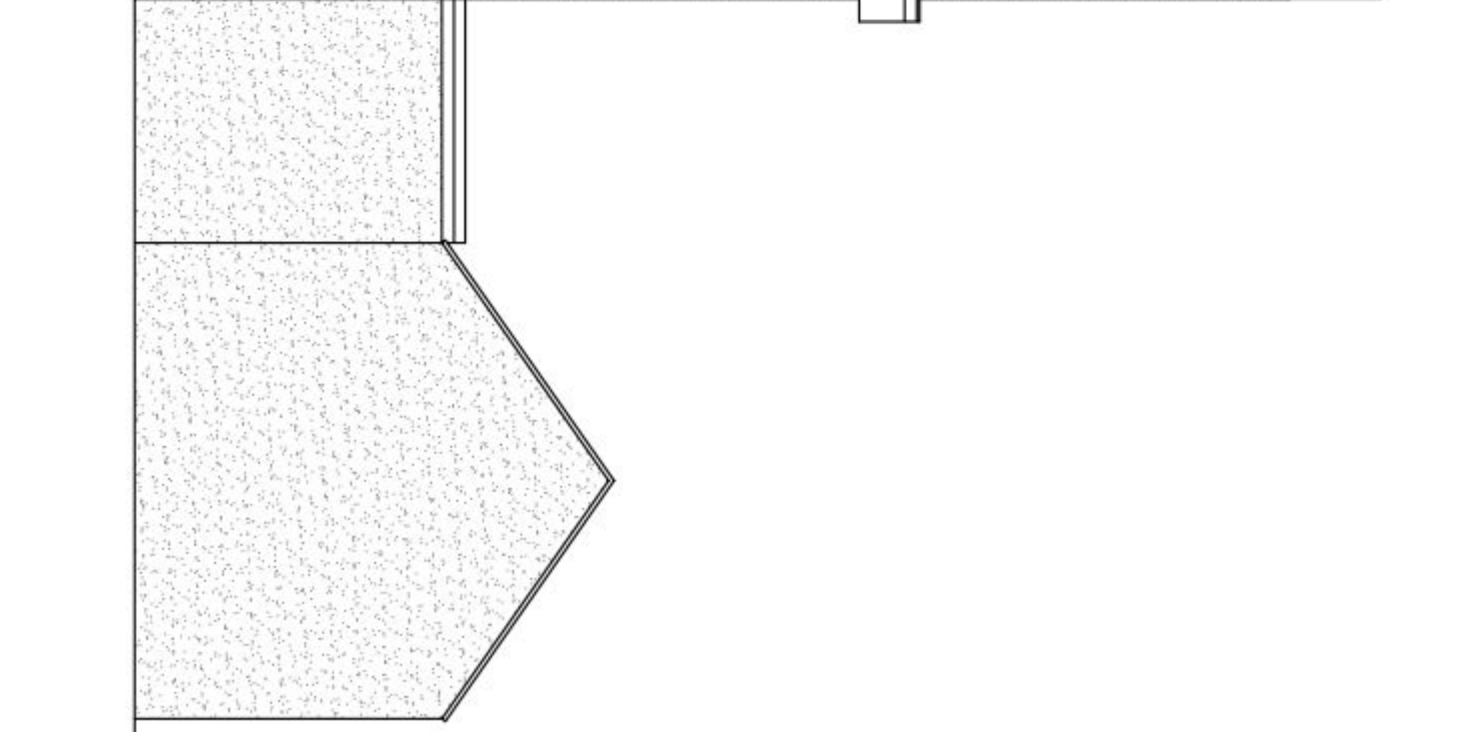

Proposed North West Porch Elevation @ 1:50

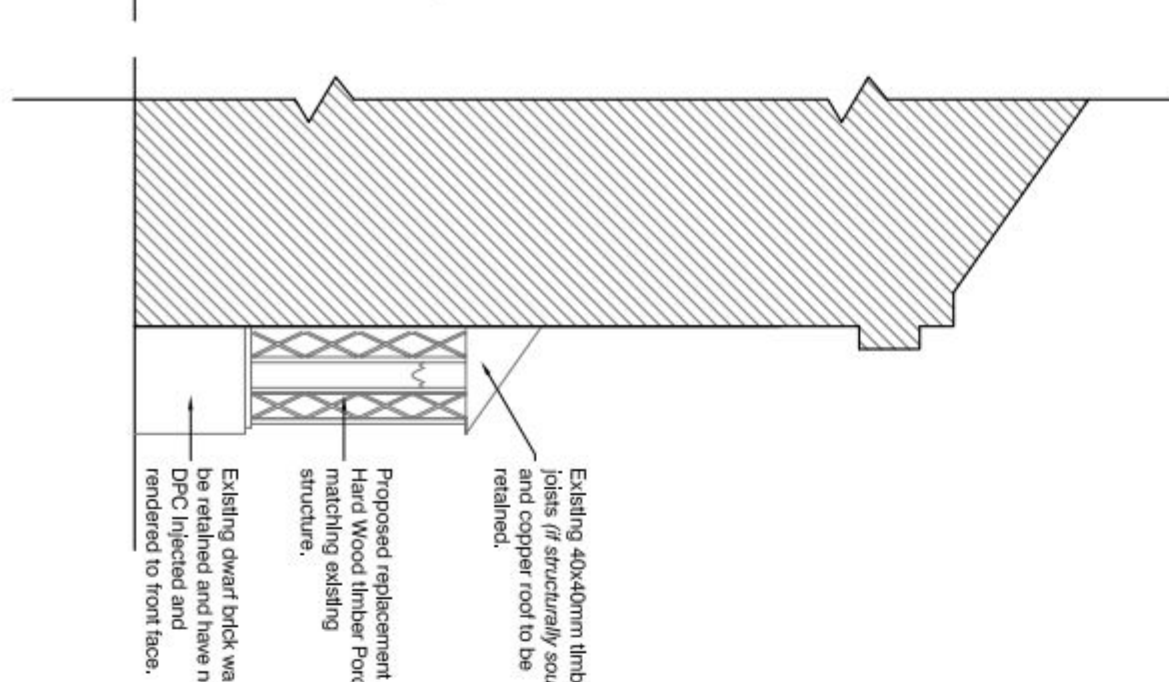

Proposed Section A-A @ 1:25



Image 3

REV	DATE	AMENDMENT	DRAWN
1	16.09.13	1	SR

DATE	16.09.13	DRAWN	SR
DRAWING NUMBER	13141-02	REVISION	

PROJECT	King Street Ensworth Porch Details
CLIENT	Penny Finney
ARCHITECTS	h&d architects
www.h&darchitects.co.uk	mailto:h&darchitects.co.uk
1 The Old Flour Mill, Ensworth, PO10 7ST	01243 370 715

SCALE	as noted
DRAWING	Existing & Proposed Plans, Elevations and Section