


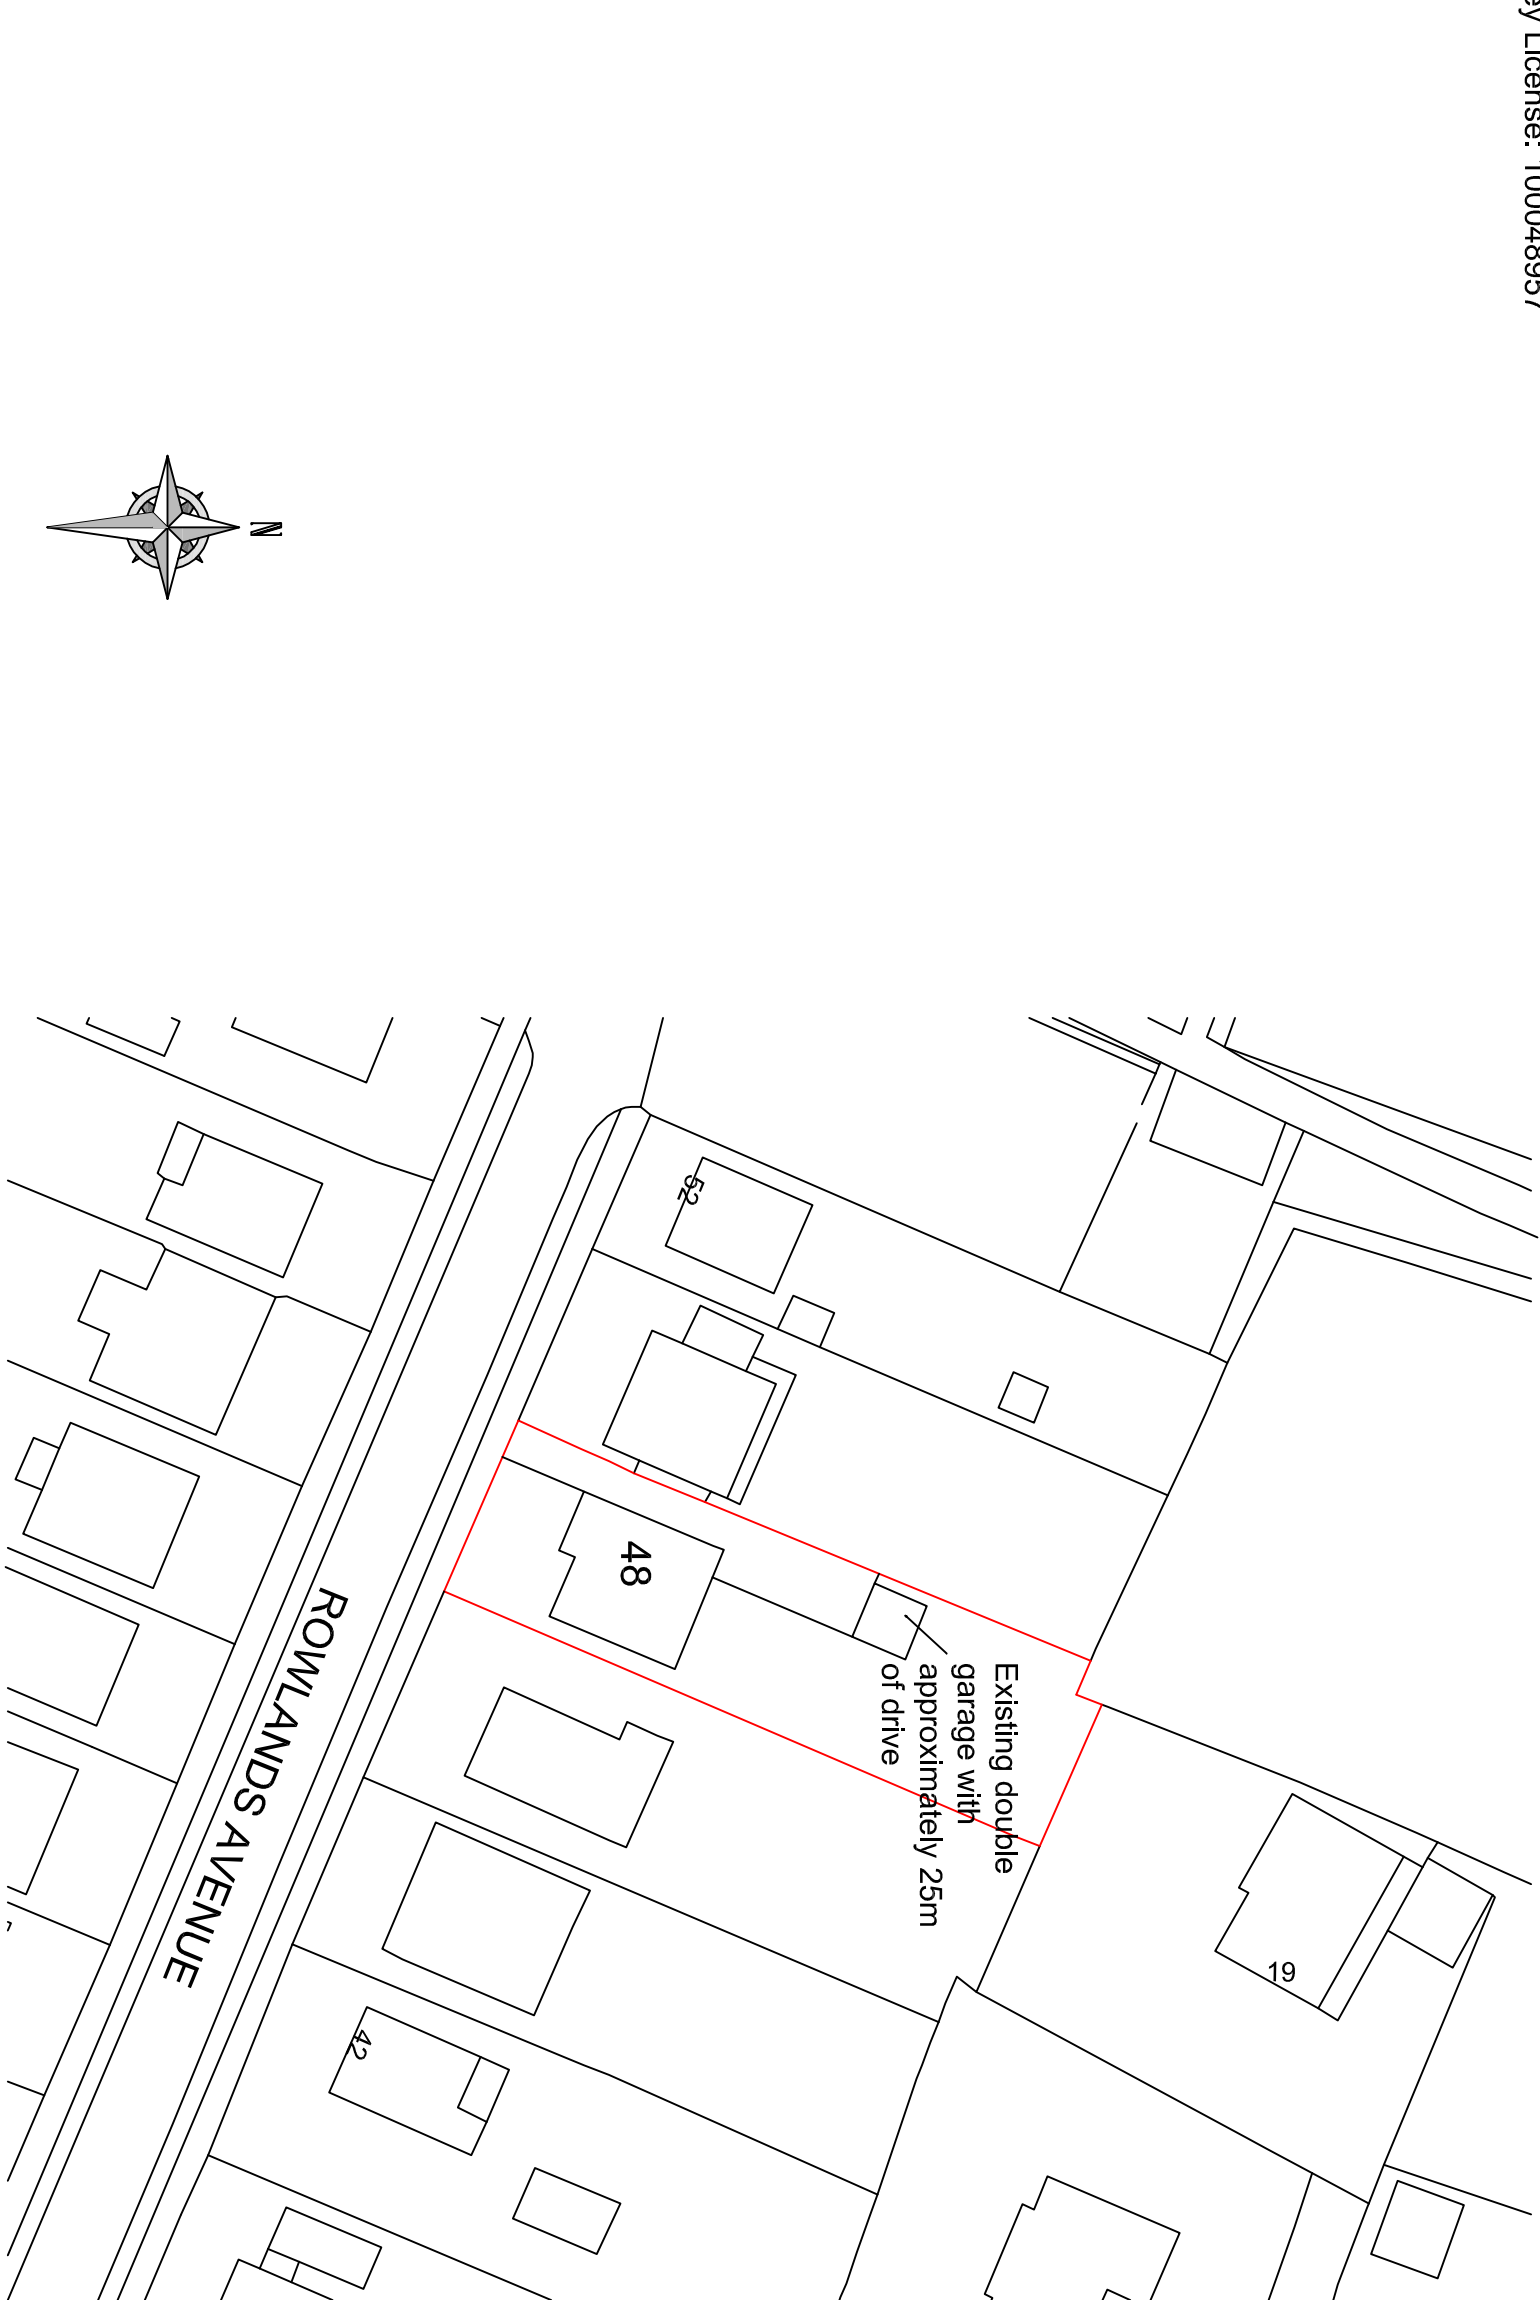

Your Home Plans Ltd Drop Anchor, Drift Lane, Bosham, West Sussex, PO18 8PP Tel: 01243 572414 june@yourhomeplans.co.uk		Mr & Mrs Khoury 48 Rowlands Road Waterlooville Hampshire PO7 7RU	
Block Plan		Project Number:	48ROW-13
		Date:	28th February 2014
		Drawn By:	Your Home Plans Ltd
Checked By:		JEG	Scale: 1:500 A3