




WEST



NORTH

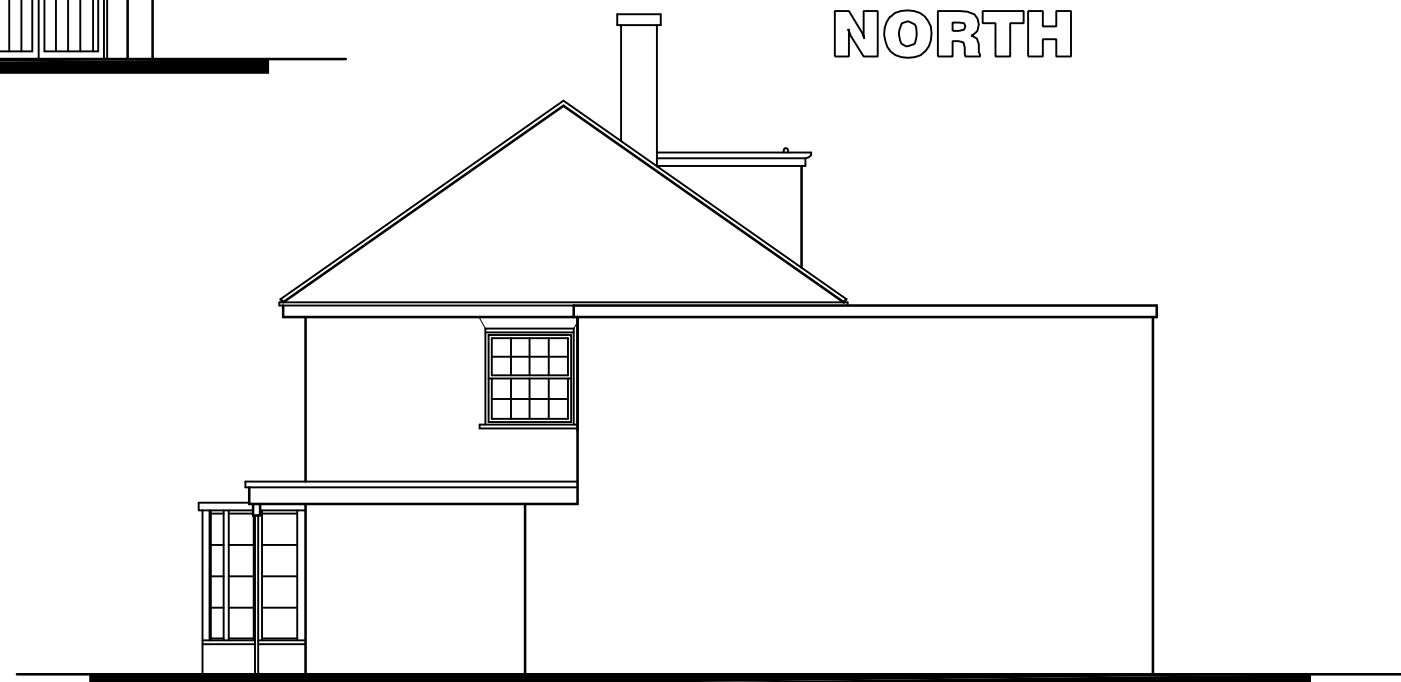

SOUTH



EAST

metres

10

20

30

16A Beechworth Road
HAVANT

EXISTING ELEVATIONS

Martin Critchley
Chartered Architect
7 North Street
Havant, Hampshire, PO9 1PW
023 92 474 919
critchleyarchitect@hotmail.com

Scale A3 = 1:100
Date 25/06/09
Drawn ALB

Revisions

A. Store room door added. 08/07/09
B.
C.
D.
E.

0928-401^A