

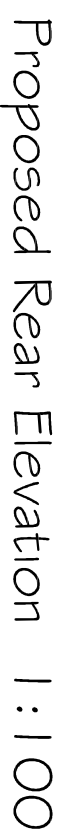


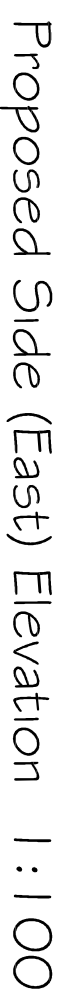

The Copyright of this drawing belongs solely to BPS Design Consultants Ltd and it should not be copied or reproduced without written consent from BPS Design Consultants.

This drawing has been prepared for the purposes of planning consent and should NOT be used for construction or any other use.

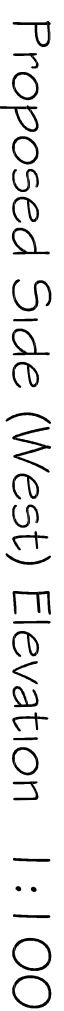

		Building Design and Construction Consultants
BPS Design Consultants Ltd Brentfield Deans Lane Burston Boston Lincolnshire NG21 1JL		
Phone: 023 8040 4017 Email: enquiries@bps-consulting.co.uk www.bps-consulting.co.uk		
Project: 57 Selangor Avenue Emsworth Hants PO17 7LR		
Client: Mr A Nazir		
Drawing Title: Proposed Elevations		
Drawing No: PL/02		Revision: -
Date: Sept 2014	By: cm	Scale: 1 : 100