
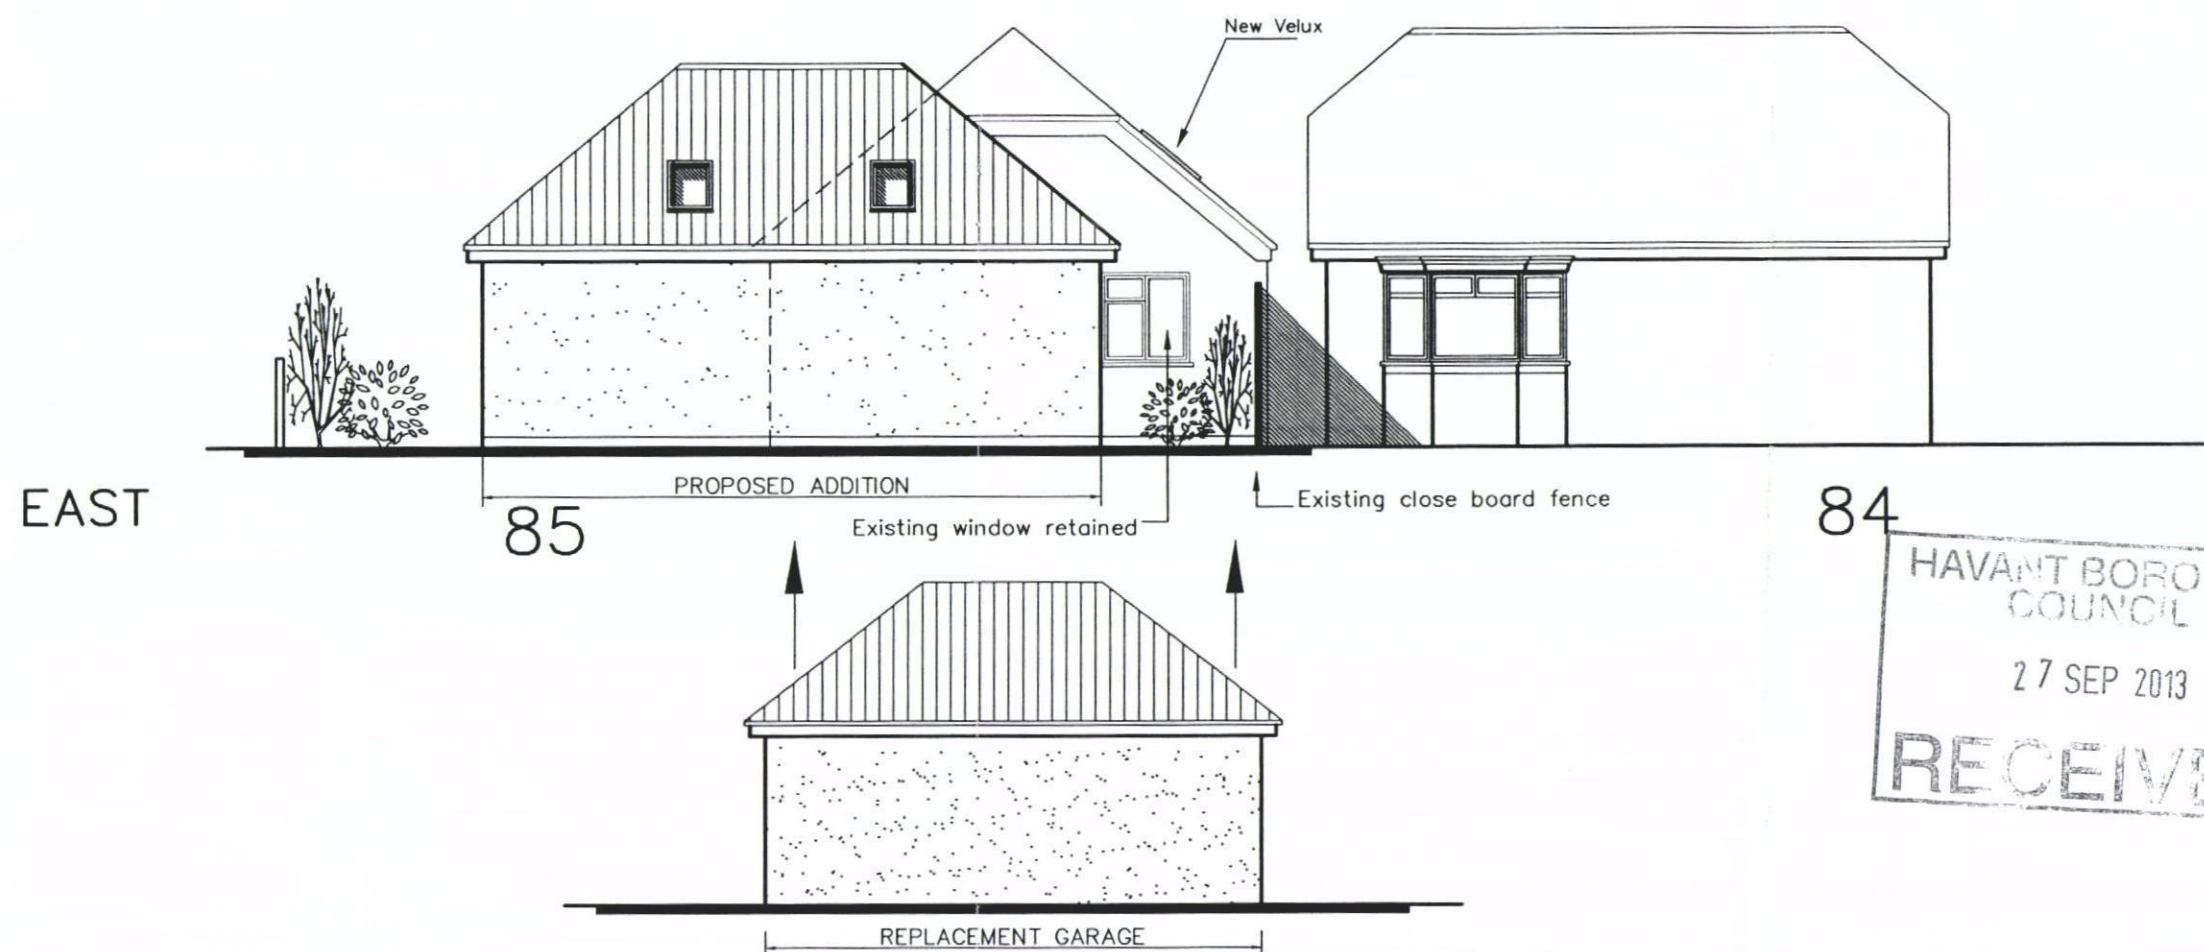


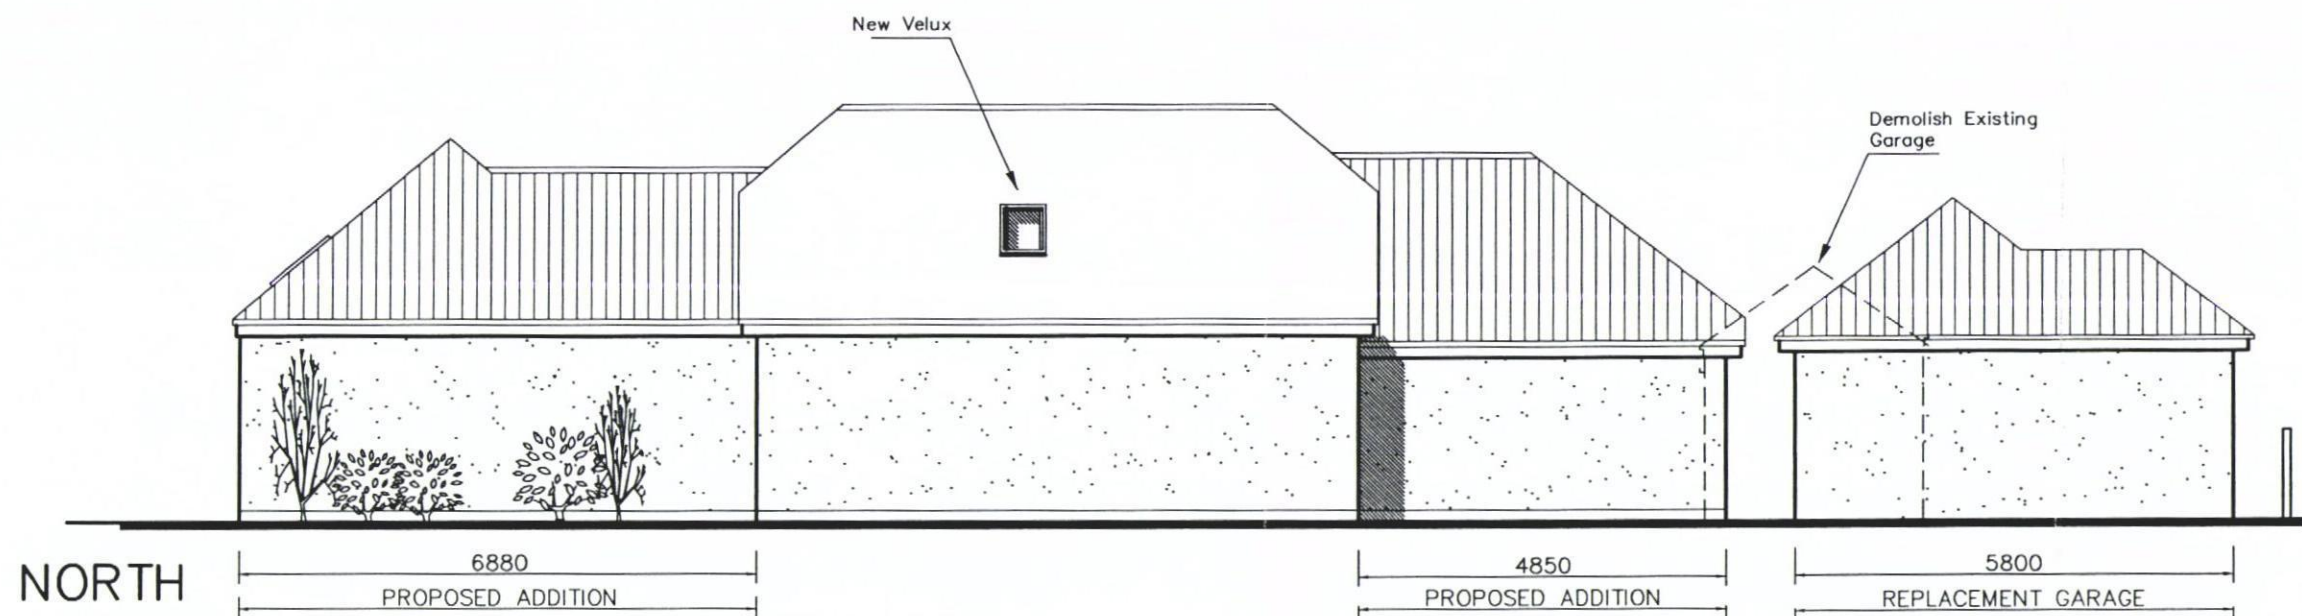

85 Elm Close
Hayling Island
PO11 9AU

PROPOSED ELEVATIONS

Revisions

- A. Garage added. 09/08/13
- B. Shore revisions. 19/09/13
- C. Planning amendment. 26/09/13
- D.

Martin Critchley
Chartered Architect
7 North Street
Havant, Hampshire, PO9 1PW
023 92 474 919
critchleyarchitect@hotmail.com

Scale A1 = 1:50, A3 = 1:100
Date 25/07/13
Drawn JHL / MHC

1333-405^C

metres

10

20

30