

This drawing has been prepared by ADP Architects Ltd. It may not be altered or reproduced in any form or stored into any system without the written consent of ADP Architects Ltd.



Drawing For Planning Purposes Only

All dimensions and details on this drawing are for planning purposes and should not be used for construction purposes. The drawing is not intended to be used for construction purposes. For construction purposes, use figured dimensions if available. Any discrepancies should be highlighted without delay.

Note: This drawing has been produced with information from a topographical survey carried out by ADP Architects Ltd. The drawing is not intended to be used for construction purposes. ADP Architects Ltd cannot be held accountable for any discrepancies discovered on site. If in doubt, ask for confirmation.



PROPOSED ELEVATIONS - PLOTS 1-10

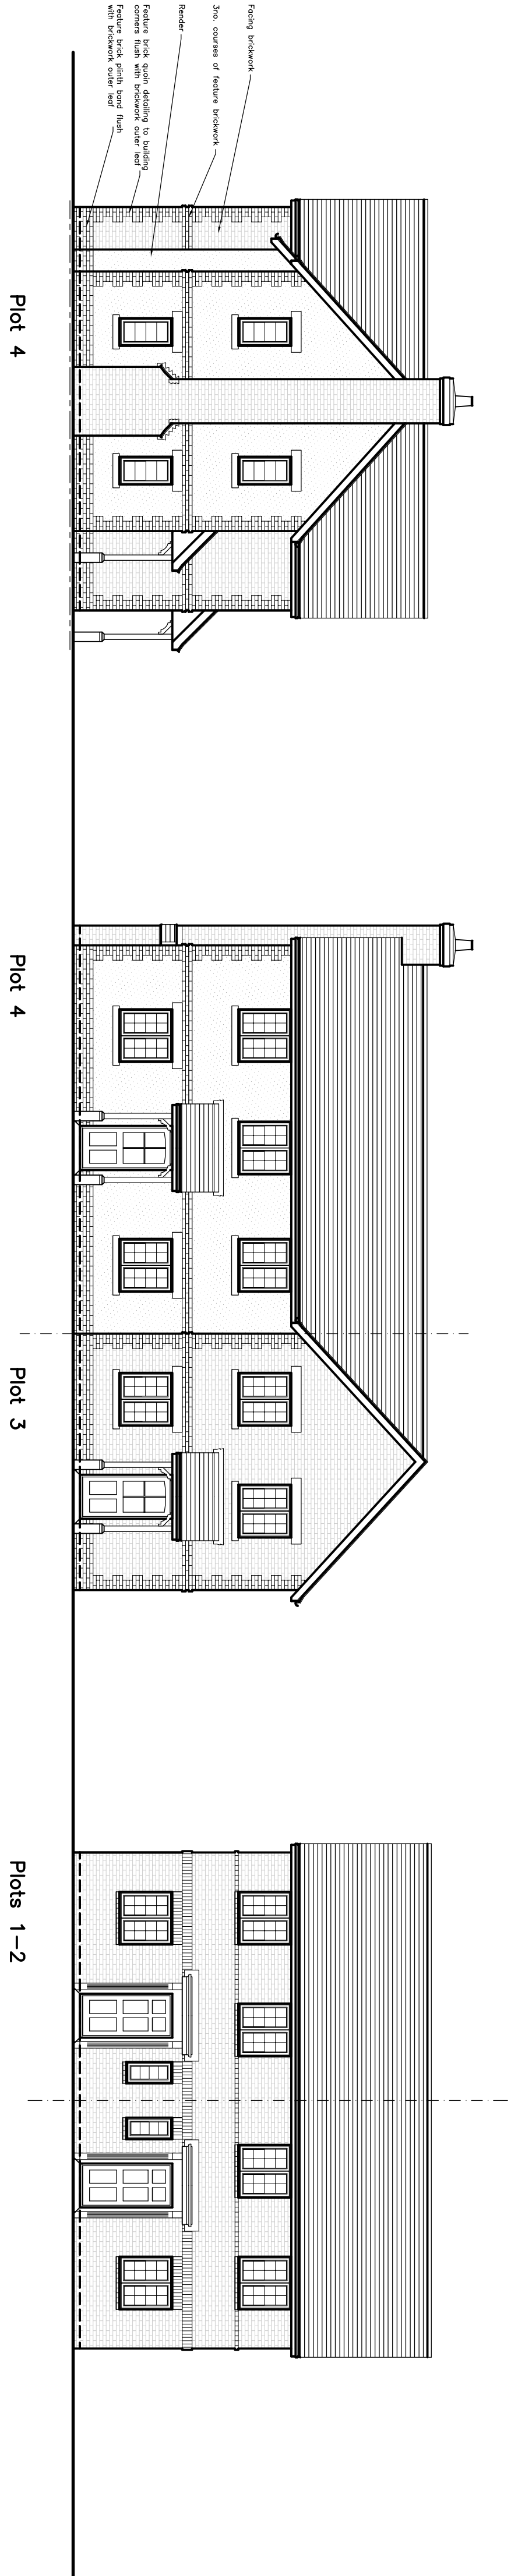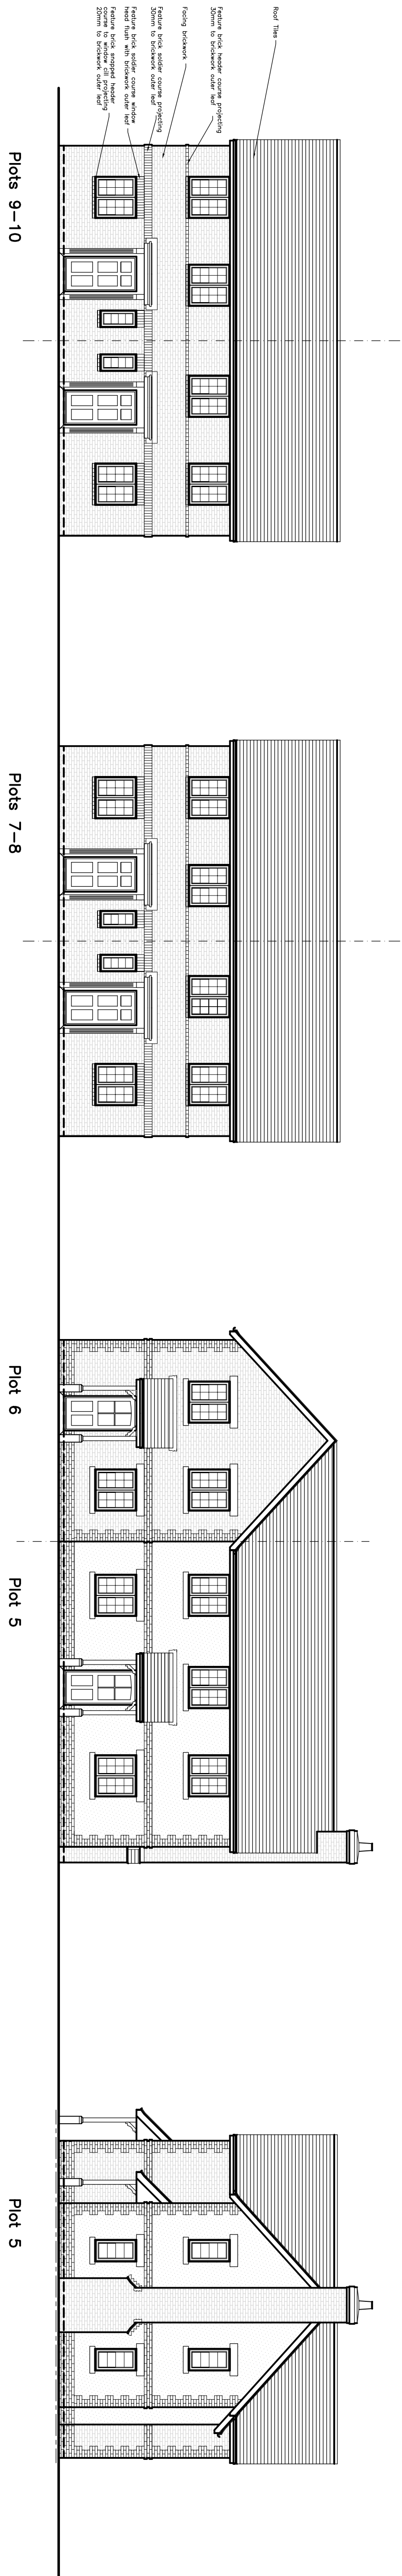

Proposed Dwellings α Land South of Ranelagh Road α Havant α Foreman Homes α 1660-P08